



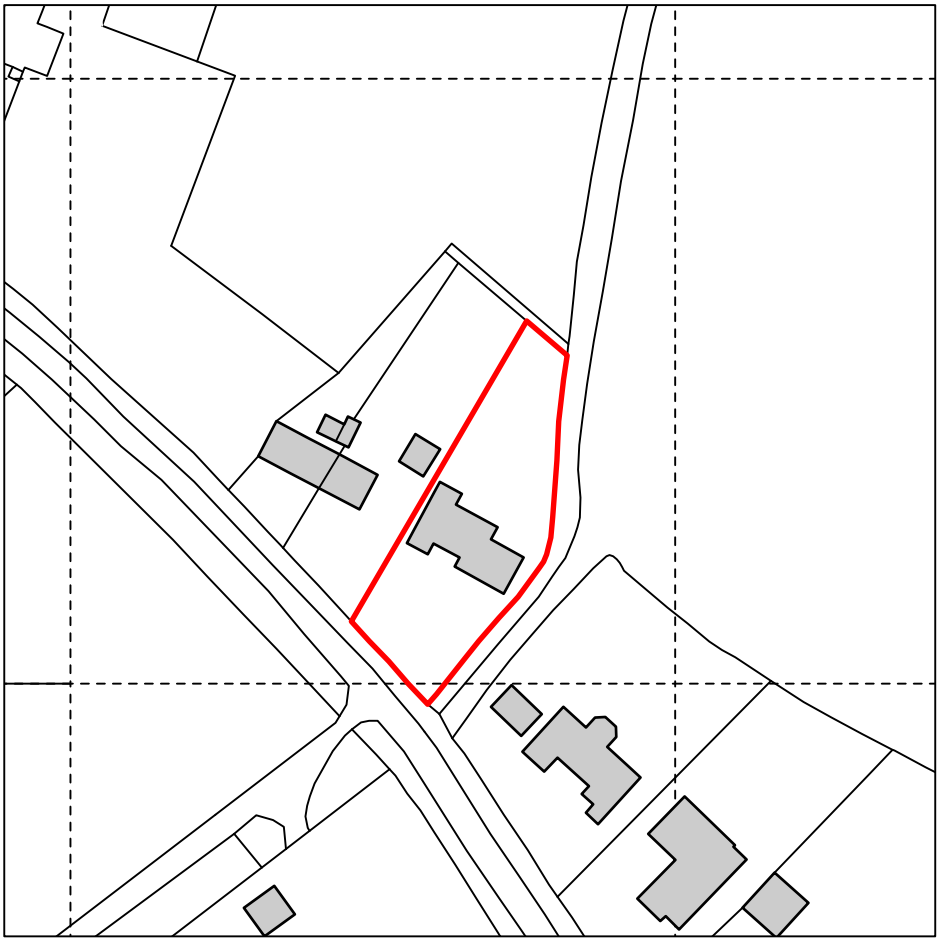

Site Location Plan 1:1250

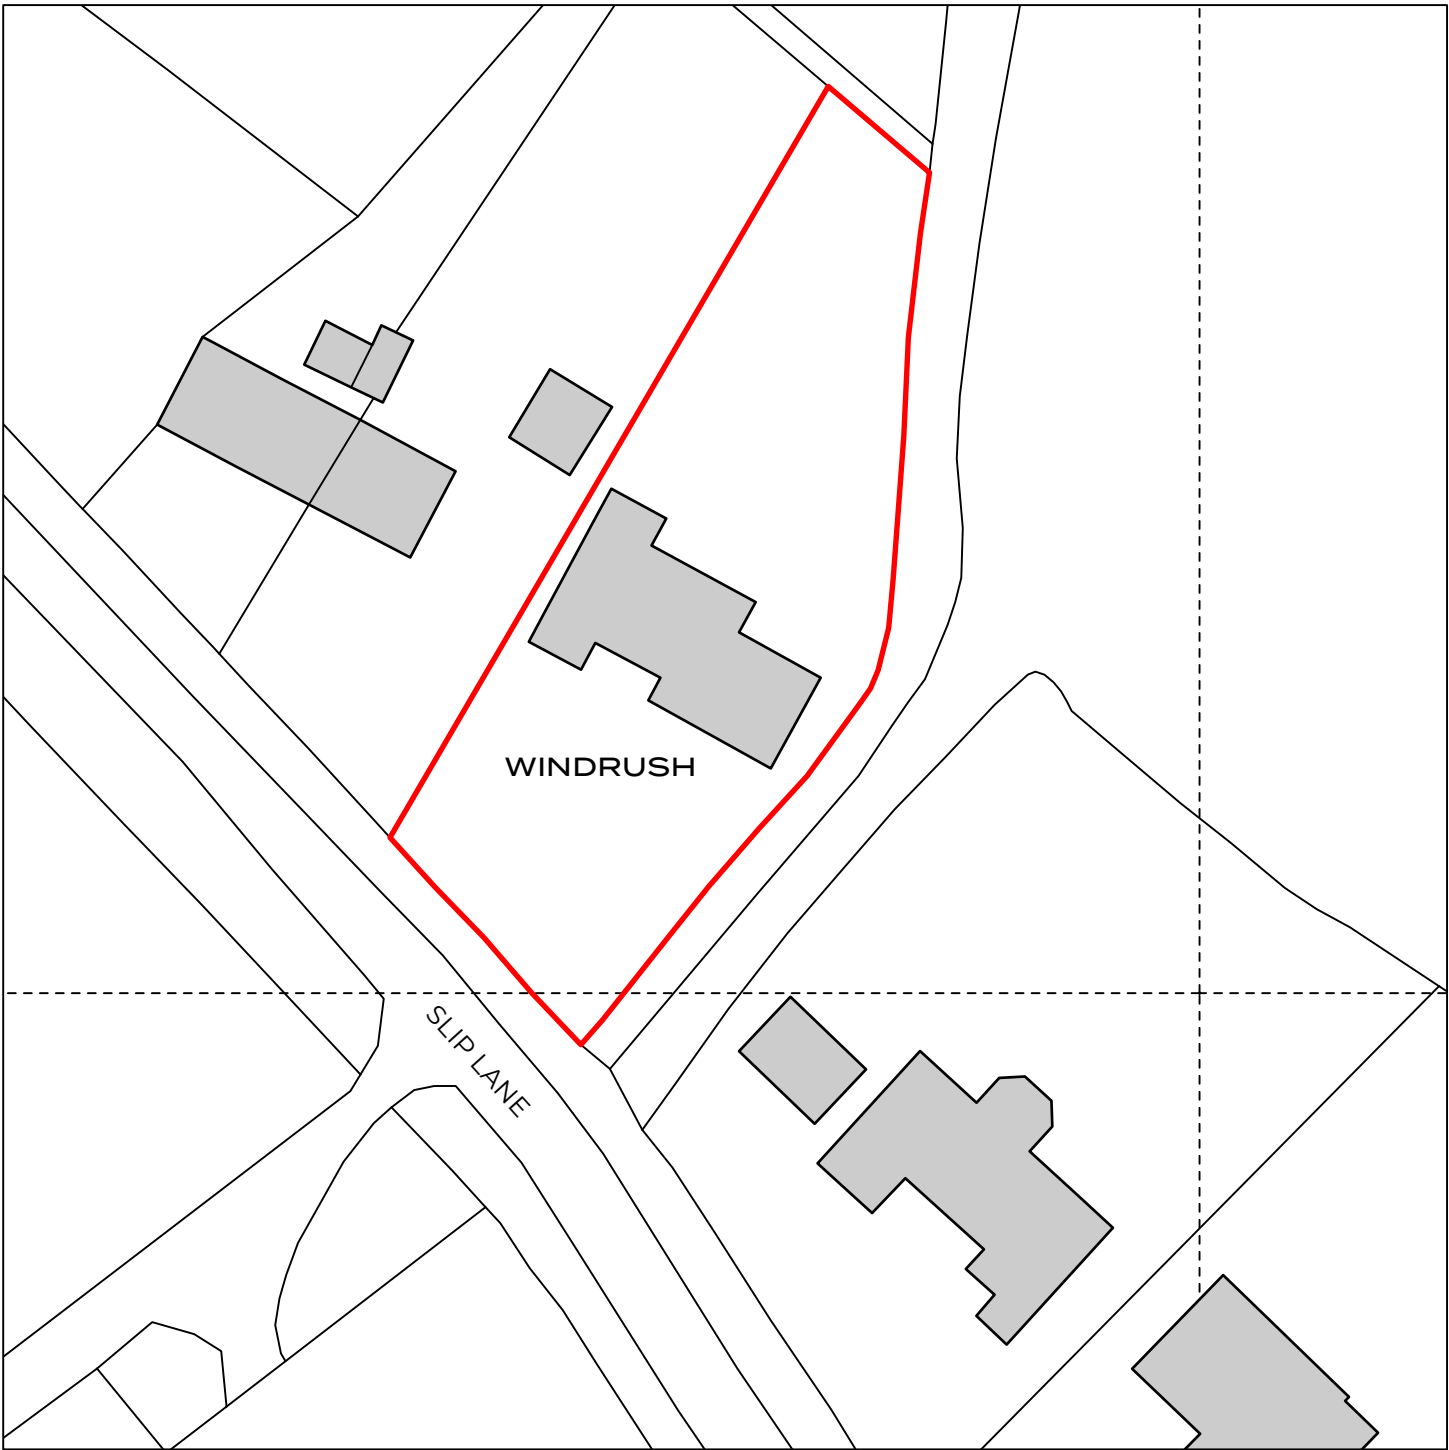

0 10 50



Site Location Plan 1:500



0 5 10 20

P1	10.10.2025	PLANNING ISSUE	HD
Rev	Date	Amendments	Check

PLANNING ISSUE

JOB TITLE
WINDRUSH, RABLEY HEATH

DRAWING TITLE
LOCATION PLANS

DWG NO.
PO1

SCALE
1:500 @ A3

JOB NO.
716