


1 First Floor  
1:50

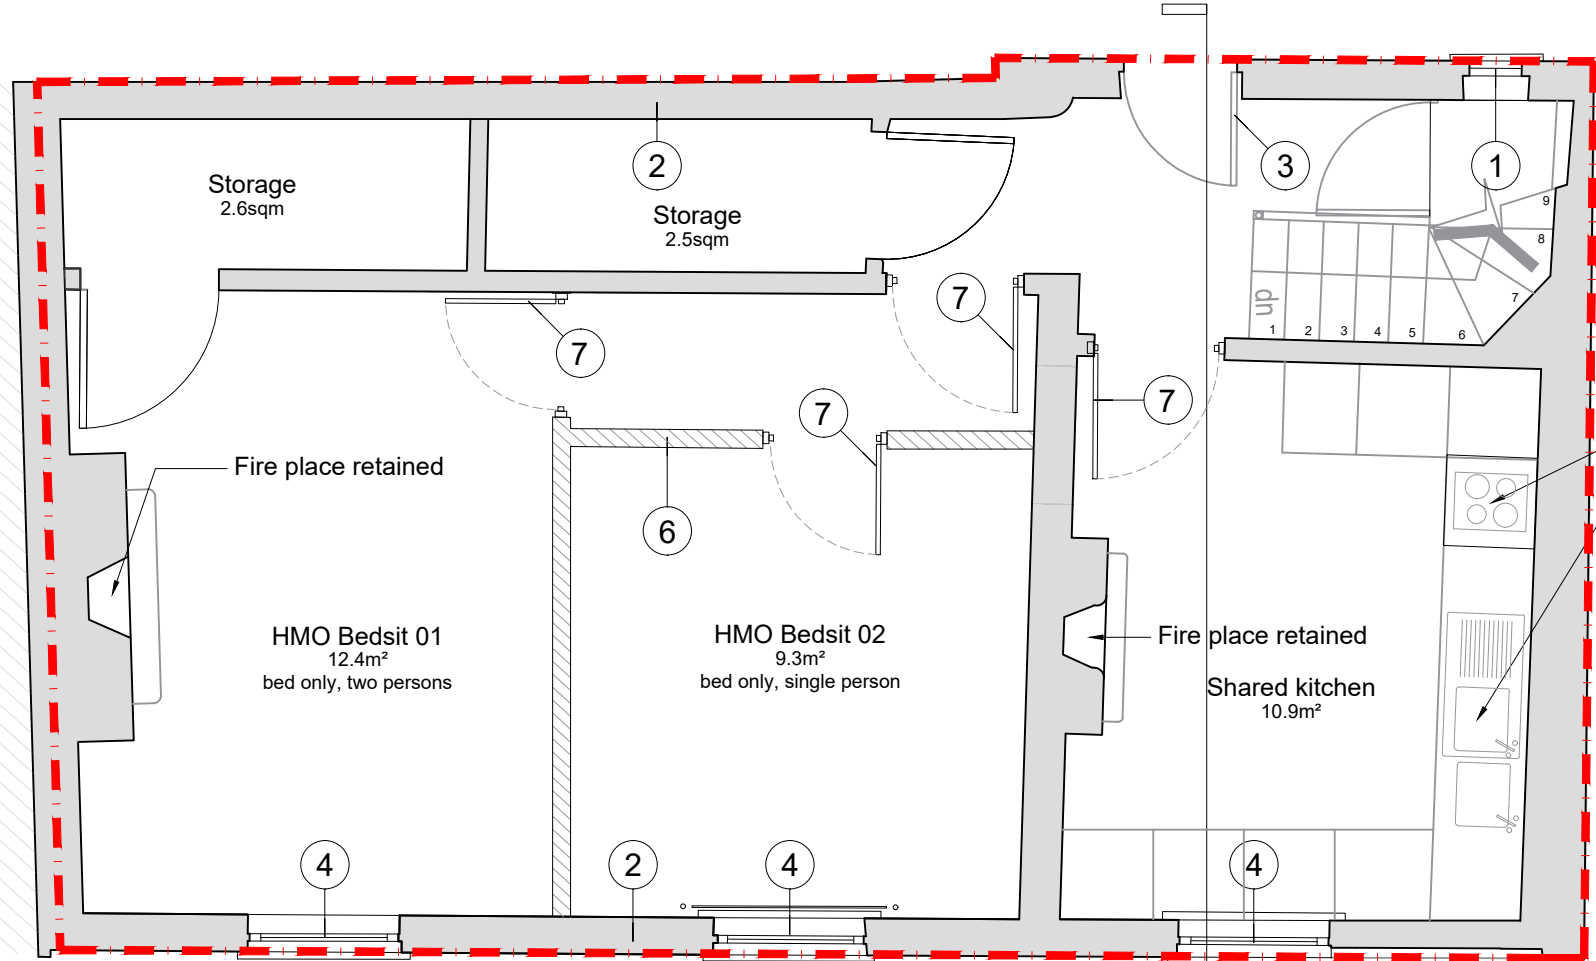

NOT FOR  
CONSTRUCTION

Key of elements:

- Existing
- Proposed
- Existing windows. retained, repaired, redecorated
- Existing external wall. retained, repaired, redecorated
- New timber door to be 4-panel door
- Existing upvc casements replaced with single glazed timber sash windows as part of extant approval. Secondary glazing, Selectaglaze Slimline 20 (VS), or similar to be installed internally to upgrade acoustic performance to 35dB (Rw).
- New plasterboard partition, non-fire rated
- New plasterboard partition, fire rated
- New internal timber door

2 Second Floor  
1:50

