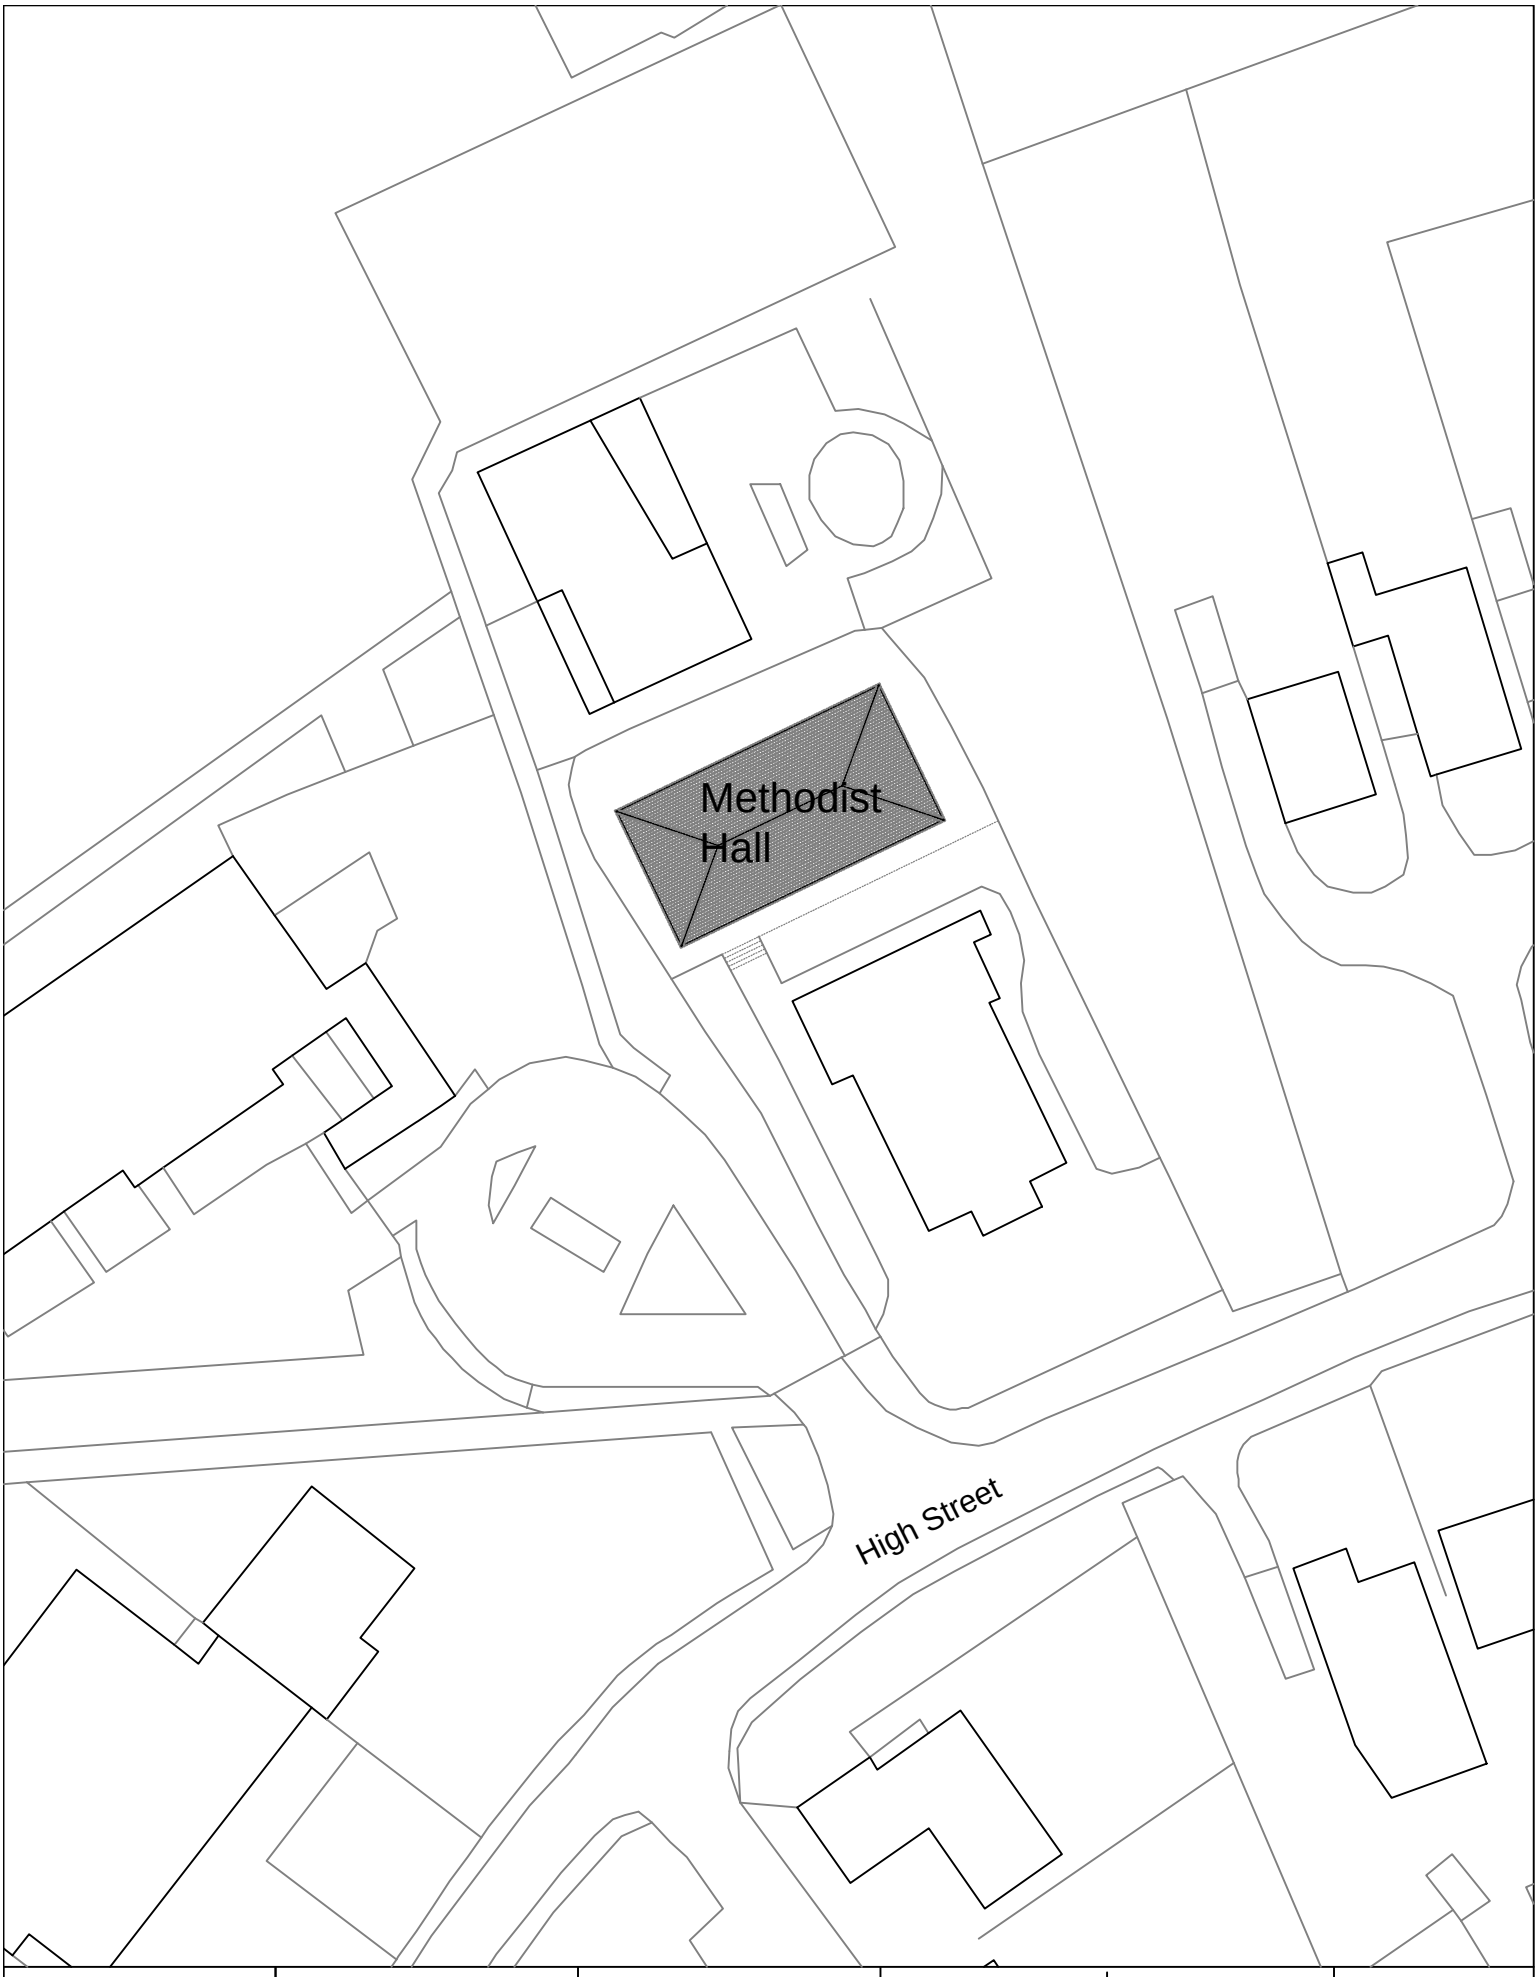

Charlotte Fausset Architect
MFA ARB RIBA

41 Bunyan Close, Pirton, Hitchin, Herts, SG5 3RE Tel : 07815570717

Methodist Hall

High Street, Pirton
SG5 3PS

Site Plan

METH-10-002
Rev 0

17.01.18

0 5m 10m 15m 20m

Scale 1 : 500 at A4