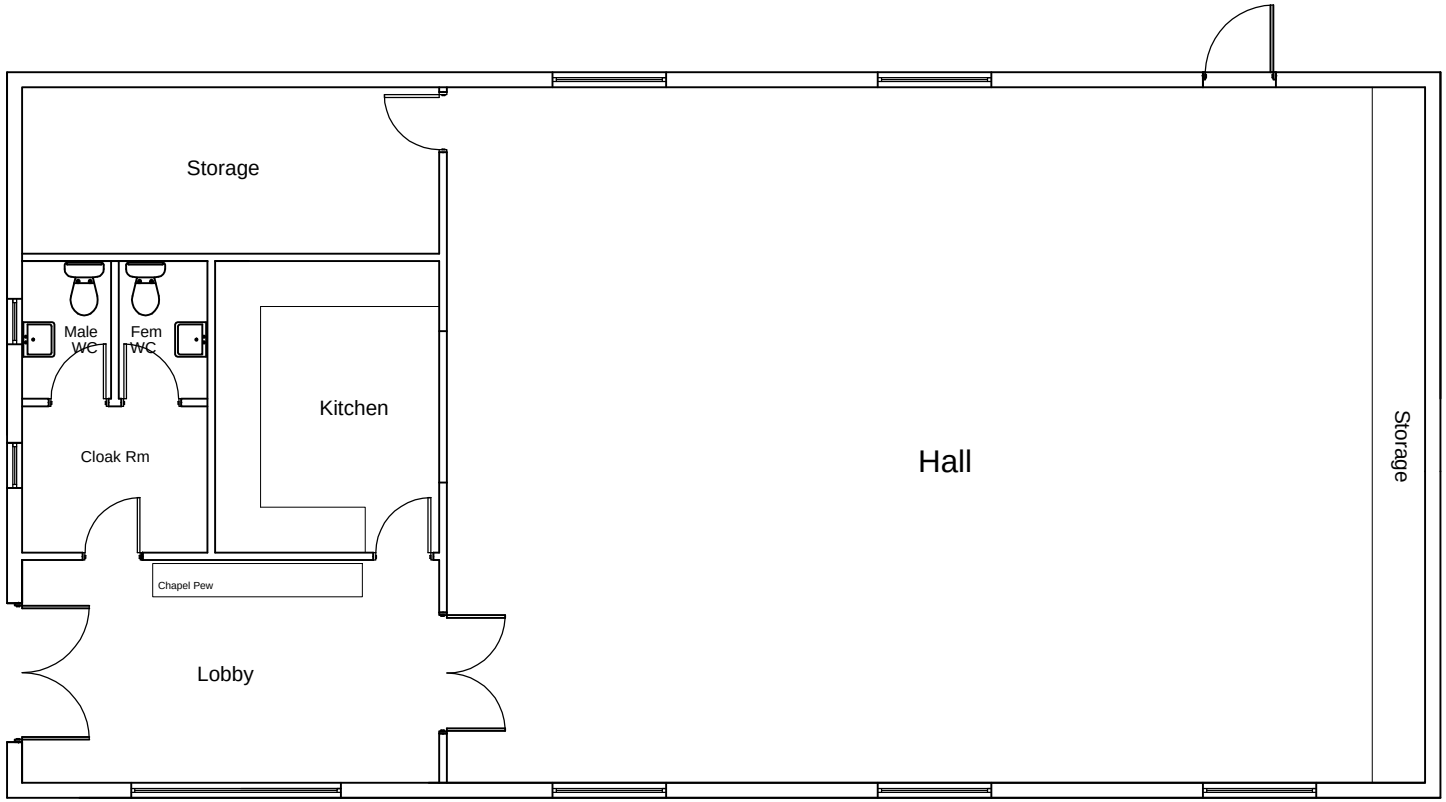

Charlotte Fausset Architect
MFA ARB RIBA
41 Bunyan Close
Pirton Hitchin
Herts SG5 3RE
Tel : 07815570717
charlottefausset@yahoo.com

client
Methodist Hall

address
High Street, Pirton
SG5 3PS

title
Proposed Ground Floor Plan

dwg no & revision
METH-10-012
Rev : 0 Date : 17.01.18

scale
0 2m 4m
Scale 1 : 100 @ A4