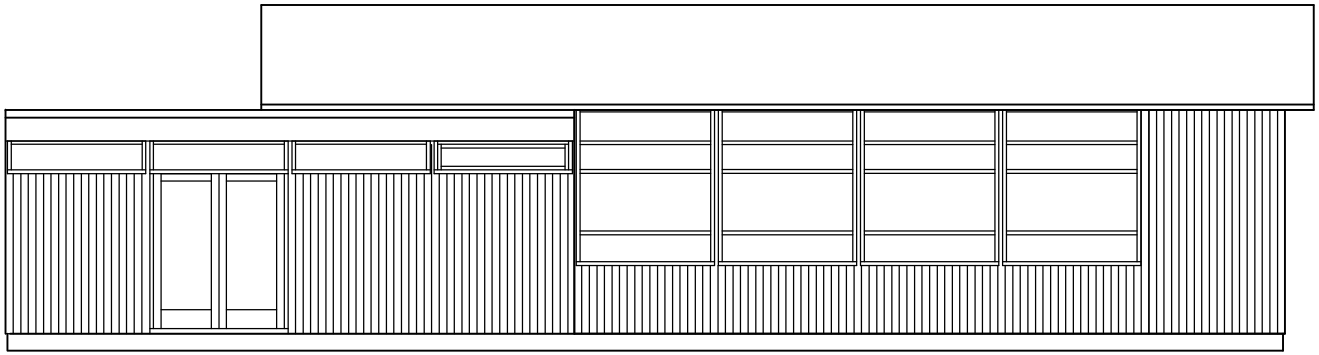

South Elevation

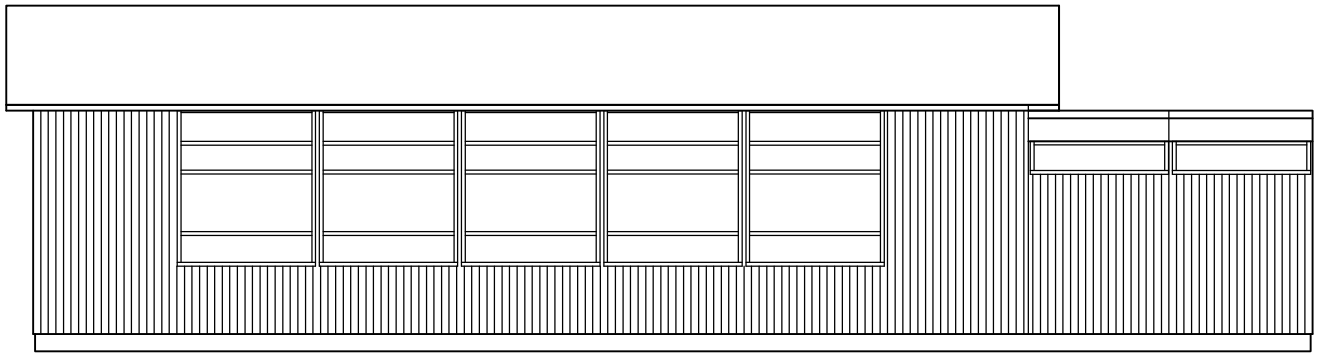

North Elevation

Charlotte Fausset Architect
MFA ARB RIBA
41 Bunyan Close
Pirton Hitchin
Herts SG5 3RE
Tel : 07815570717
charlottefausset@yahoo.com

client: Methodist Hall

address: High Street, Pirton SG5 3PS

title: Existing North & South Elevations

dwg no & revision: METH-10-020
Rev : 0 Date : 17.01.18

scale: 0 2m 4m
Scale 1 : 100 @ A4