


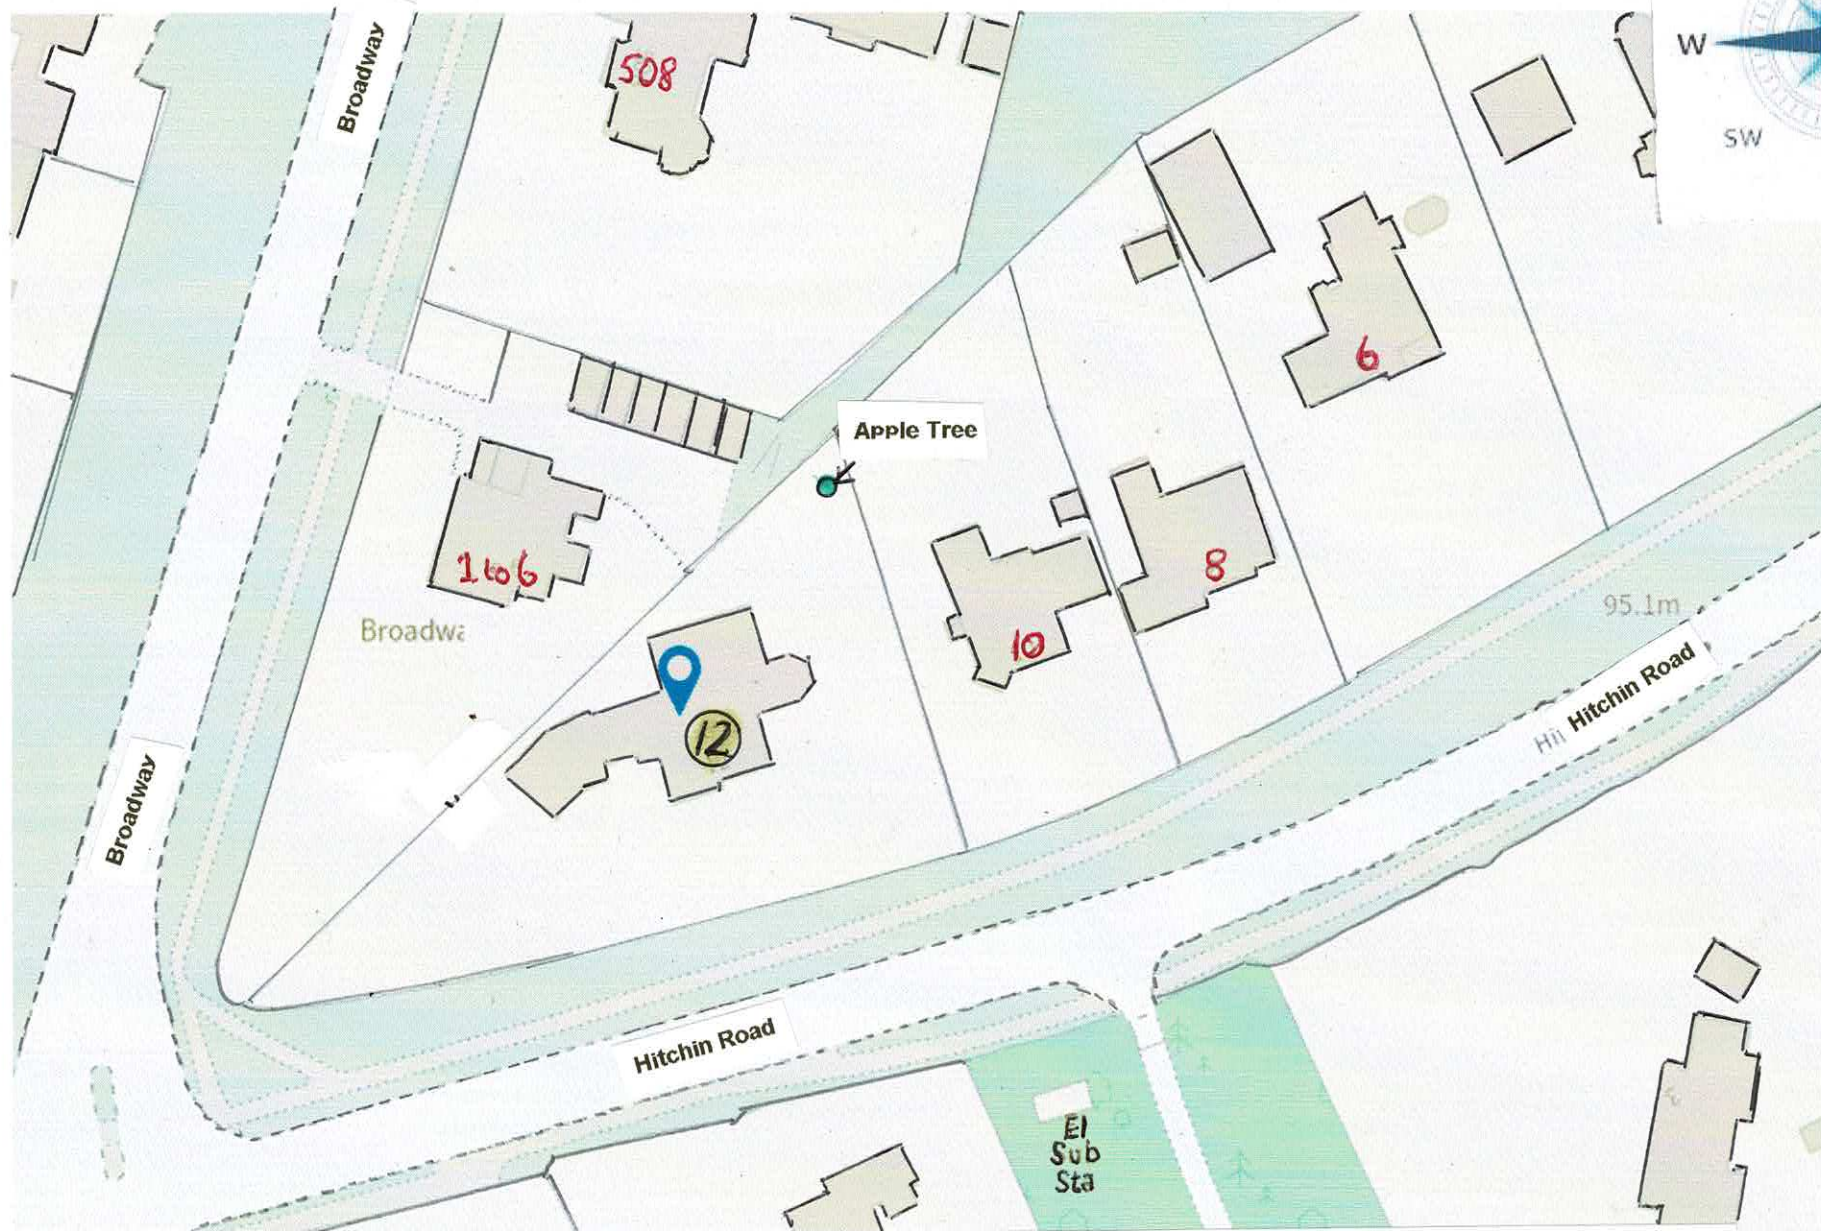

Conservation planning for 12, Hitchin road, Letchworth SG6 3LL