


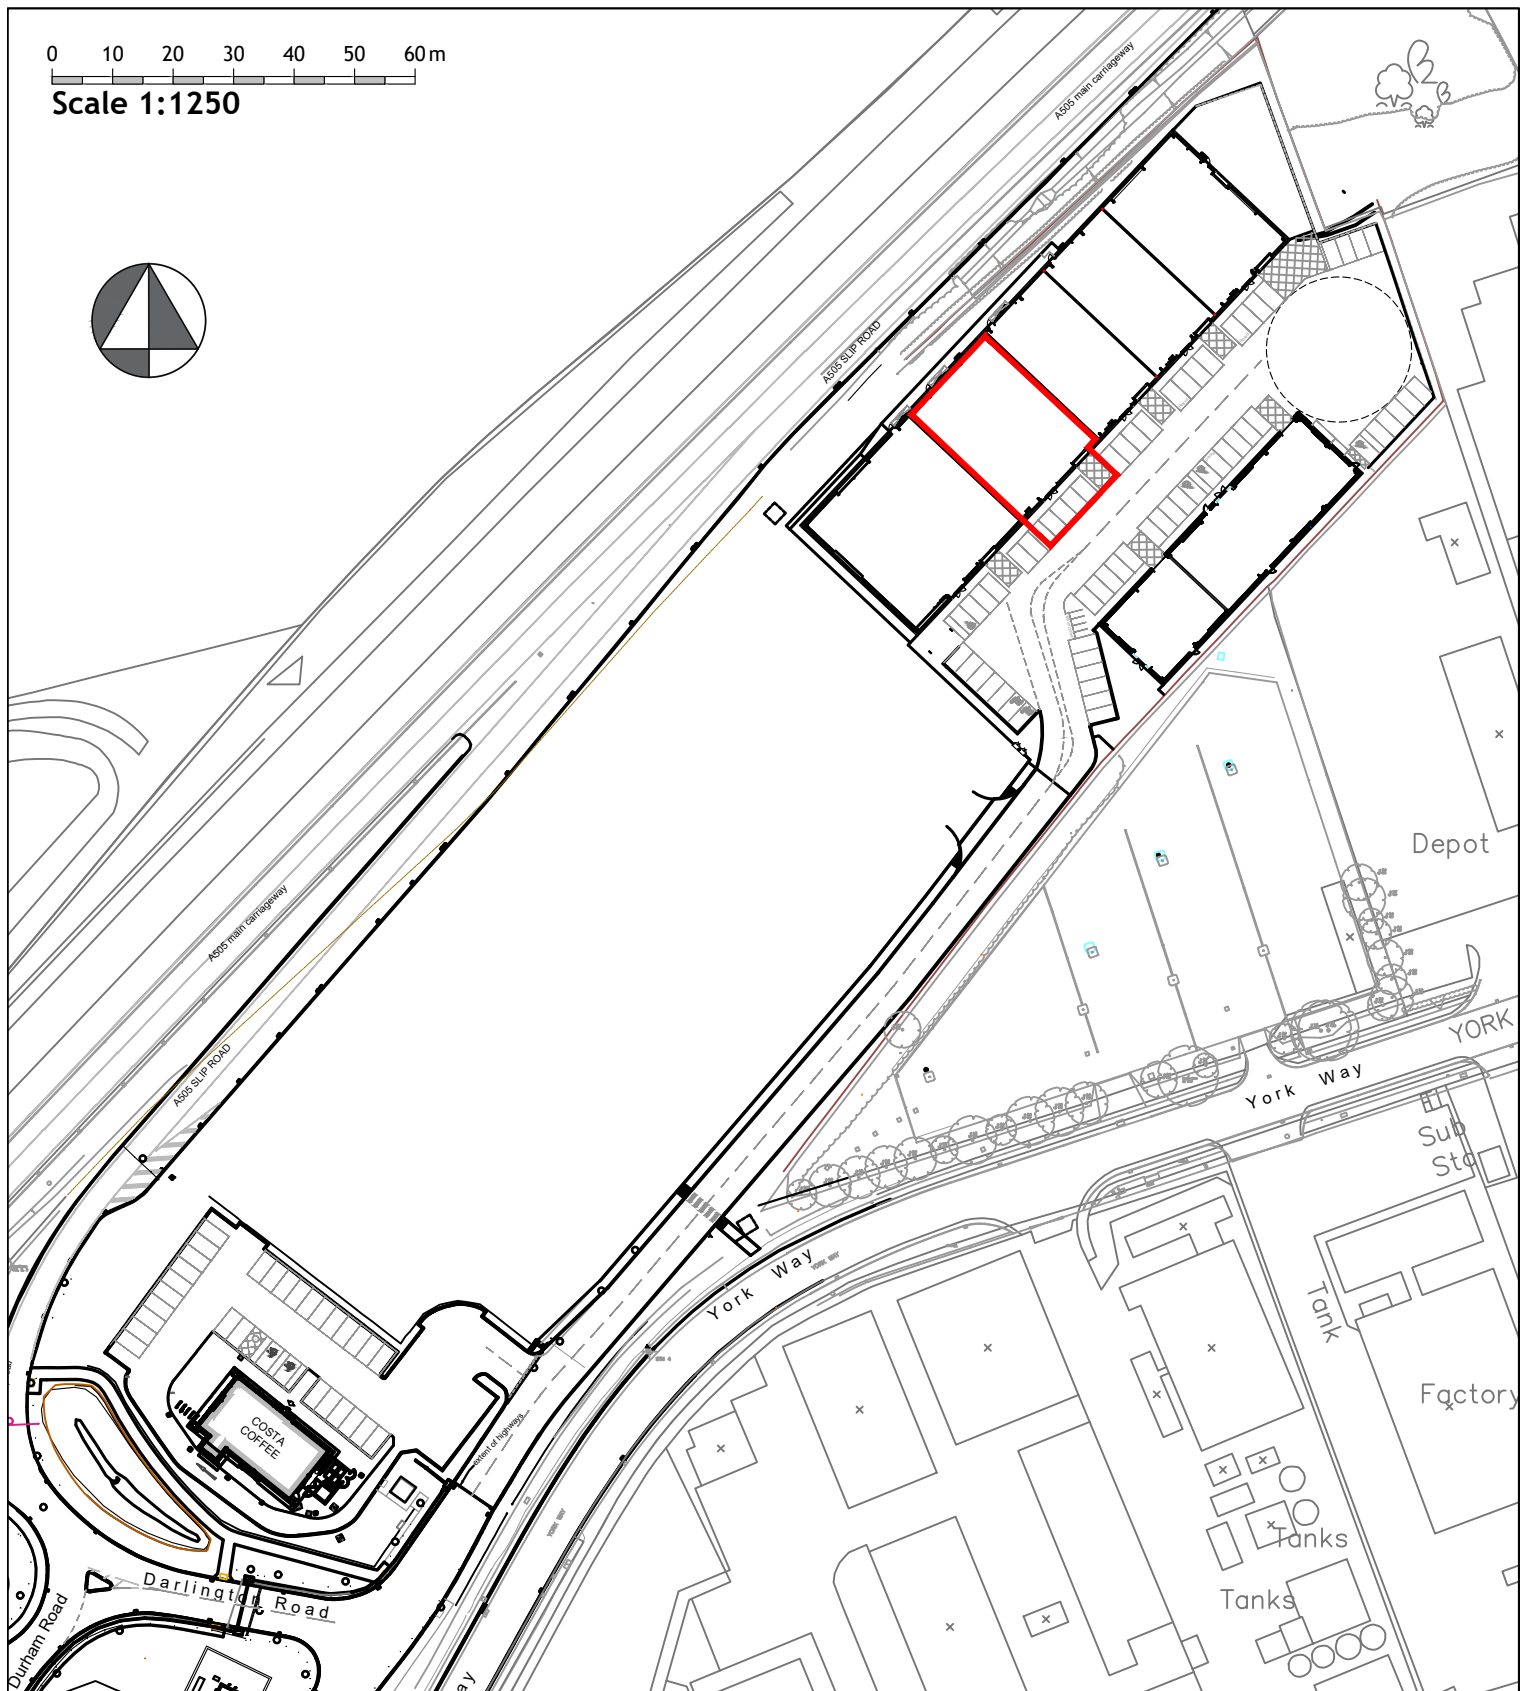

ROYSTON GATEWAY
For Kiafield Properties Ltd.

Trade Park

DRAWING No.
DATE
SCALE @ A4

113423.3-L4.2
February 2026
1:1250