

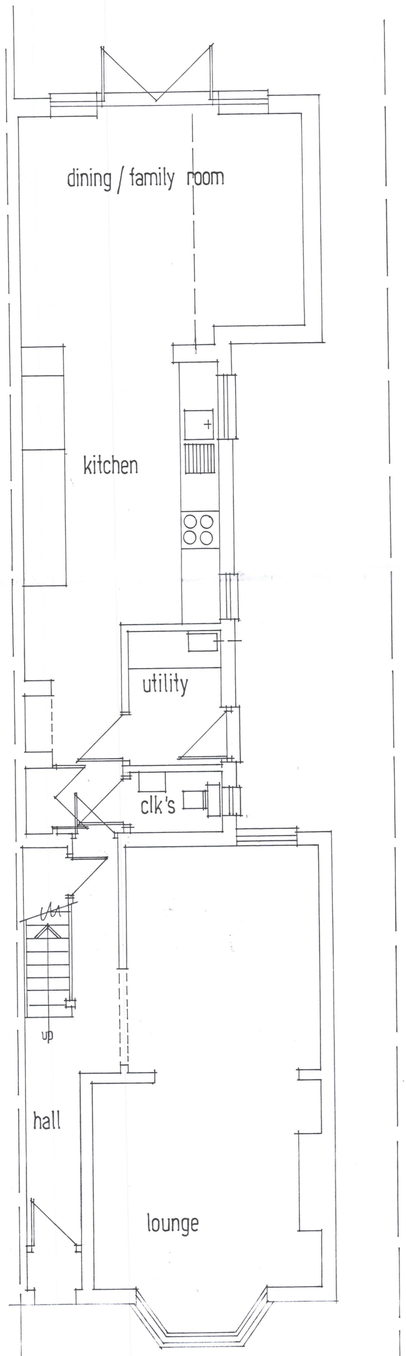



GROUND FLOOR PLAN

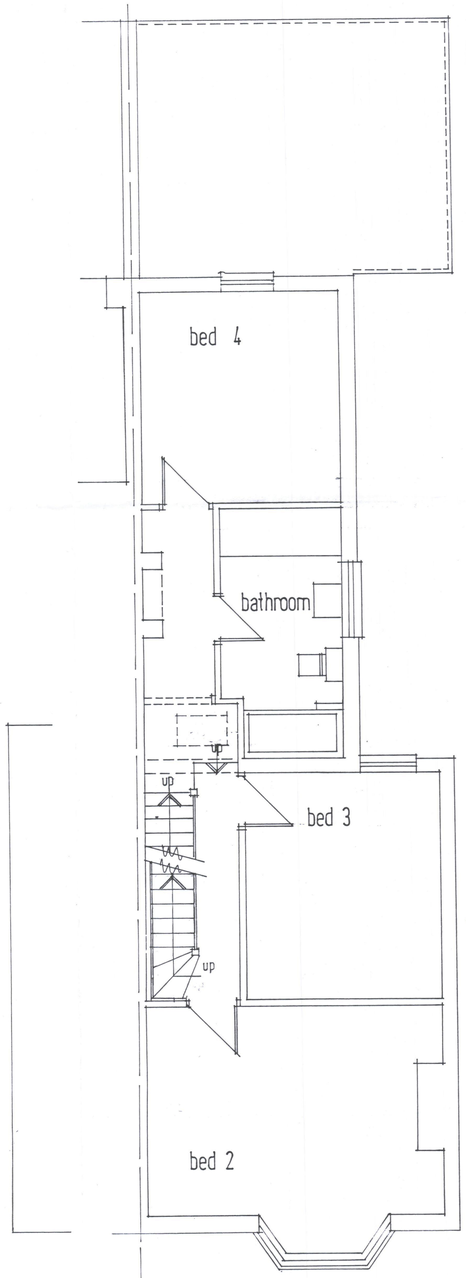


FIRST FLOOR PLAN

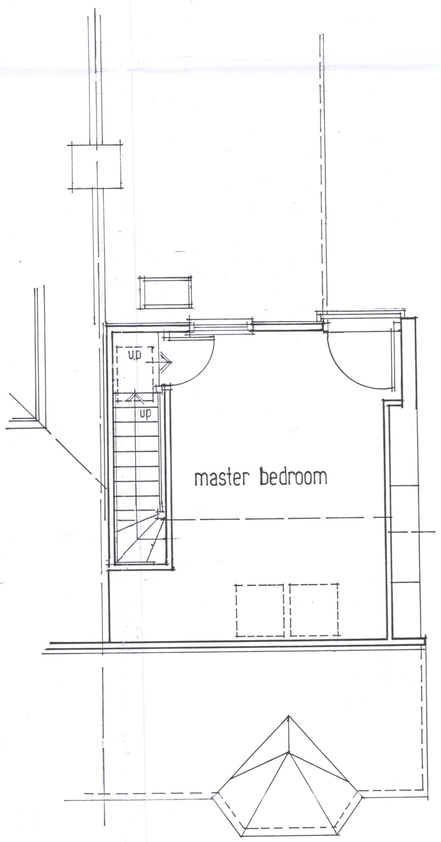



SECOND FLOOR PLAN




side elevation facing no.39

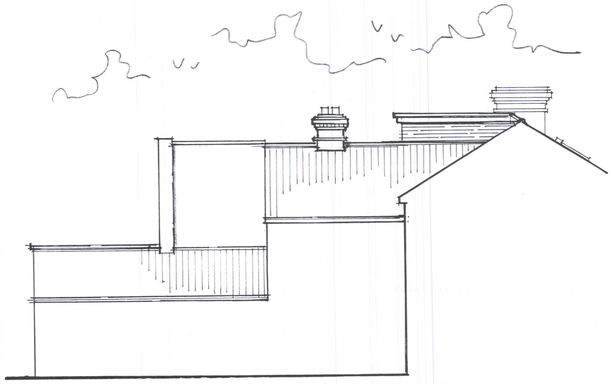

side elevation facing no.37




front elevation

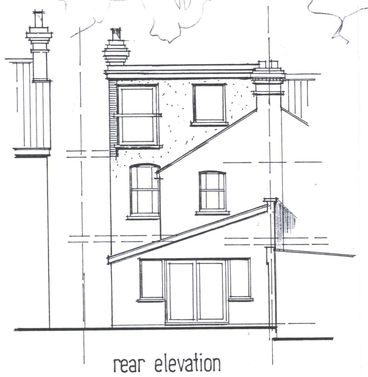


rear elevation

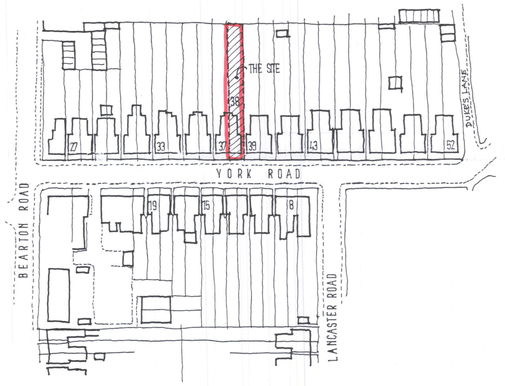


LOCATION PLAN 1:1250

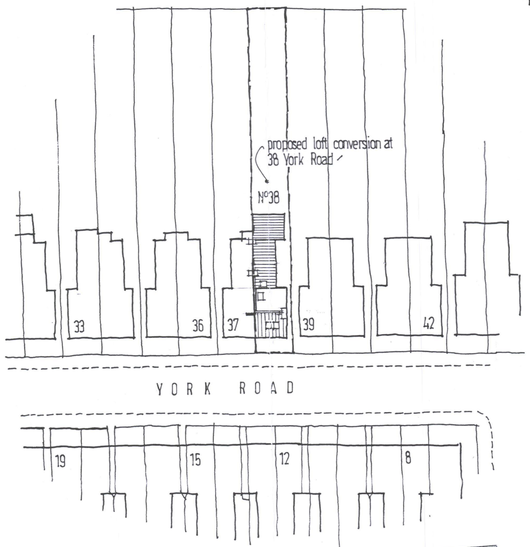


BLOCK & ROOF PLAN 1:500

N.H.D.C.
11 APR 2018

rev A) REAR FLAT ROOFED DORMER EXTENSION OMITTED MAR'18 HM

HEATHER MOYE B.Sc Architectural Design Consultant
Corner House / 1 Balmoral Road /
Hitchin / Hertfordshire. SG5 1XG
Tel 01462 459910

client
MR.D.ANDERSON

job
PROPOSED LOFT CONVERSION AT
38 YORK ROAD / HITCHIN / HERTS.

subject
PROPOSED PLANS & ELEVATIONS
( A1 sheet)

scale 1:50, 1:100, 1:500 & 1:1250
date DECEMBER 2017 | drawn A.L.
drawing no. HM/1792/02 | rev A