CONSTANCE PLACE, KNEBWORTH

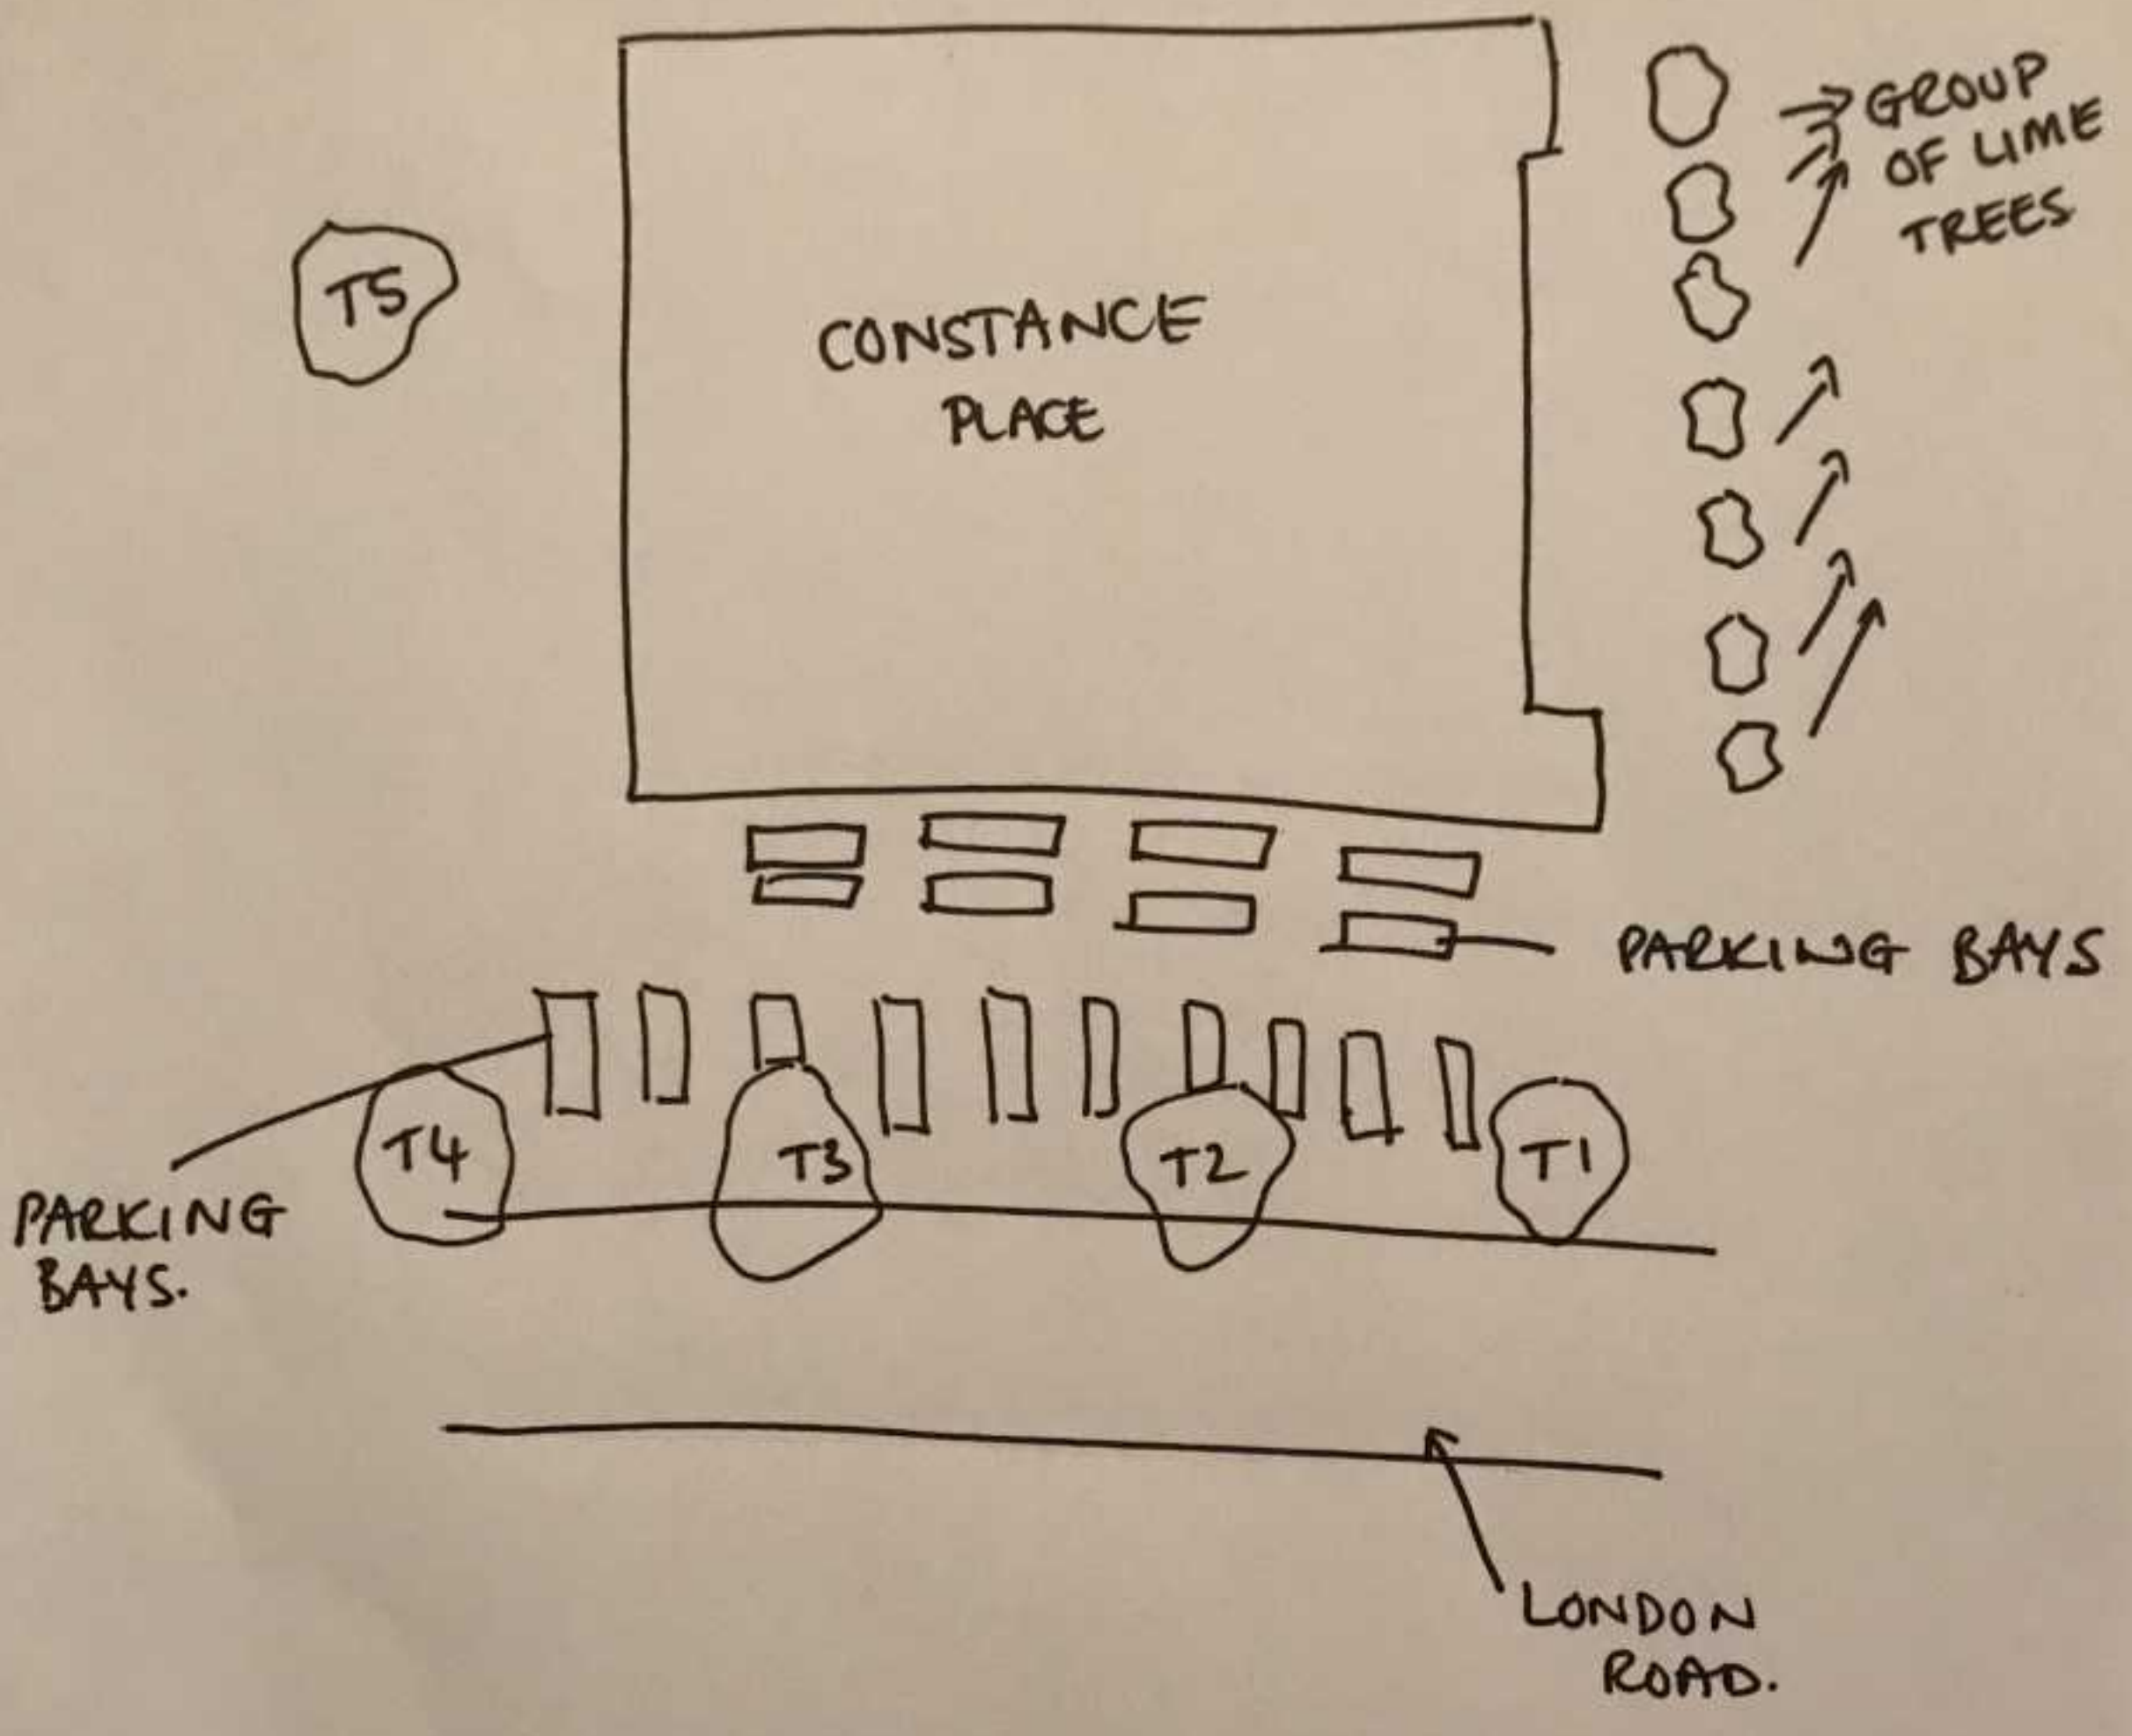

SKETCH PLAN.

CONSTANCE PLACE TREE APPLICATION

90 PCL LANDSCAPES & TREE SURGERY