


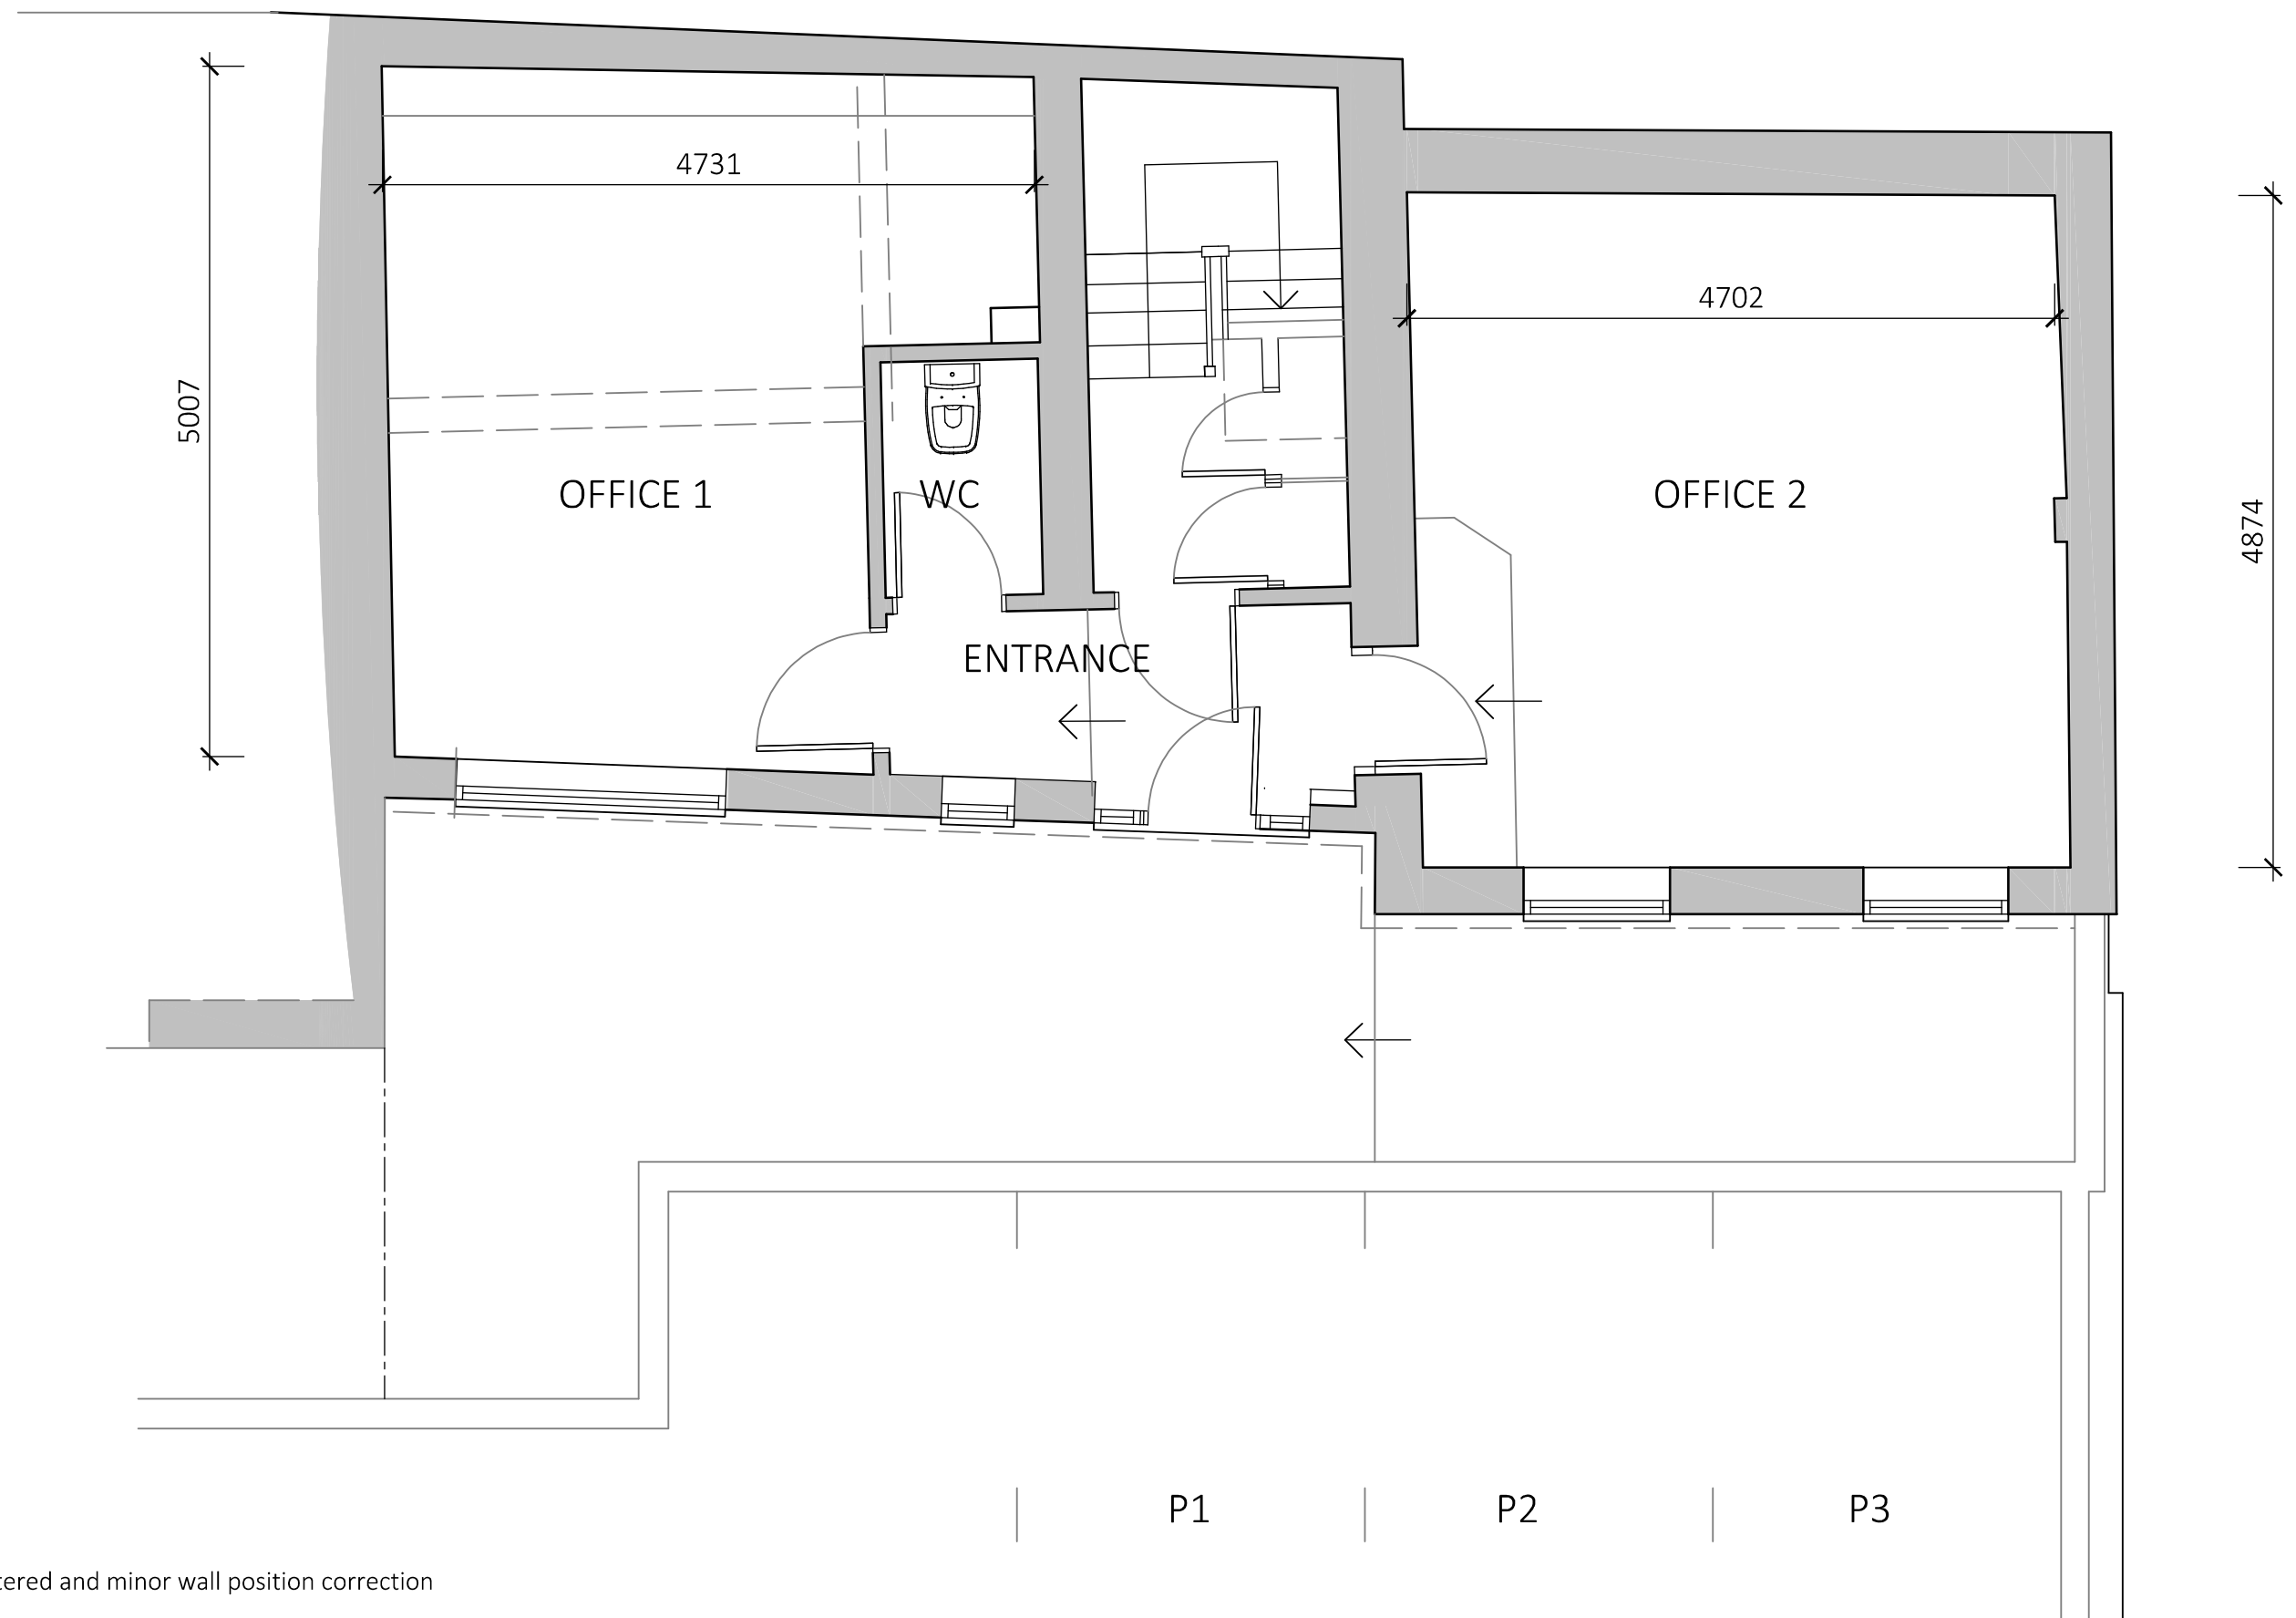


REVISIONS

Rev A - Alignment altered and minor wall position correction

EXISTING GROUND FLOOR PLAN



Copyright ASA 2021

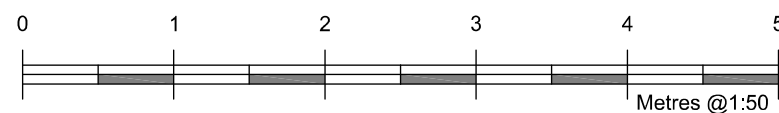

PROPOSED ALTERATIONS
THE MALT HOUSE
KNEESWORTH STREET
ROYSTON SG8 5AB


1:50 @ A3

2970.01 A

ALLEN SMITH ASSOCIATES

Architectural Planning and Design

Tel: 01760 788170 - 01763 247400 E mail: arcitek@allensmith.co.uk
www.allensmith.co.uk

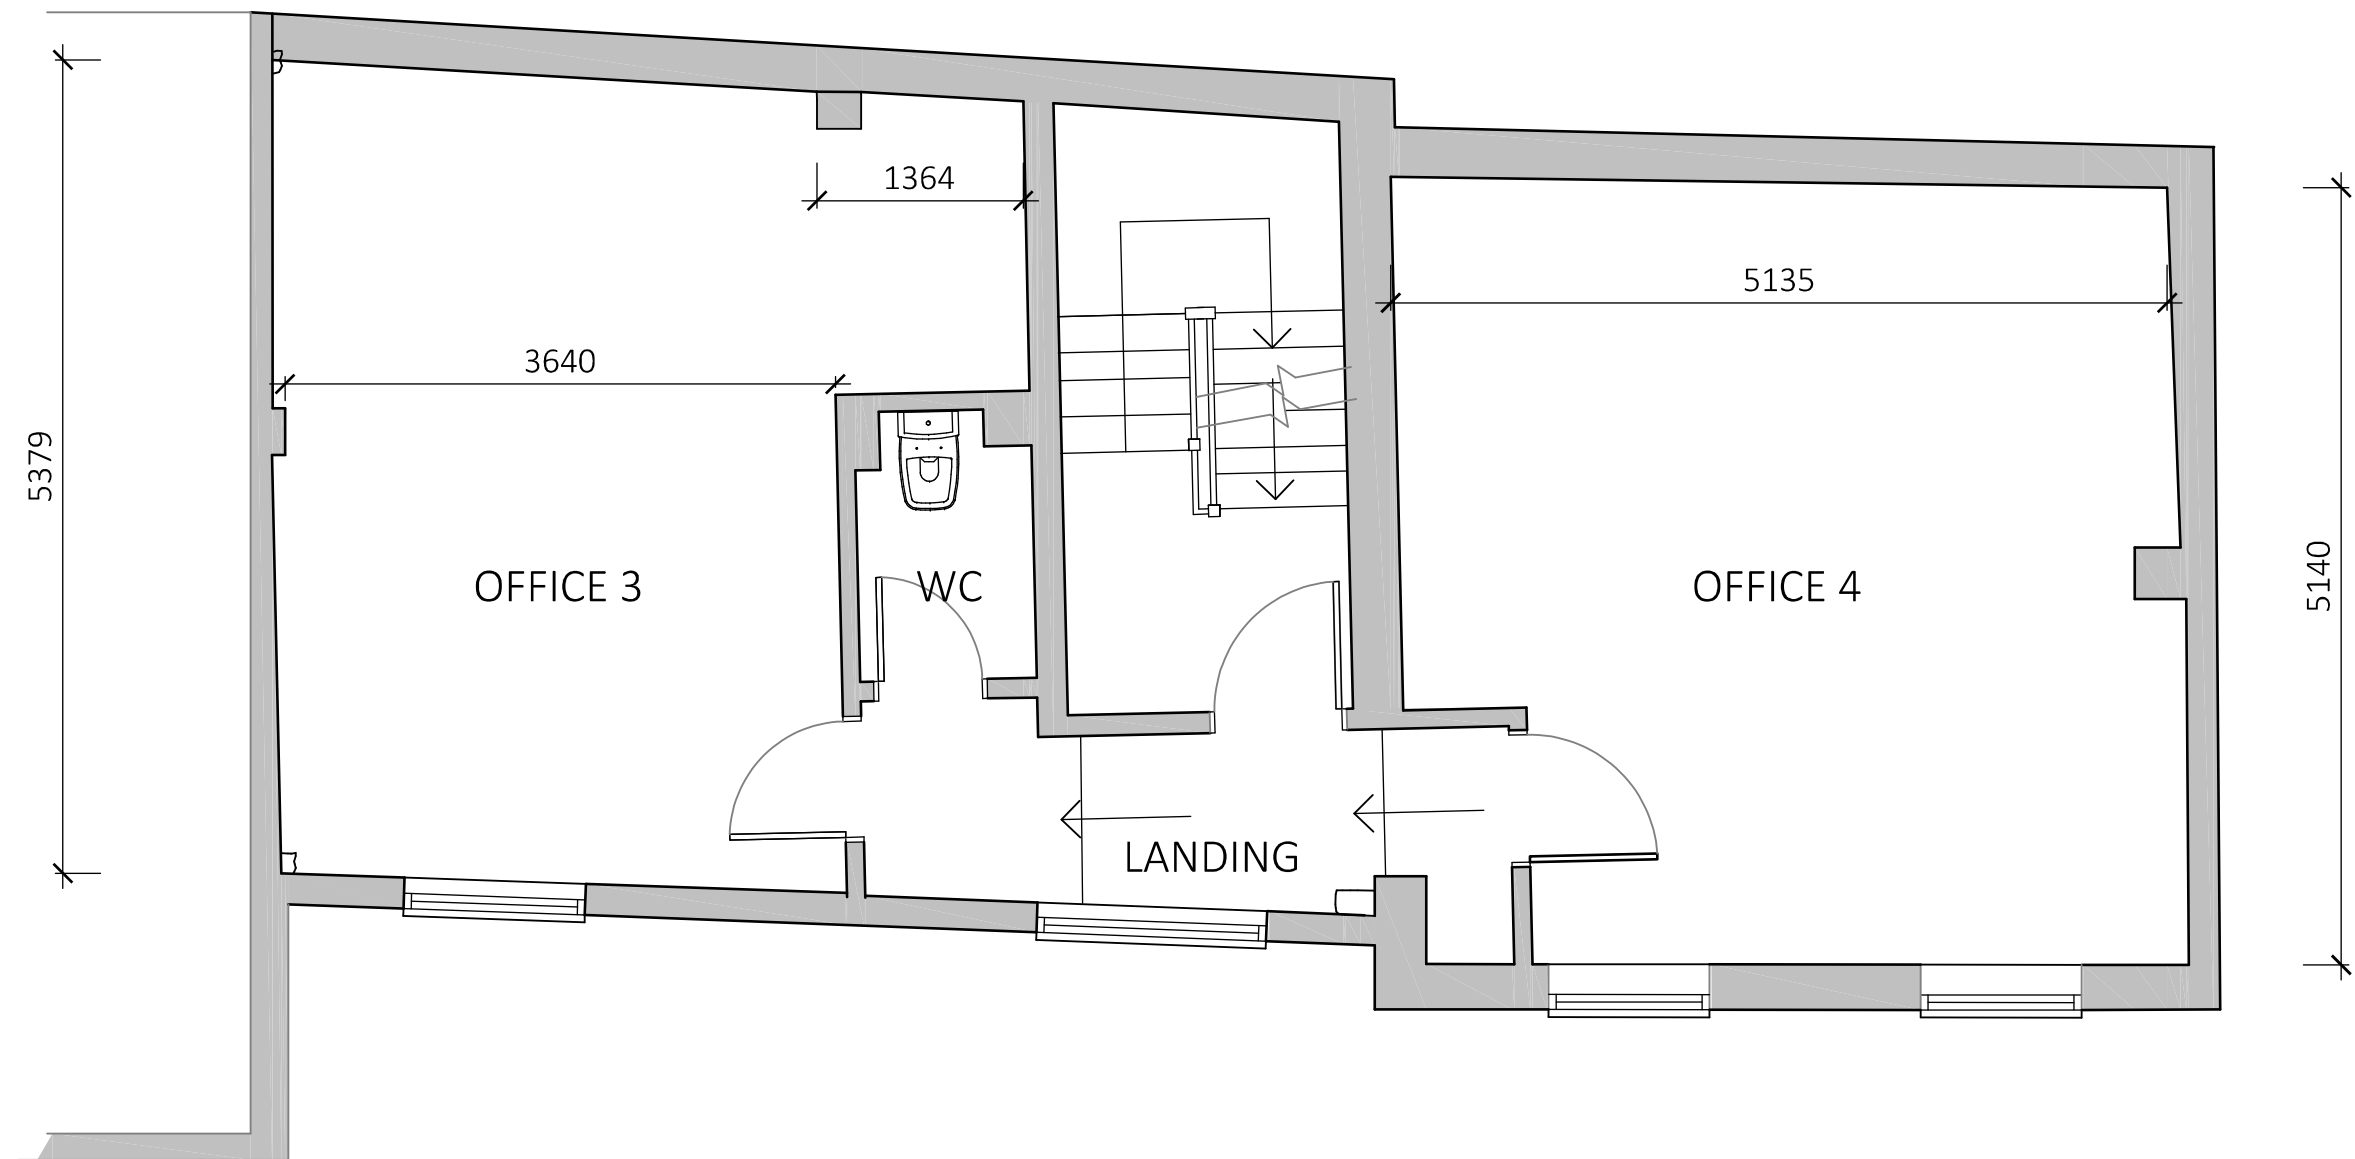


REVISIONS

Rev A - Alignment altered and minor wall position correction

EXISTING FIRST FLOOR PLAN

© Copyright ASA 2021

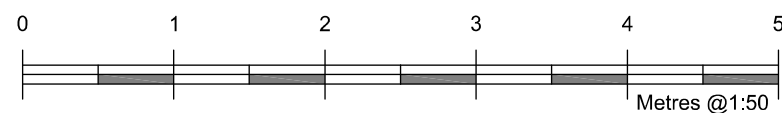

PROPOSED ALTERATIONS
THE MALT HOUSE
KNEESWORTH STREET
ROYSTON SG8 5AB


1:50 @ A3

2970.02 A

ALLEN SMITH ASSOCIATES

Architectural Planning and Design

Tel: 01760 788170 - 01763 247400 E mail: arcitek@allensmith.co.uk
www.allensmith.co.uk

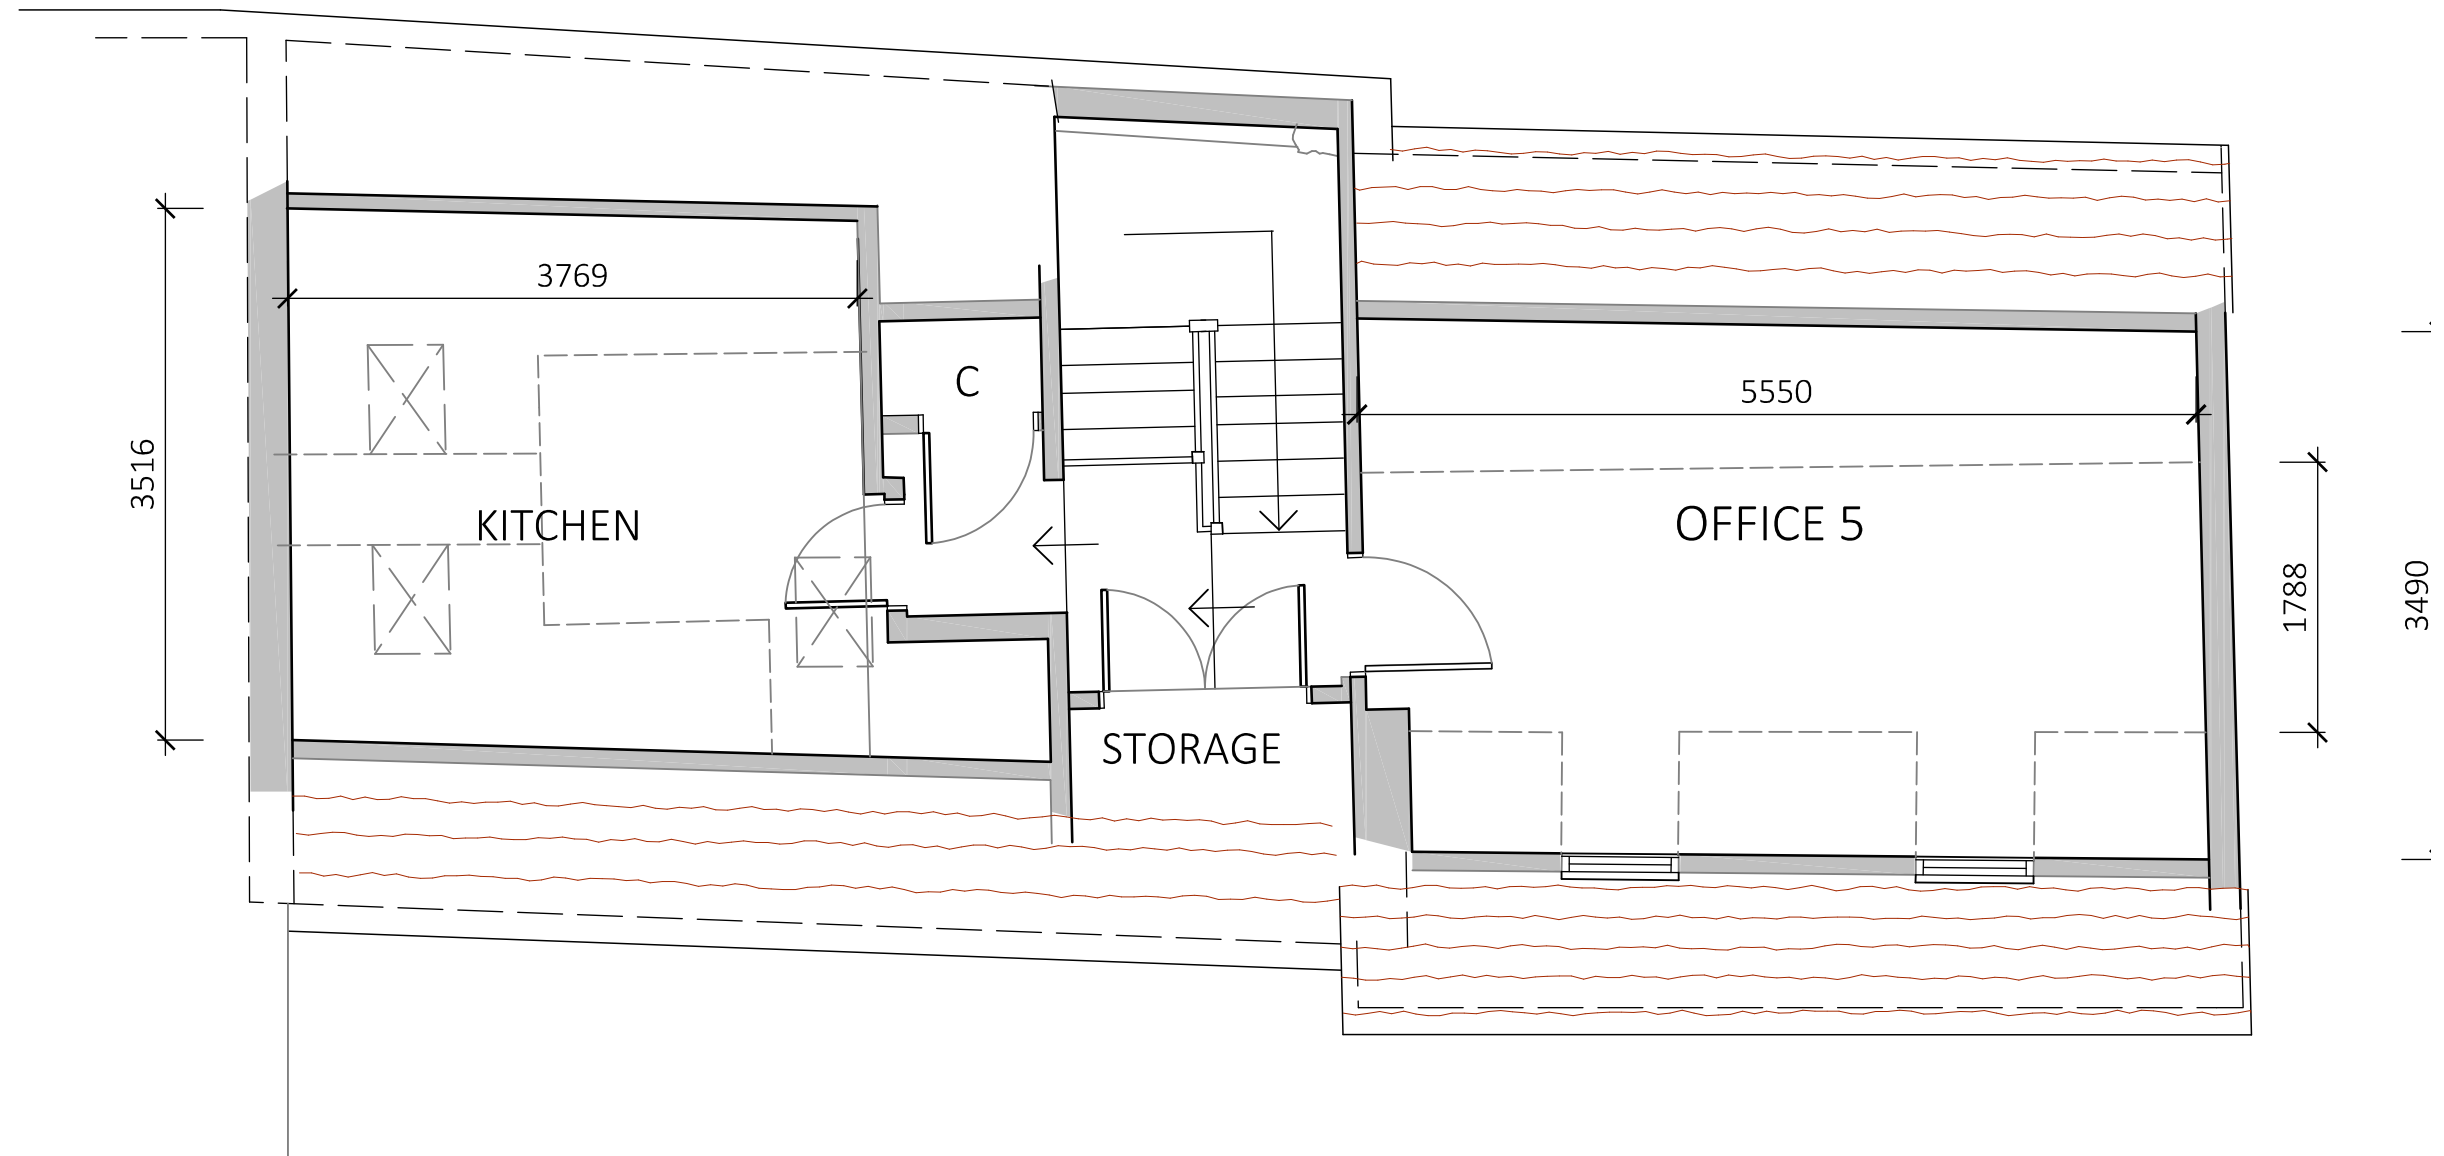

REVISIONS



Rev A - Alignment altered and minor wall position correction




PROPOSED ALTERATIONS
THE MALT HOUSE
KNEESWORTH STREET
ROYSTON SG8 5AB

1:50 @ A3
2970.03 A


ALLEN SMITH ASSOCIATES
Architectural Planning and Design
Tel: 01760 788170 - 01763 247400 E mail: arcitek@allensmith.co.uk
www.allensmith.co.uk

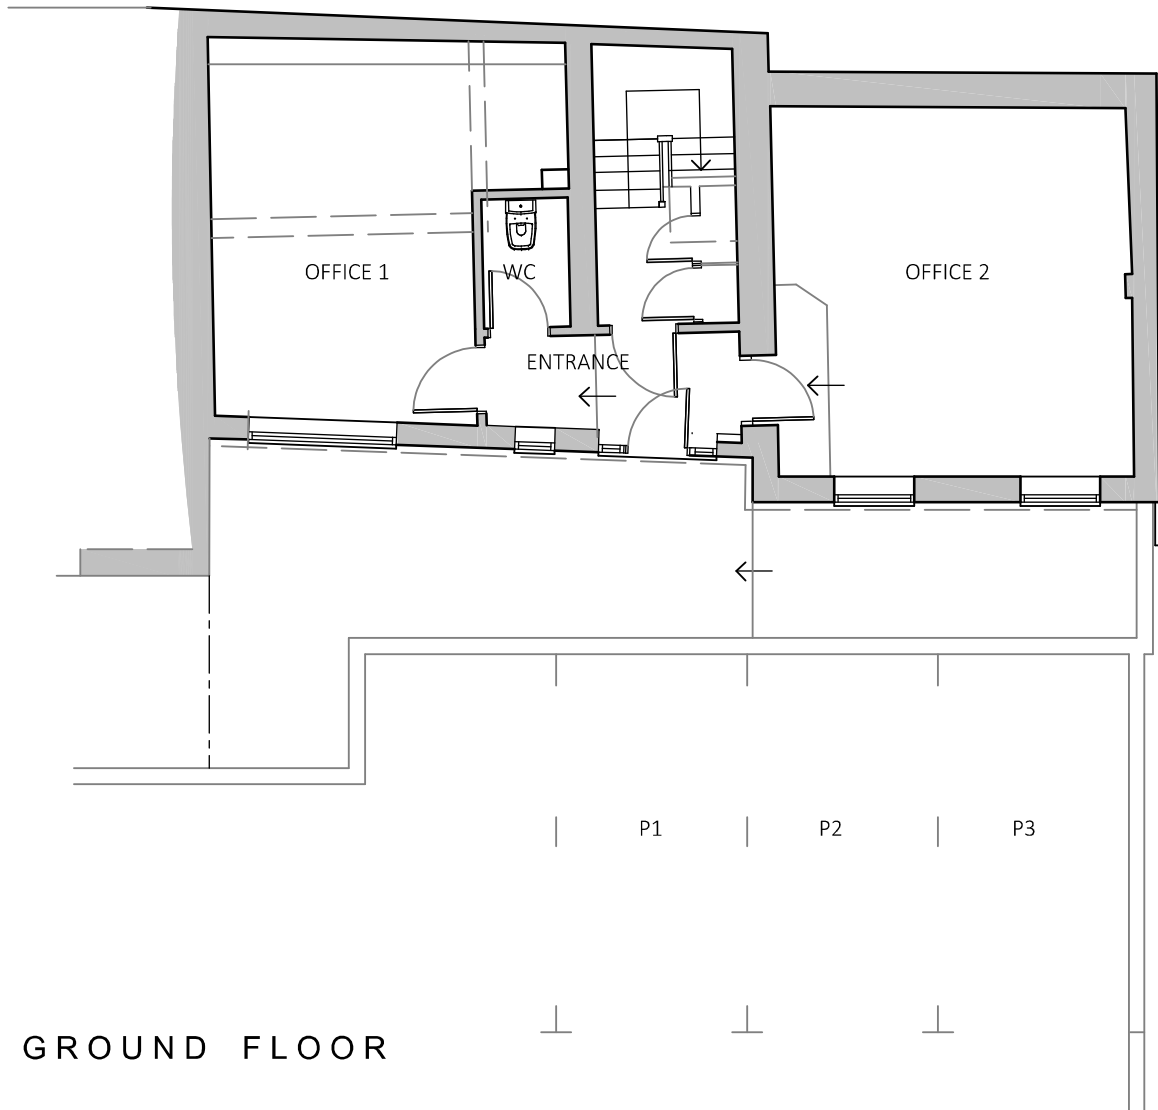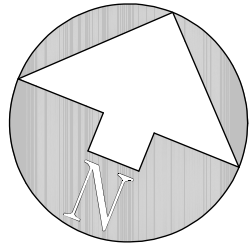

GROUND FLOOR

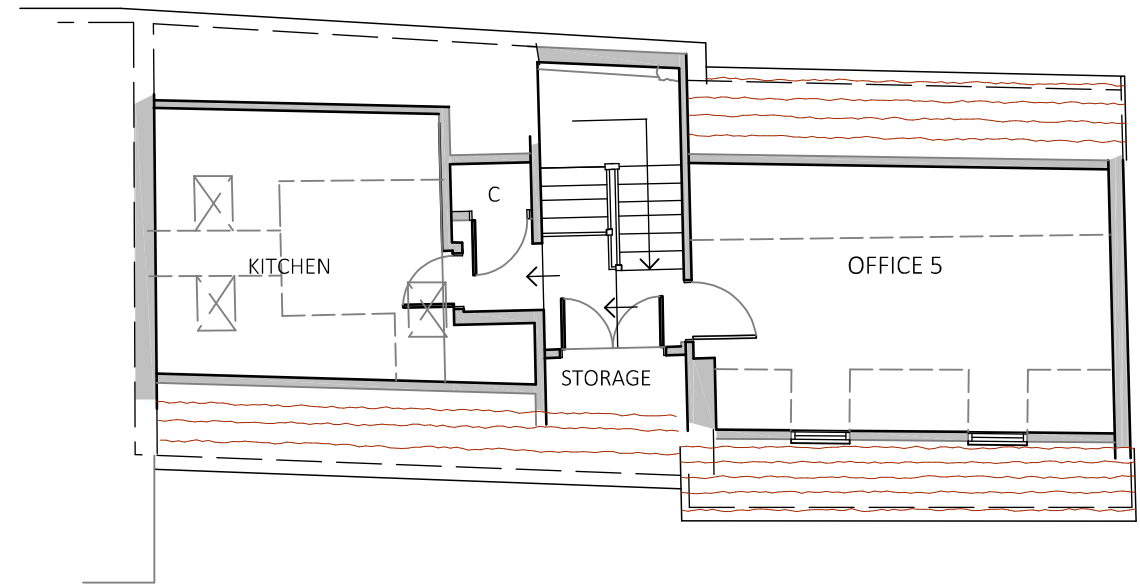

SECOND FLOOR

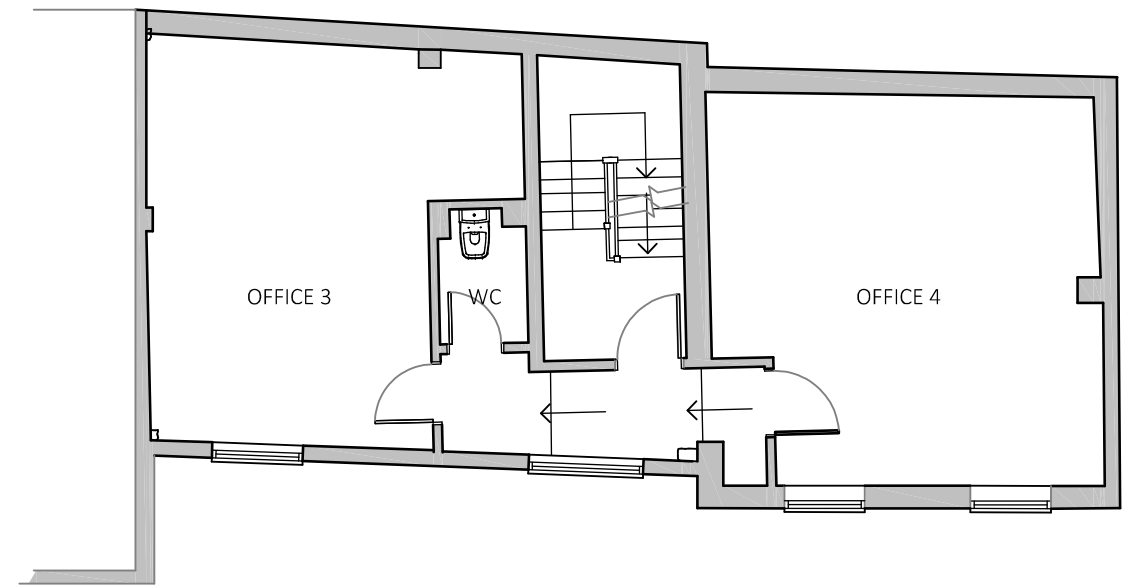


FIRST FLOOR

REVISIONS

Rev A - Alignment altered and minor wall position correction

EXISTING FLOOR PLANS

© Copyright ASA 2021

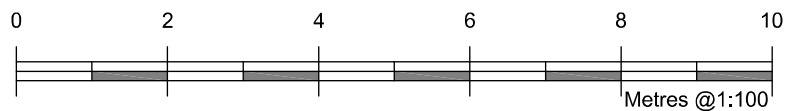

PROPOSED ALTERATIONS
THE MALT HOUSE
KNEESWORTH STREET
ROYSTON SG8 5AB

1:100 @ A3

2970.04 A

ALLEN SMITH ASSOCIATES

Architectural Planning and Design

Tel: 01760 788170 - 01763 247400 E mail: arcitek@allensmith.co.uk
www.allensmith.co.uk