



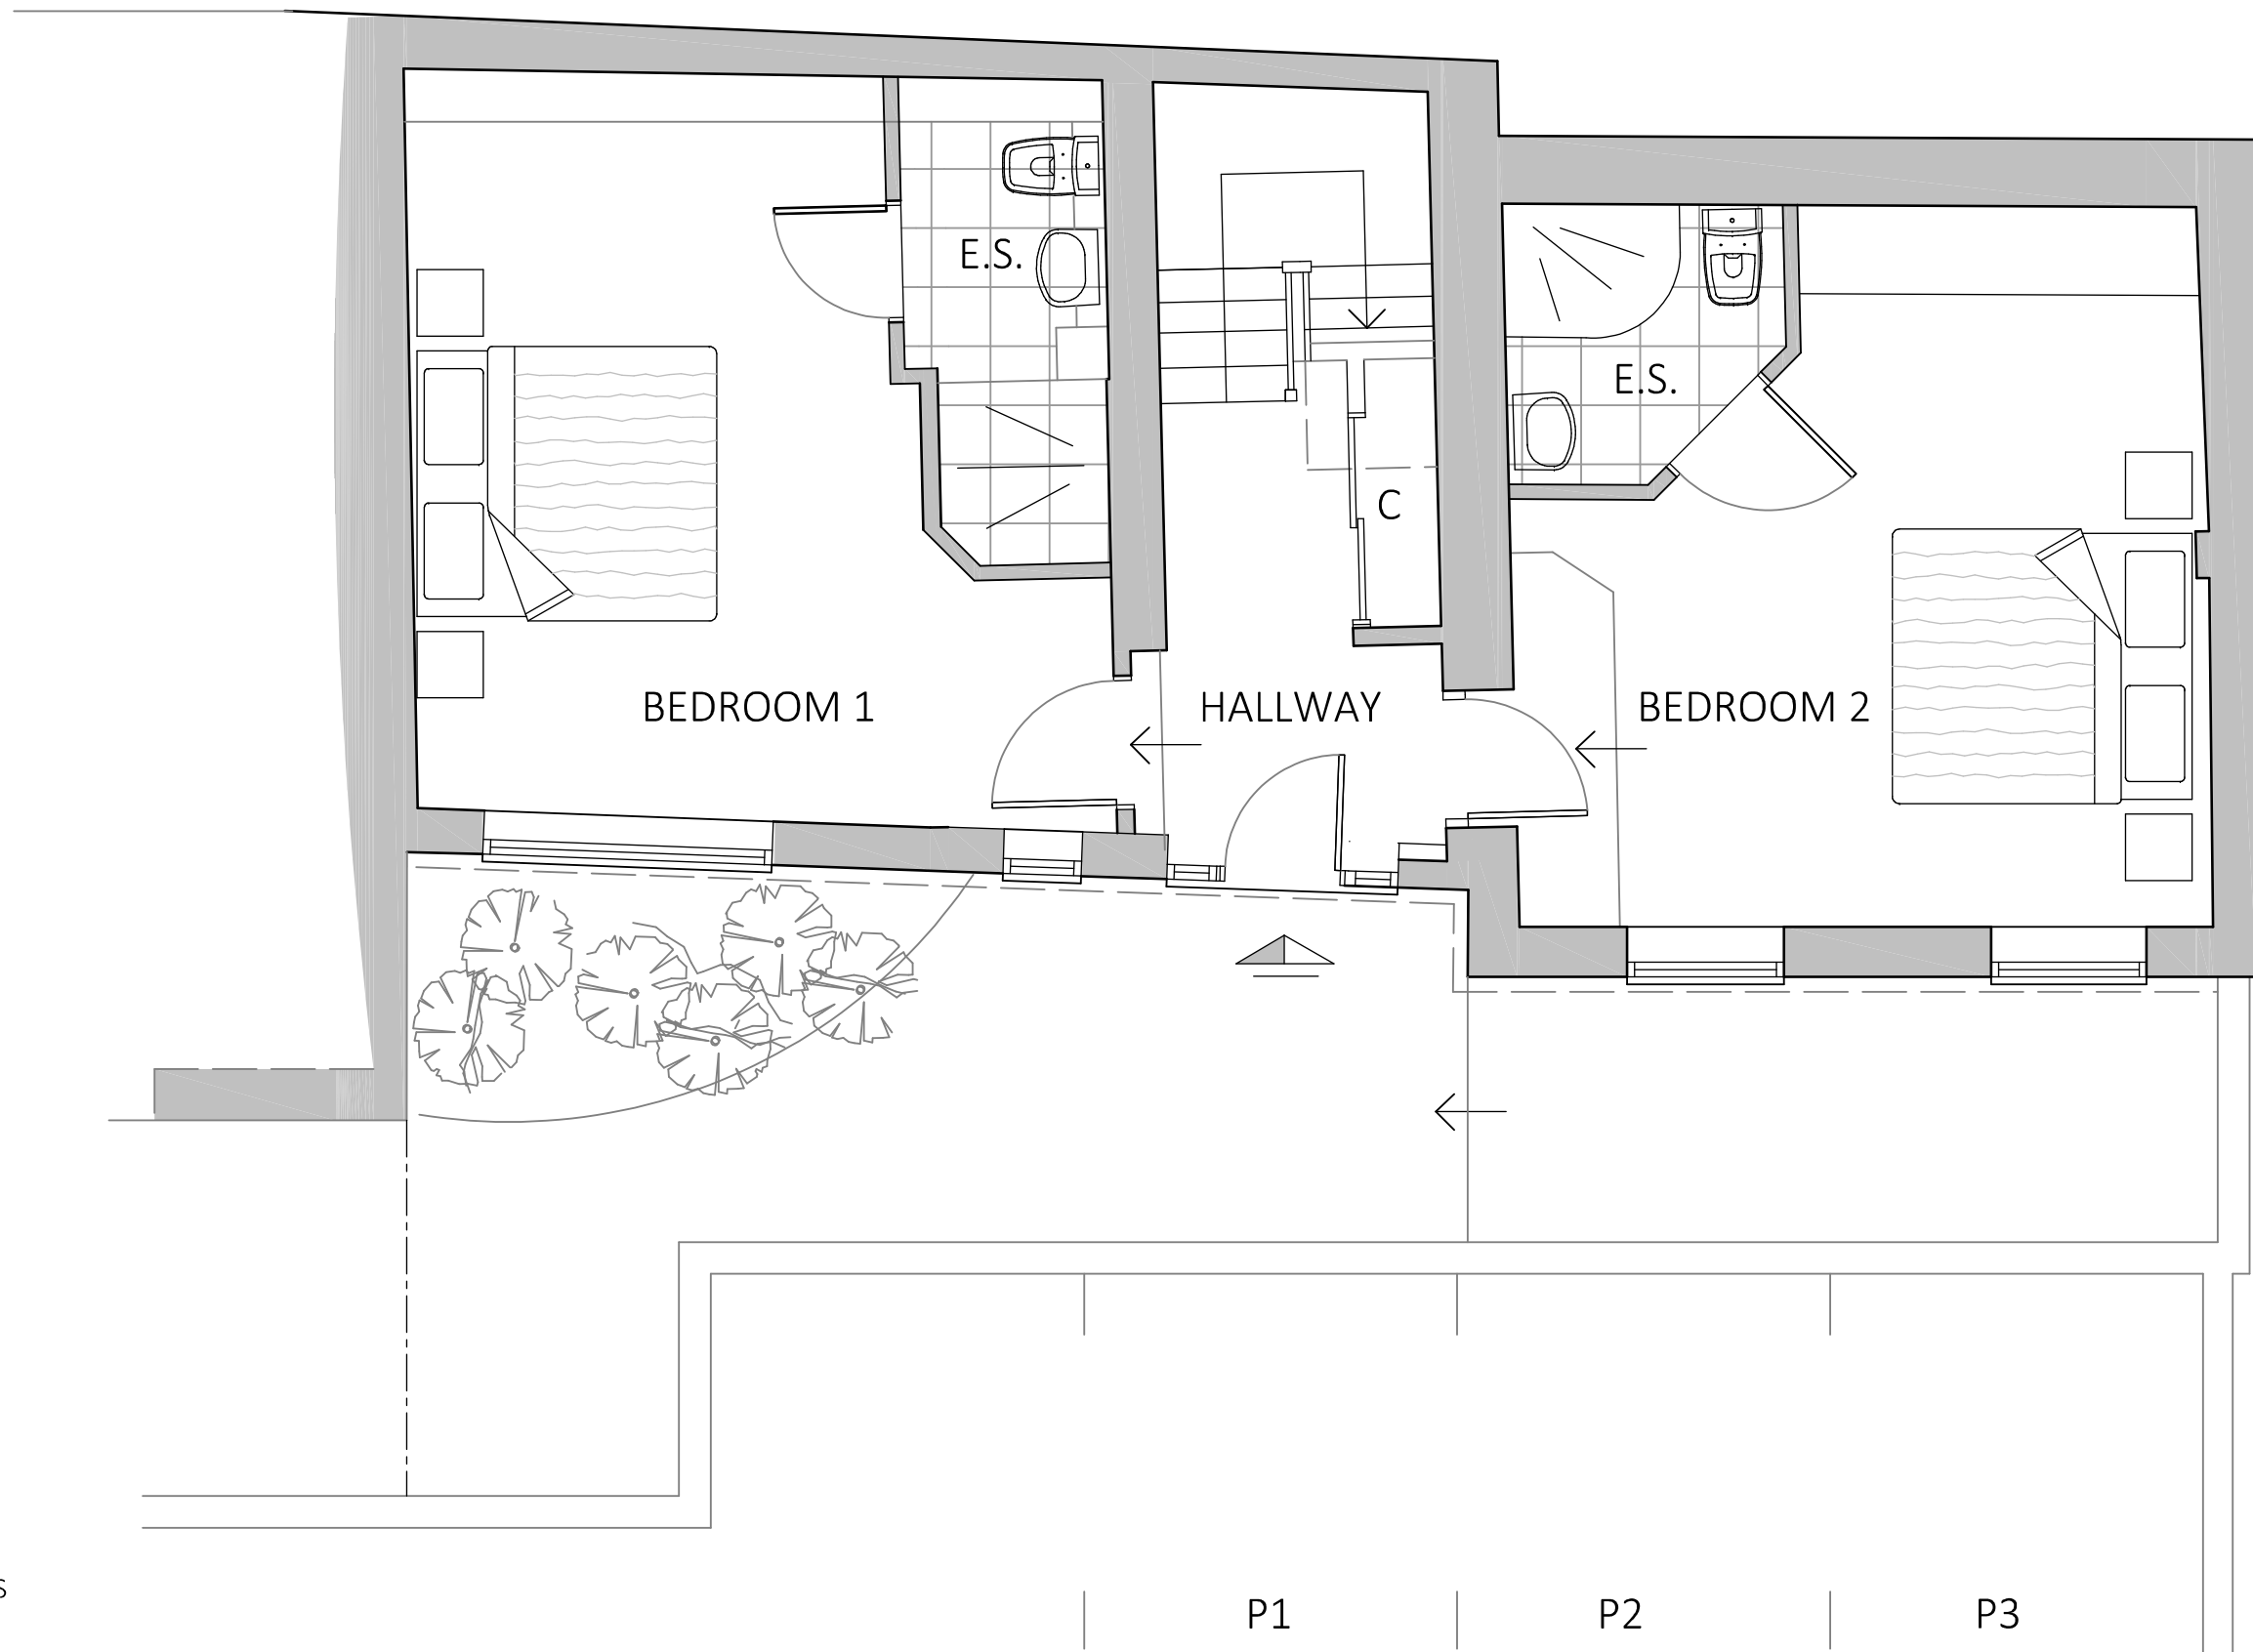

PROPOSED GROUND FLOOR PLAN

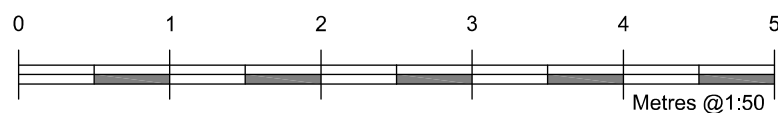

Copyright ASA 2021



PROPOSED ALTERATIONS
THE MALT HOUSE
KNEESWORTH STREET
ROYSTON SG8 5AB


1:50 @ A3

2970.06

ALLEN SMITH ASSOCIATES

Architectural Planning and Design

Tel: 01760 788170 - 01763 247400 E mail: arcitek@allensmith.co.uk
www.allensmith.co.uk

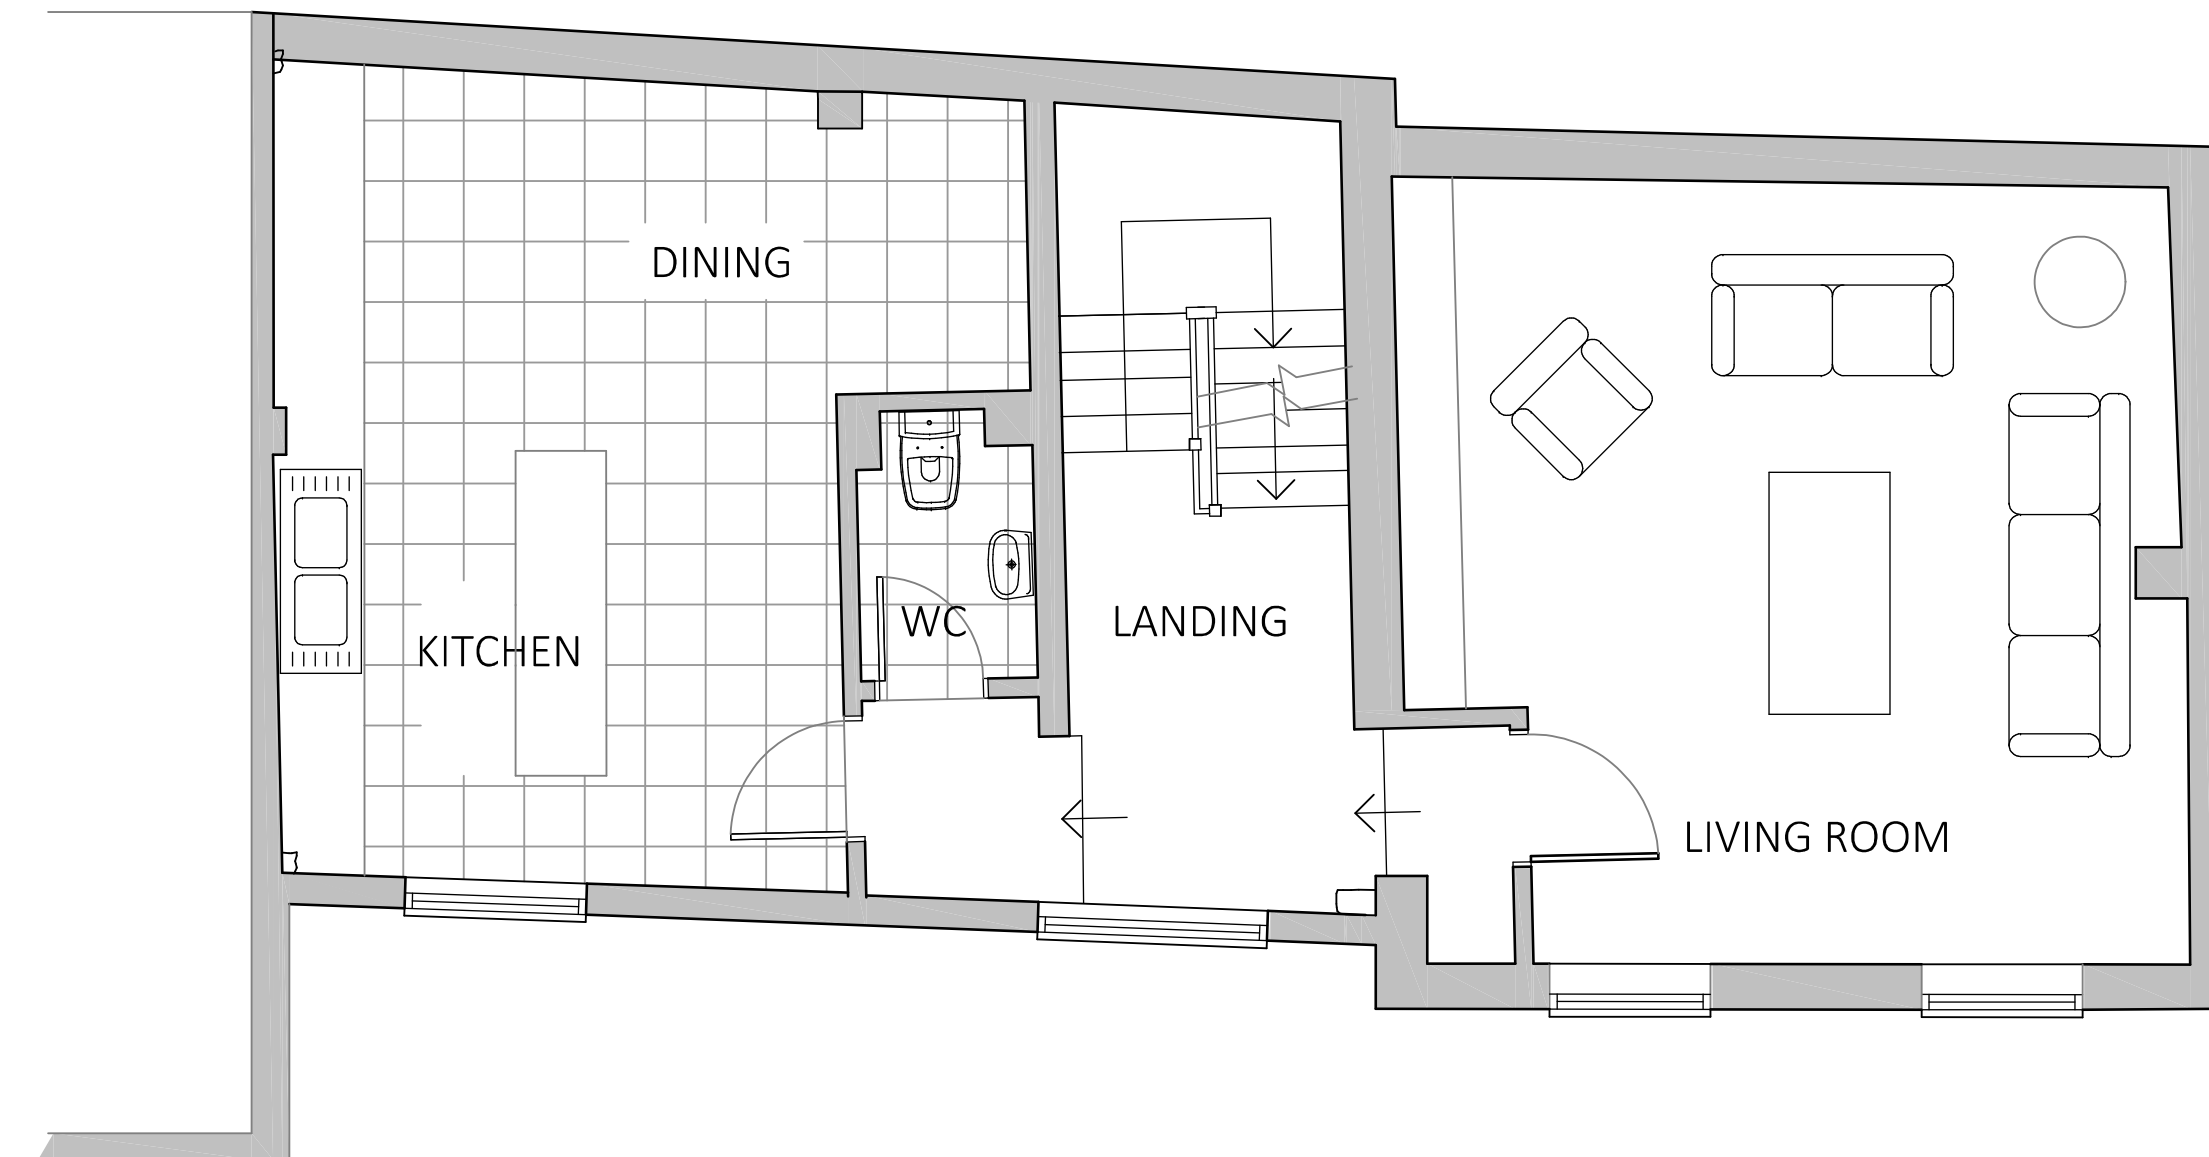


REVISIONS

Rev A - Kitchen arrangement revised to West wall

PROPOSED FIRST FLOOR PLAN



Copyright ASA 2021

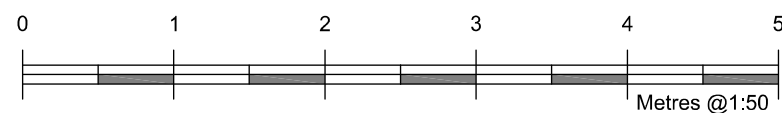

PROPOSED ALTERATIONS
THE MALT HOUSE
KNEESWORTH STREET
ROYSTON SG8 5AB


1:50 @ A3

2970.07A

ALLEN SMITH ASSOCIATES

Architectural Planning and Design

Tel: 01760 788170 - 01763 247400 E mail: arcitek@allensmith.co.uk
www.allensmith.co.uk

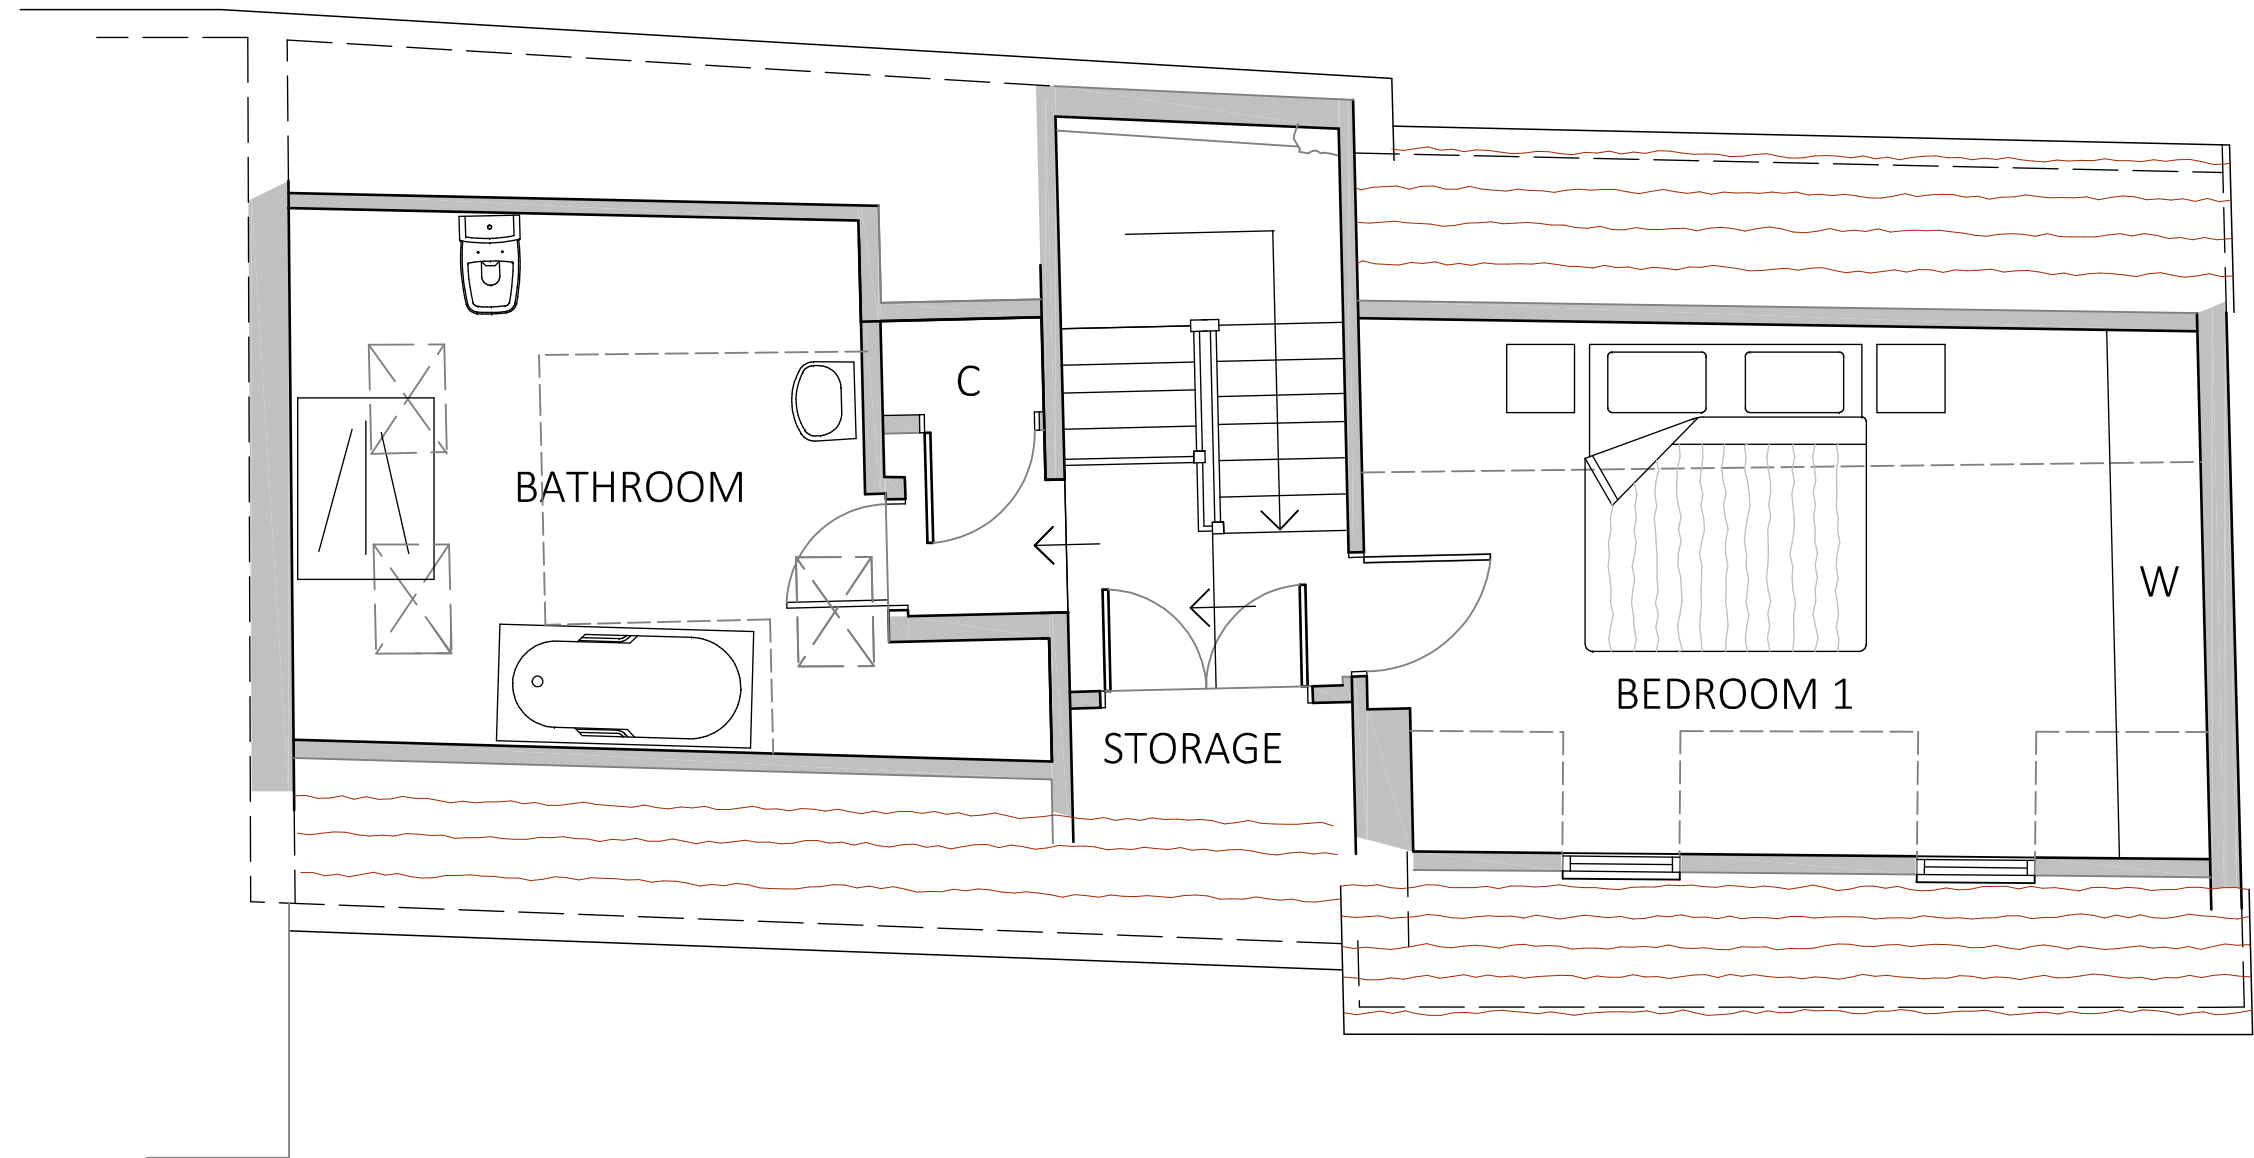


REVISIONS

Rev A - Bathroom formed in existing space
wardrobes removed.

PROPOSED SECOND FLOOR PLAN



Copyright ASA 2021

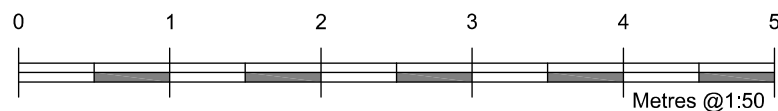

PROPOSED ALTERATIONS
THE MALT HOUSE
KNEESWORTH STREET
ROYSTON SG8 5AB





1:50 @ A3

2970.08A

ALLEN SMITH ASSOCIATES

Architectural Planning and Design

Tel: 01760 788170 - 01763 247400 E mail: arcitek@allensmith.co.uk
www.allensmith.co.uk

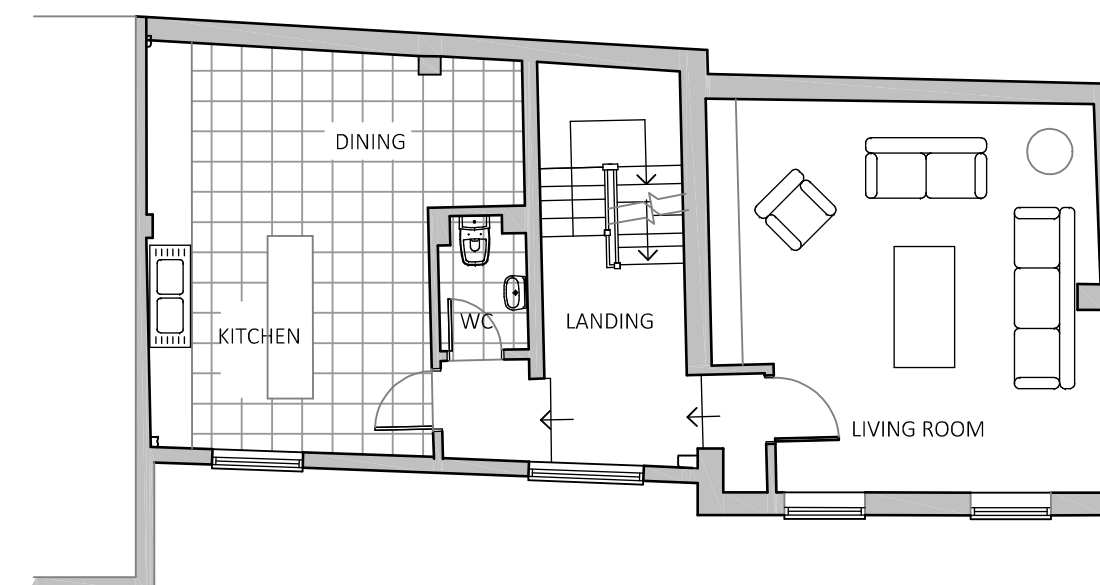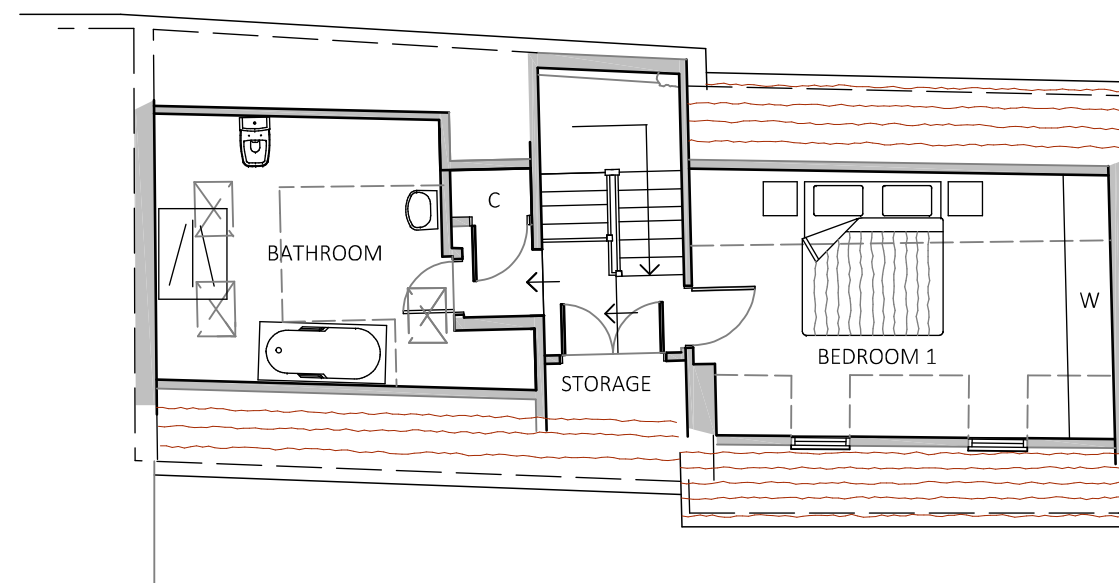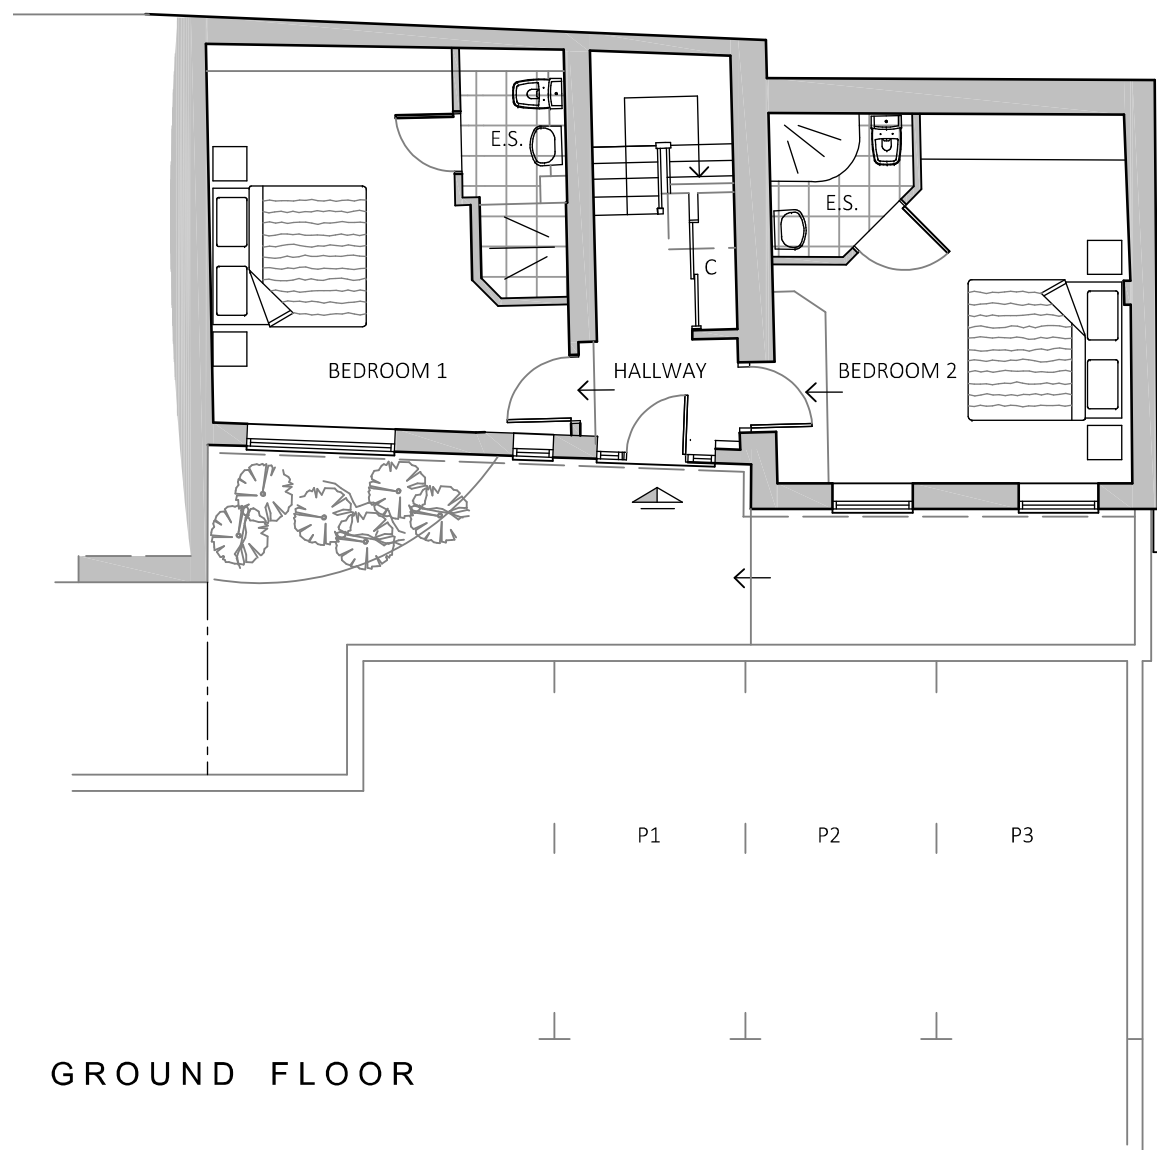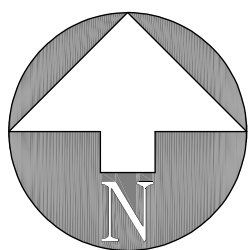


REVISIONS

Rev A - Kitchen arrangement to West wall
Bathroom formed in existing space

PROPOSED FLOOR PLANS

© Copyright ASA 2021

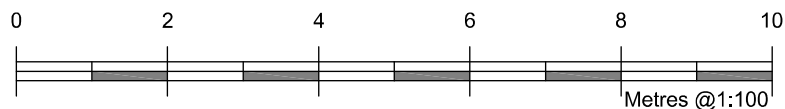

PROPOSED ALTERATIONS
THE MALT HOUSE
KNEESWORTH STREET
ROYSTON SG8 5AB

1:100 @ A3

2970.05A

ALLEN SMITH ASSOCIATES

Architectural Planning and Design

Tel: 01760 788170 - 01763 247400 E mail: arcitek@allensmith.co.uk
www.allensmith.co.uk