



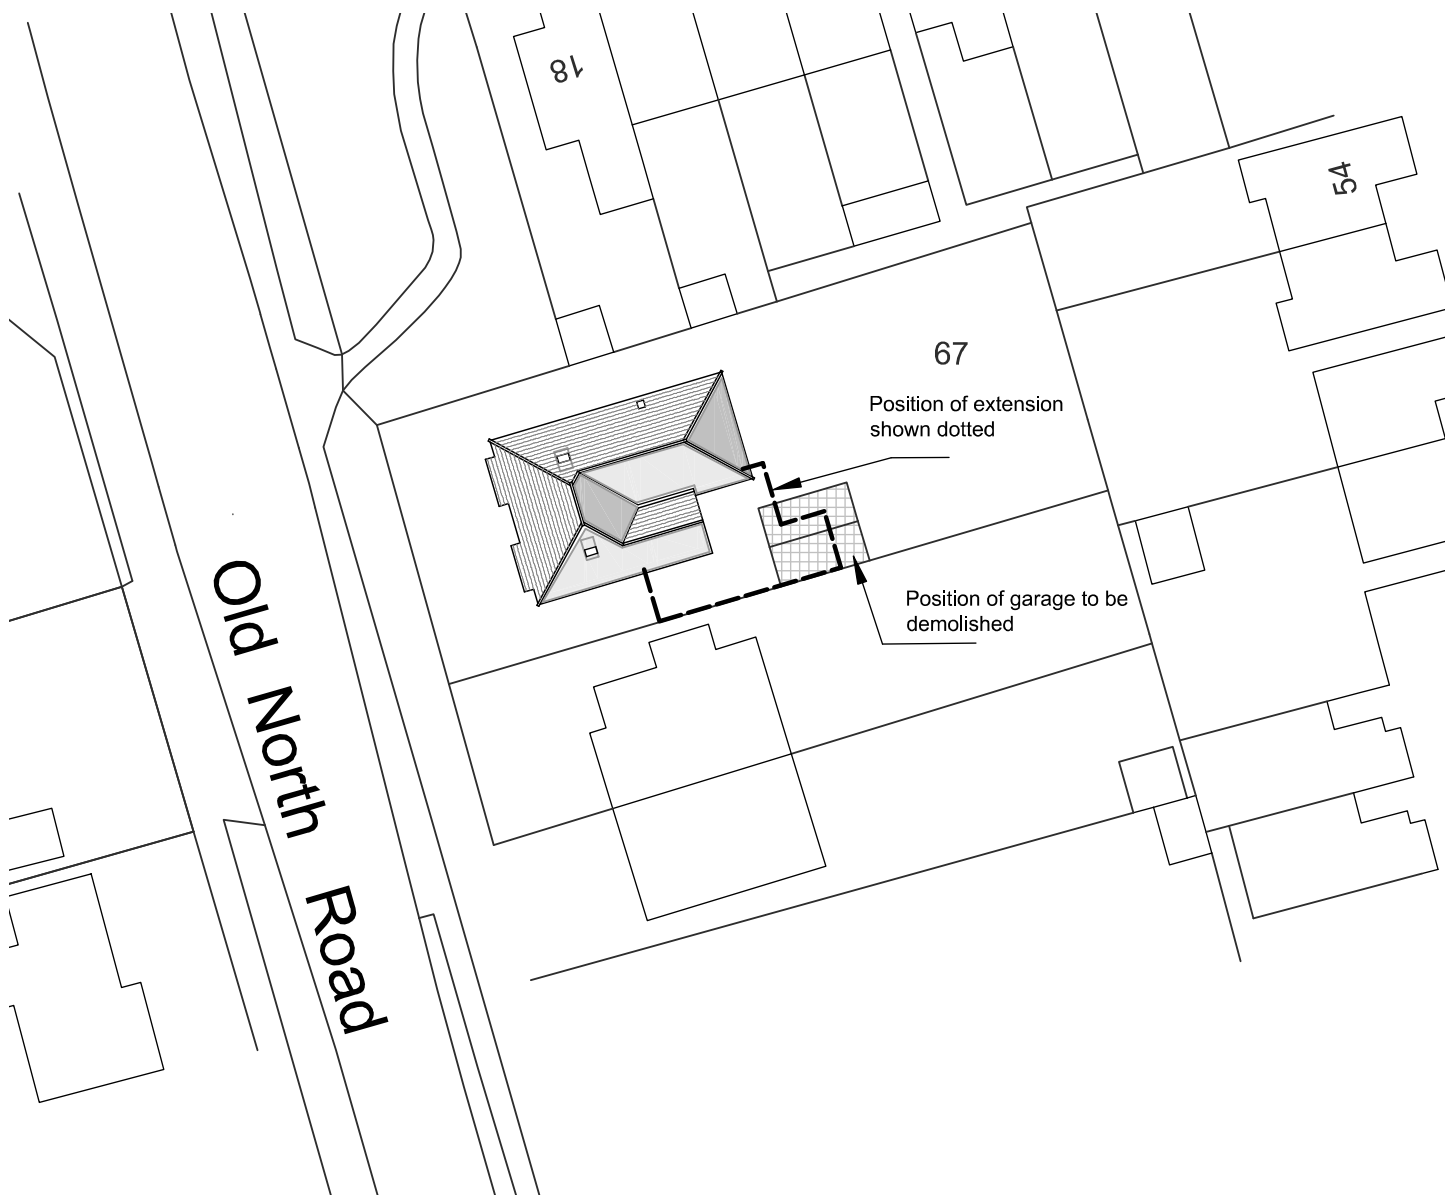

B L O C K P L A N

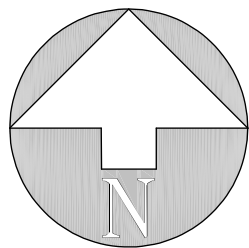


L O C A T I O N P L A N

Crown copyright and database rights 2024 OS Licence No. AC0000849896

Revisions

Rev A - Road name added

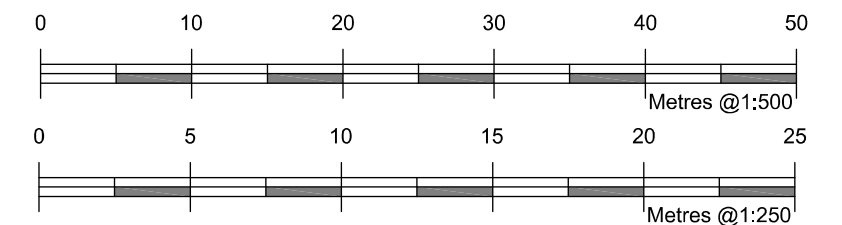

LOCATION & BLOCK PLAN

© Copyright ASA 2024

PROPOSED ALTERATIONS
67 OLD NORTH ROAD
ROYSTON
HERTS SG8 5ER

1:1250
1:500 @ A3

2996.01A

ALLEN SMITH ASSOCIATES

Architectural Planning and Design

Tel: 01763 247400 - 01485 297049 E mail: arcitek@allensmith.co.uk
www.allensmith.co.uk