


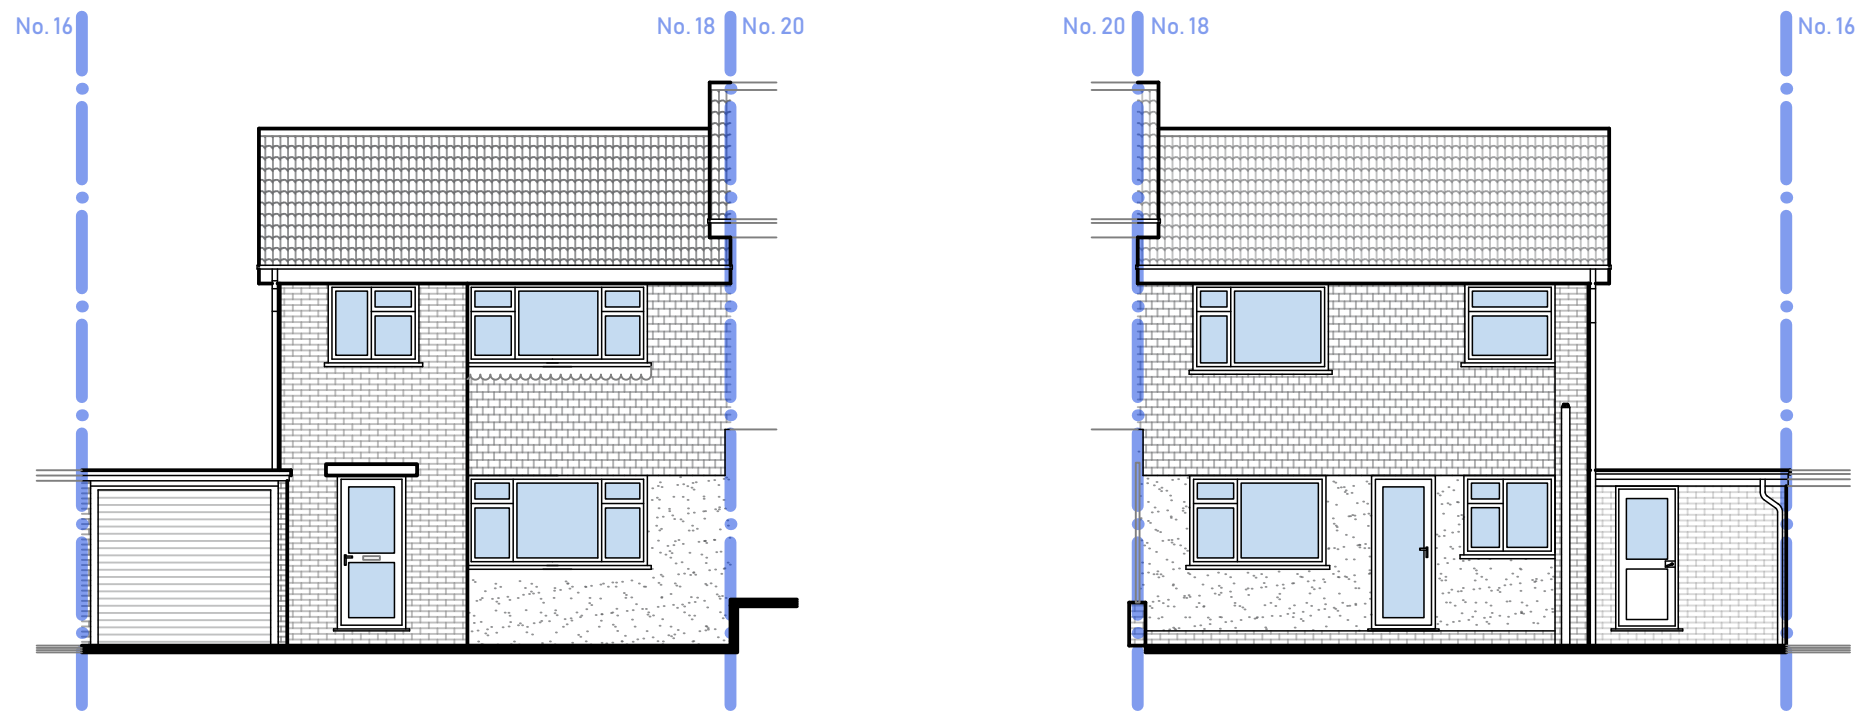


FRONT ELEVATION (SOUTH)

1 / 100 SCALE


REAR ELEVATION (NORTH)

1 / 100 SCALE

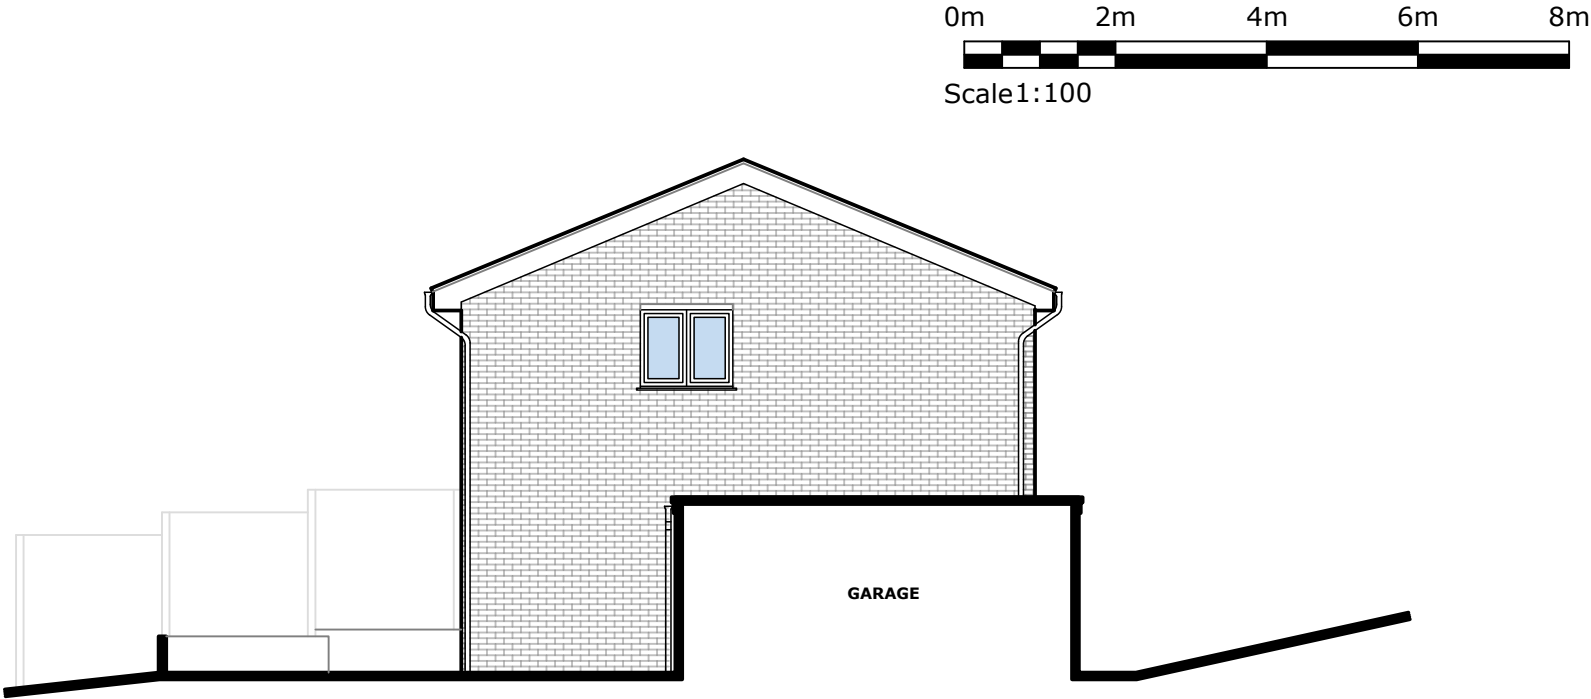


SIDE ELEVATION (WEST)

1 / 100 SCALE

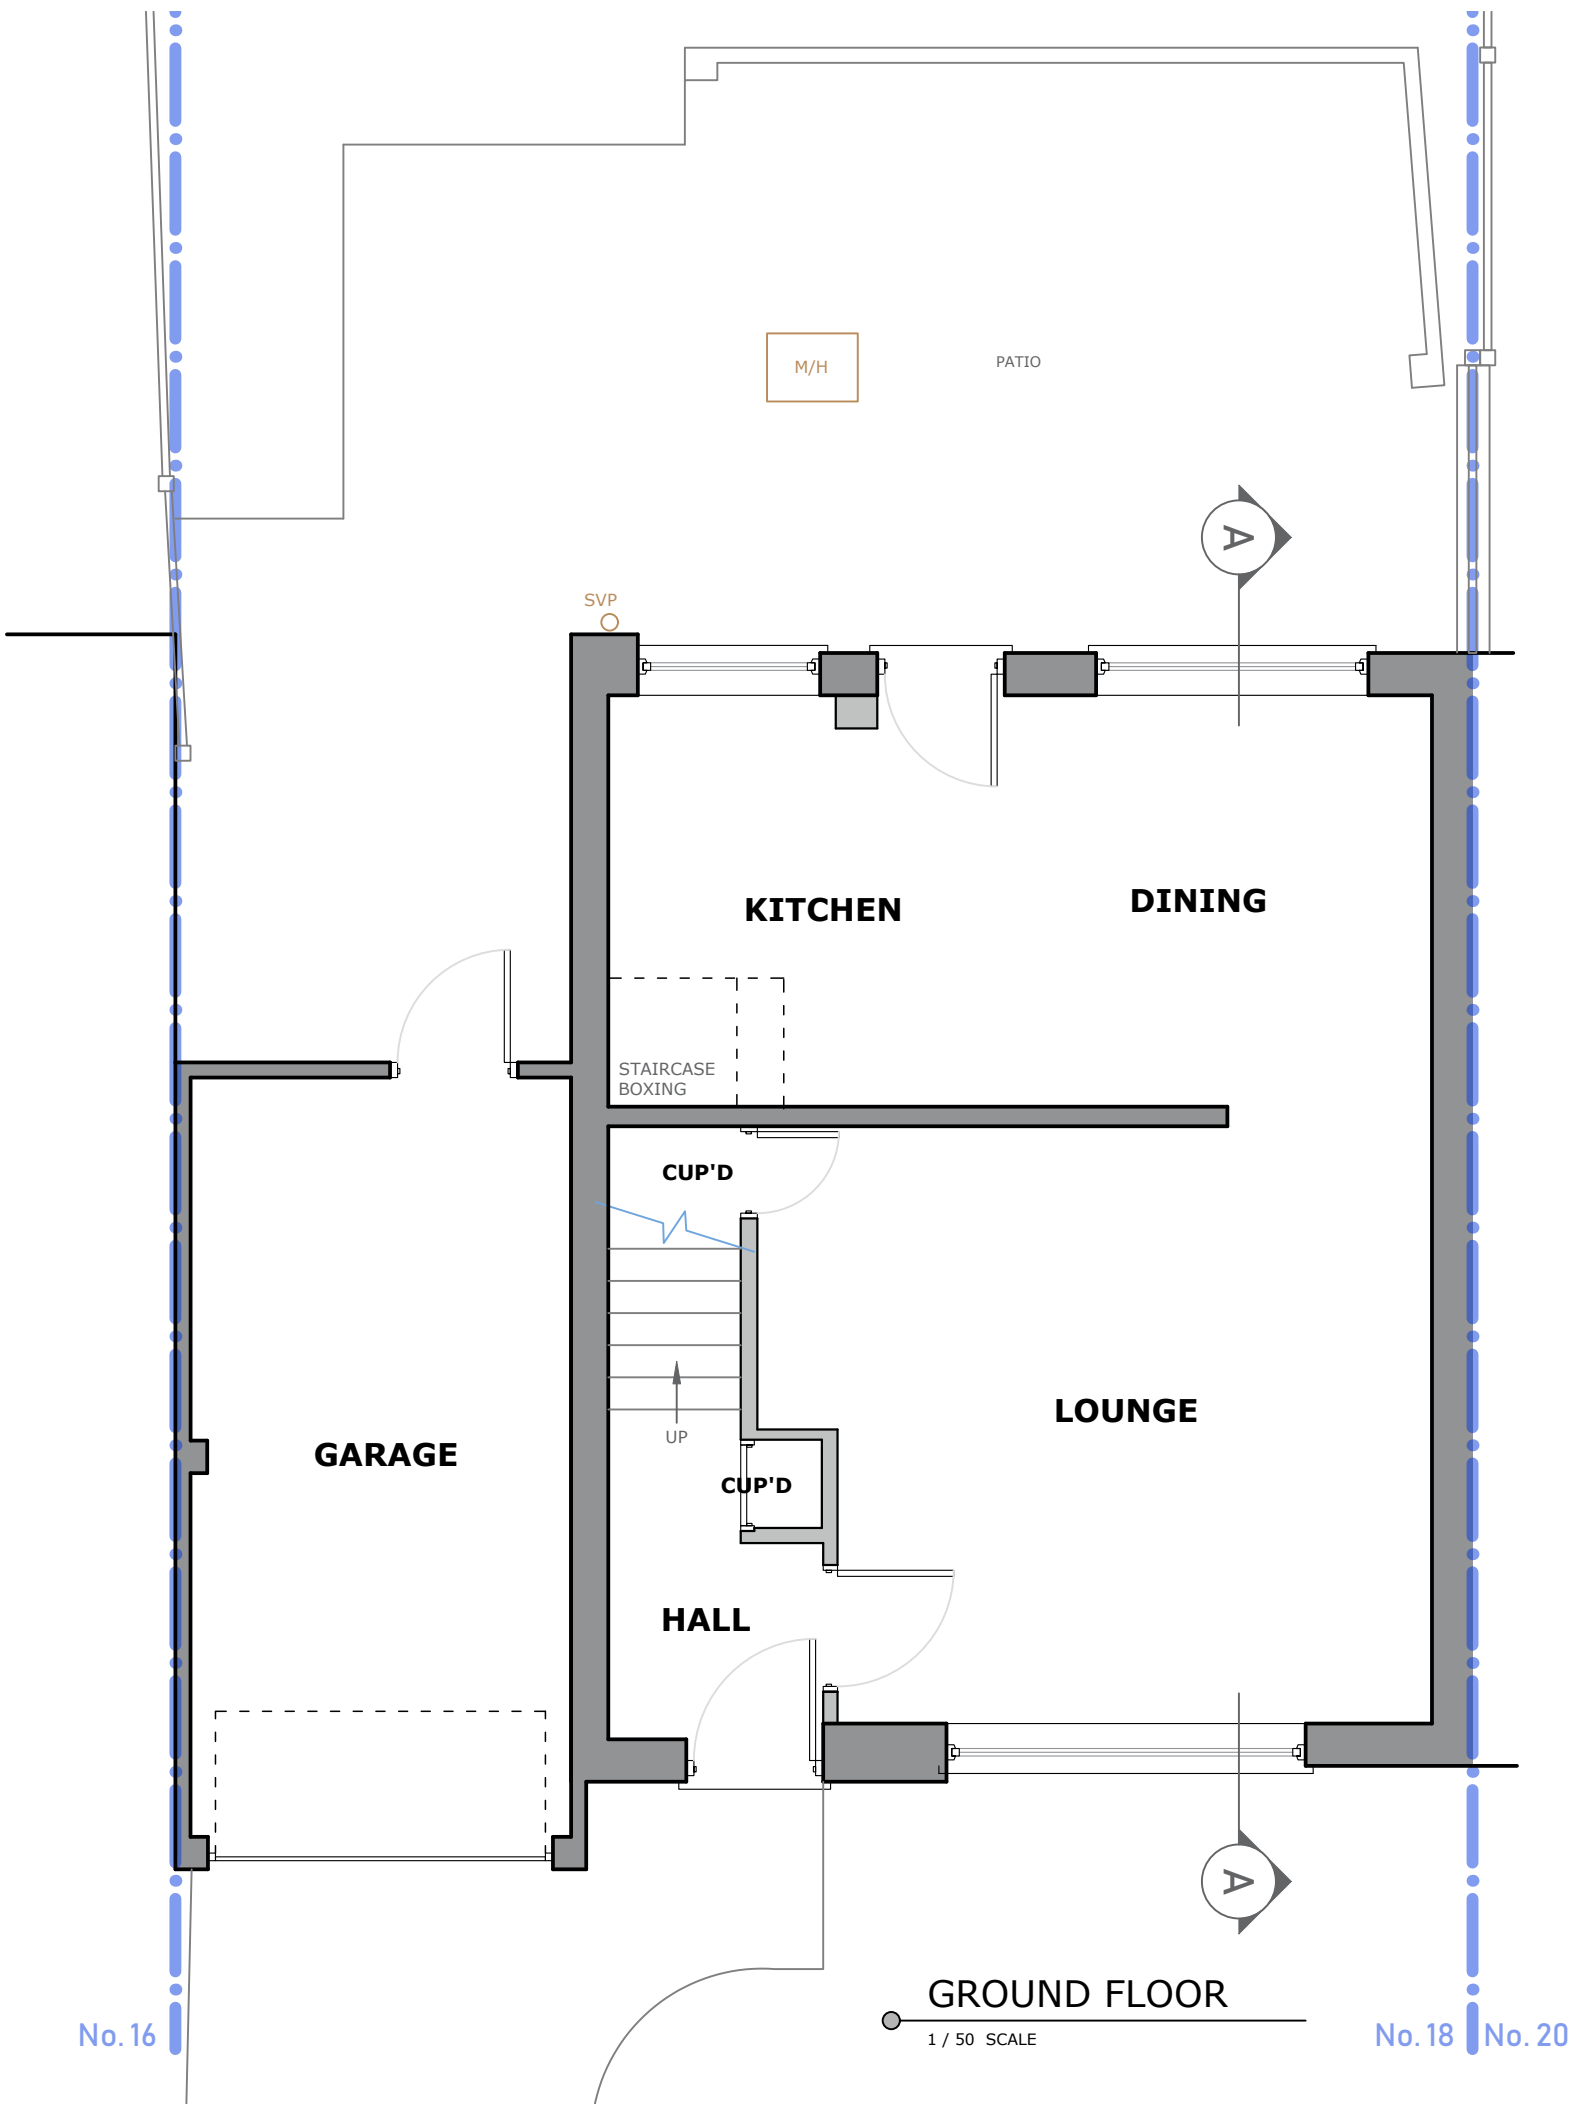


GROUND FLOOR

1 / 50 SCALE

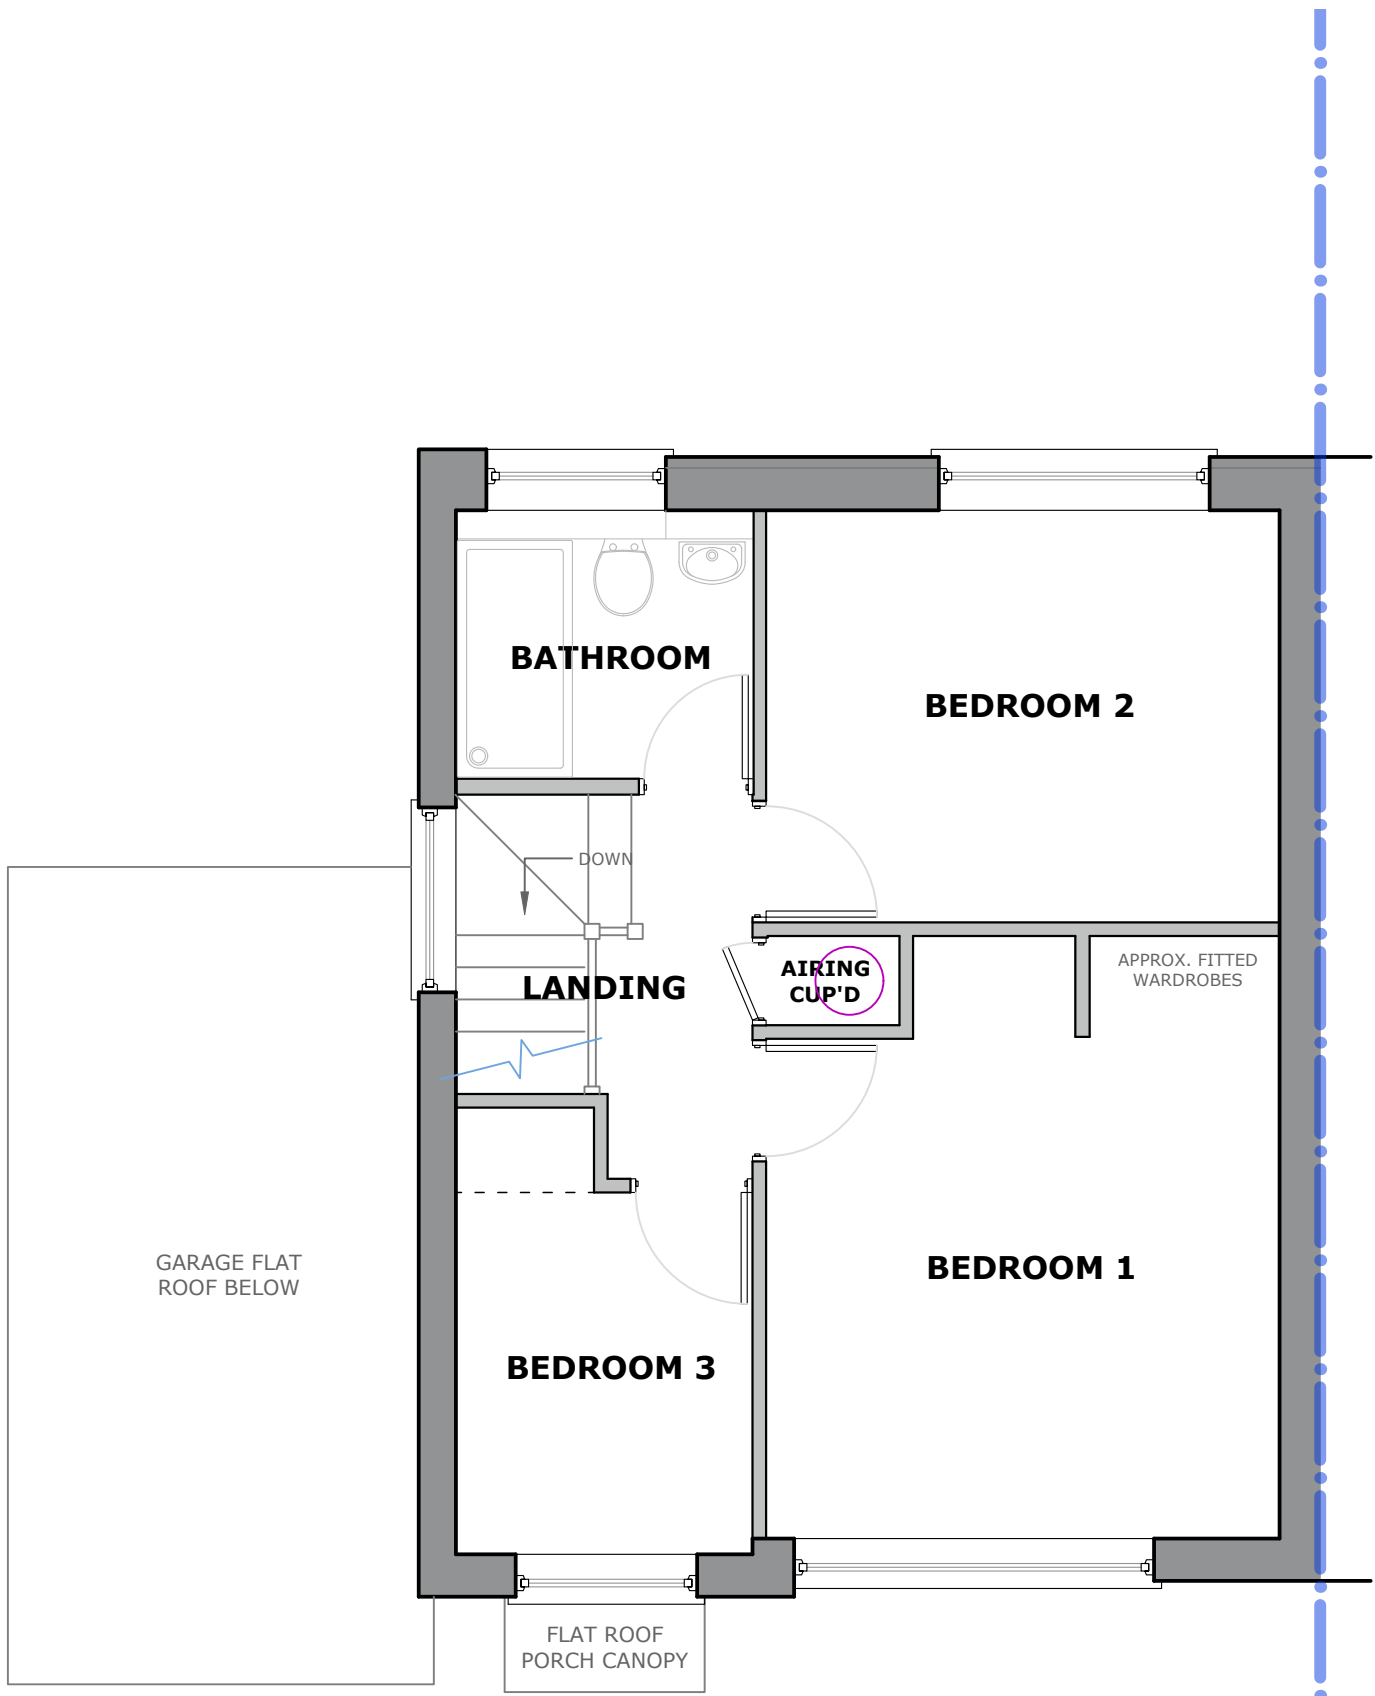

FIRST FLOOR

1 / 50 SCALE

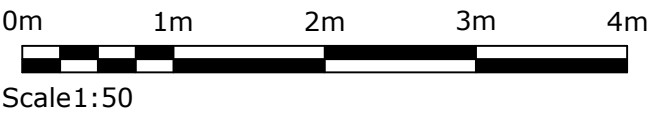

ARCHITECTURE
& DESIGN LTD.
apk-architecture.co.uk

NOTES

For information purposes only. Do not scale from this drawing. Dimensions in millimeters unless noted otherwise.

All dimensions must be checked and verified on site prior to commencement of work and architect to be notified of any discrepancies.

It is the clients responsibility to issue any relevant notices for work under the Party Wall Act 1996 which may apply when building or excavating on or near a shared boundary.

The client is at risk if any works are started prior to planning approval (including discharge of conditions) and building control or other third party consents.

MR WARWICK
18 GOODWOOD ROAD
ROYSTON
HERTFORDSHIRE
SG8 9TF

REVISIONS	PAPER SIZE	A2
P1	INITIAL ISSUE	13.03.26

TITLE

EXISTING FLOOR
PLANS &
ELEVATIONS

DRAWING

1206-ARC-DR-
EX PLANS

01

S0
STATUS

P2
REVISION