




First Floor Plan 1:50

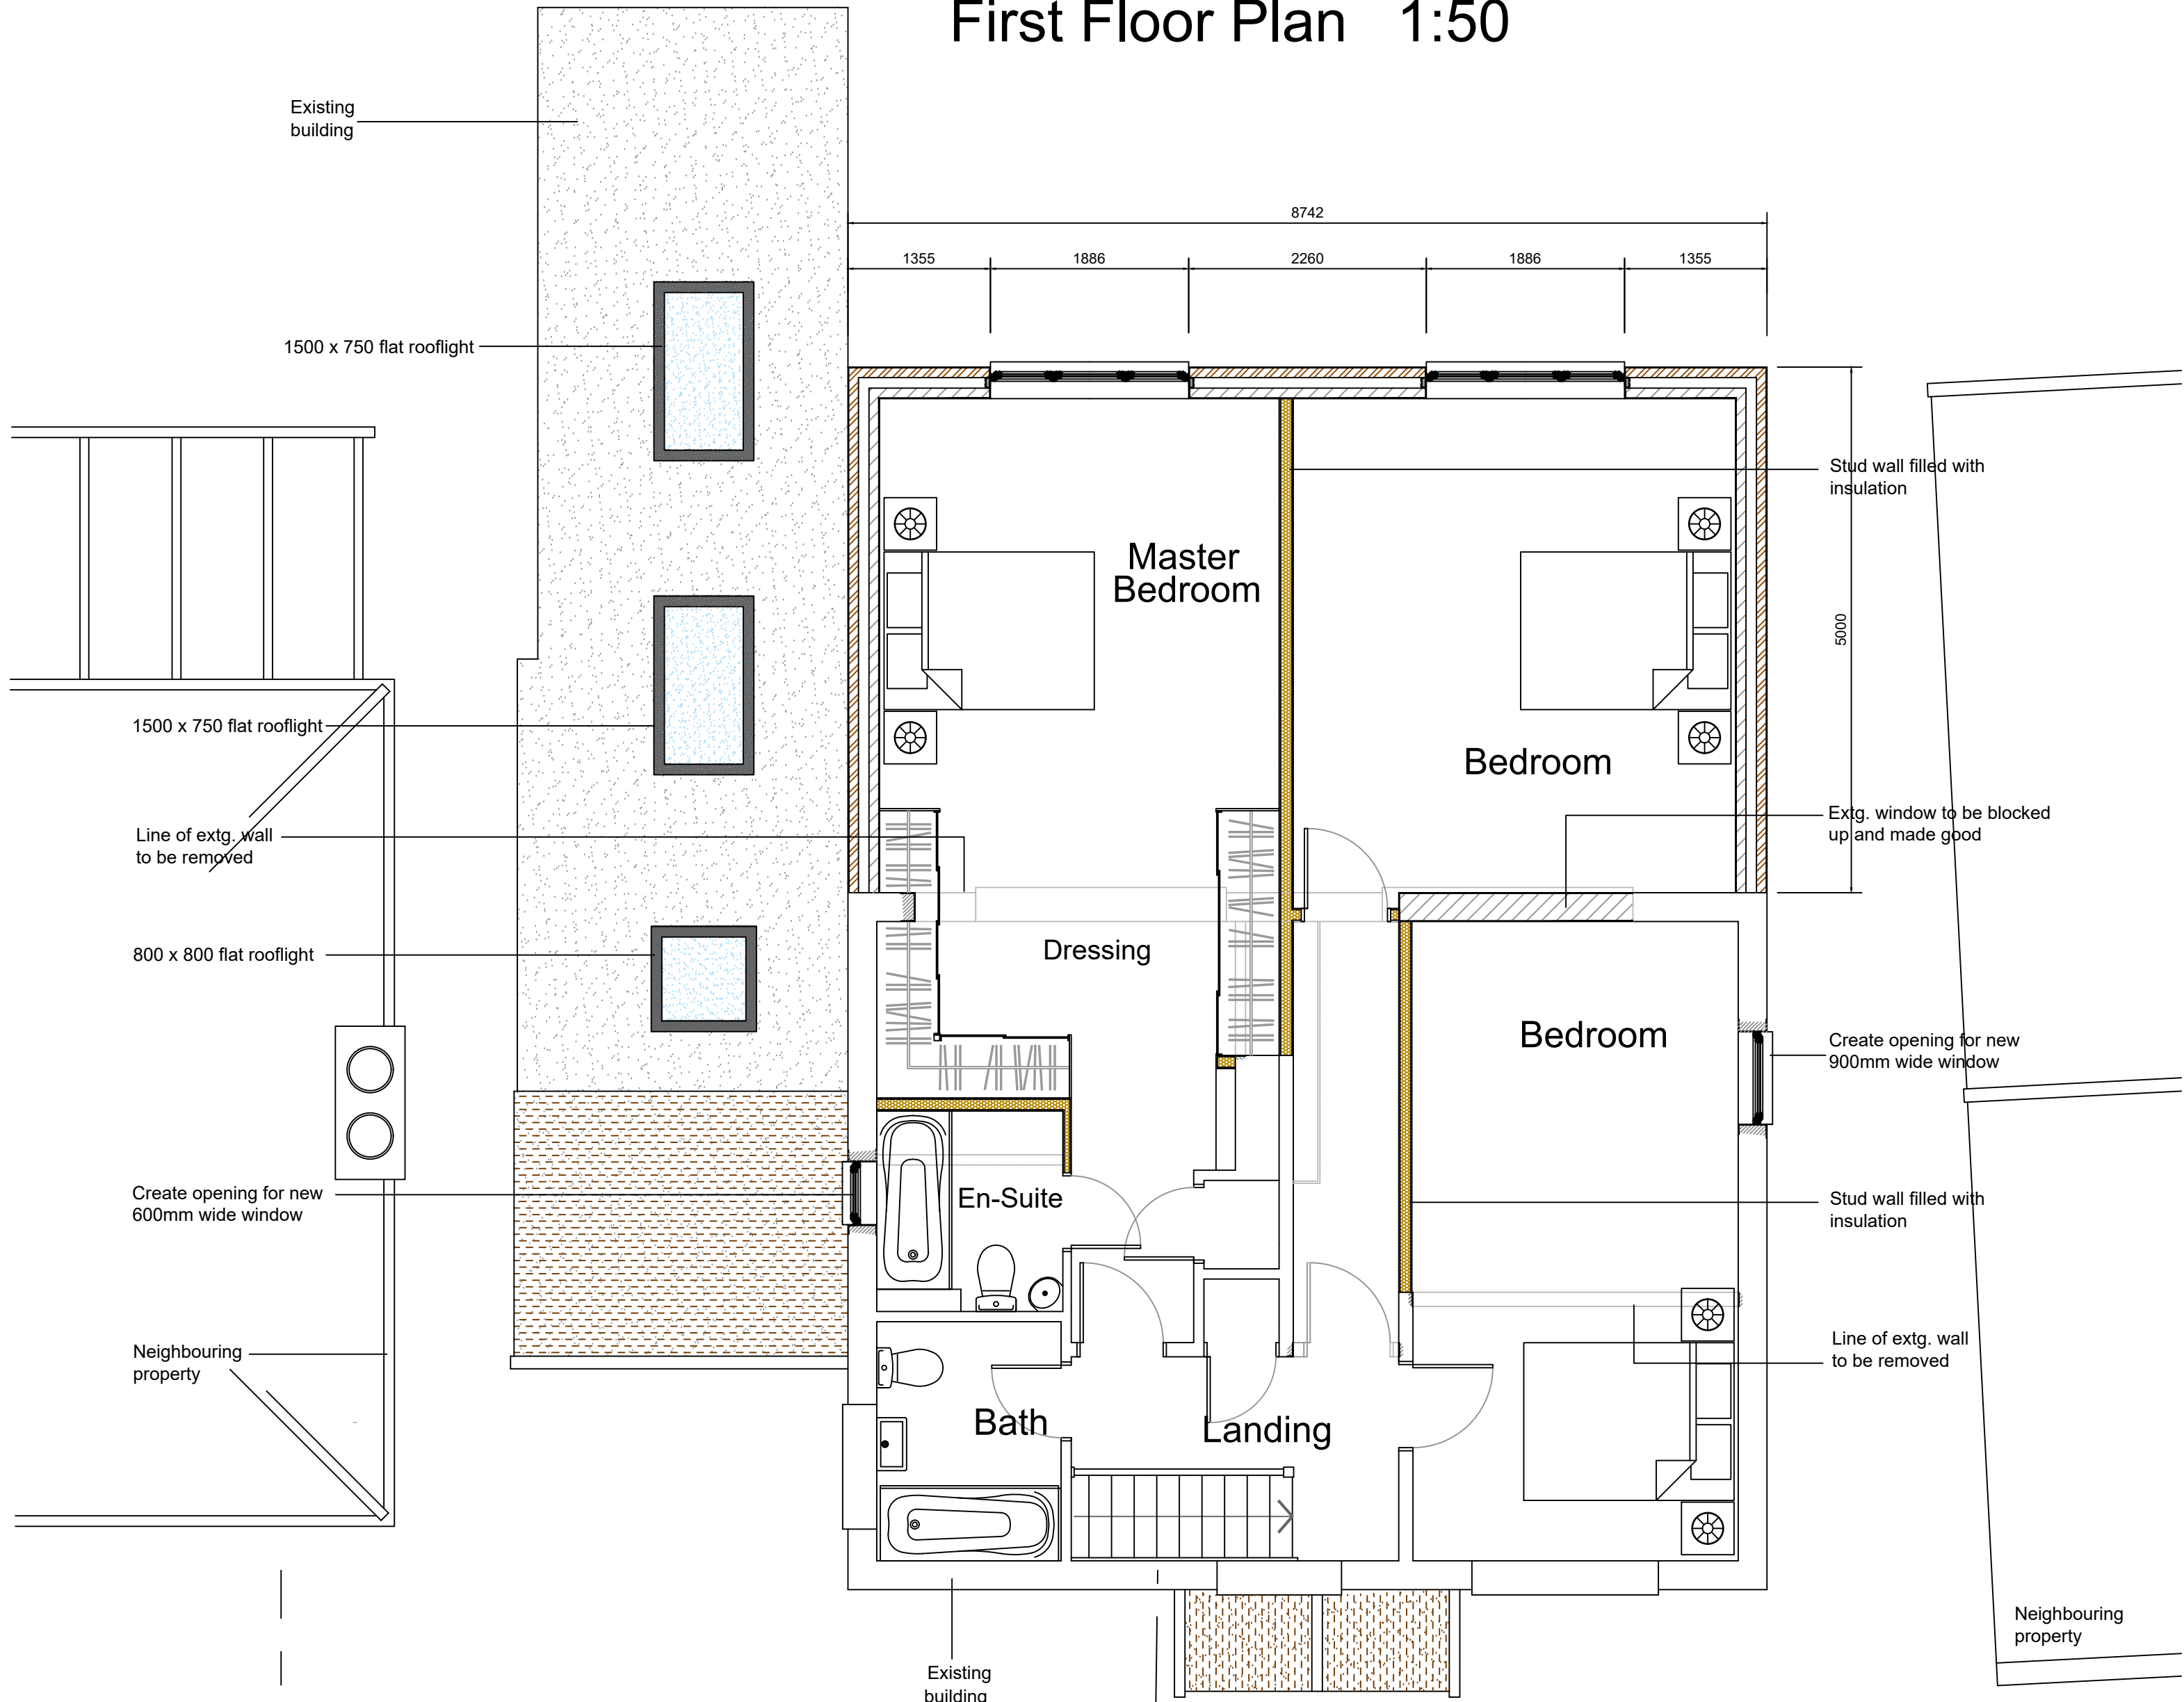





Proposed Roof Plan 1:50

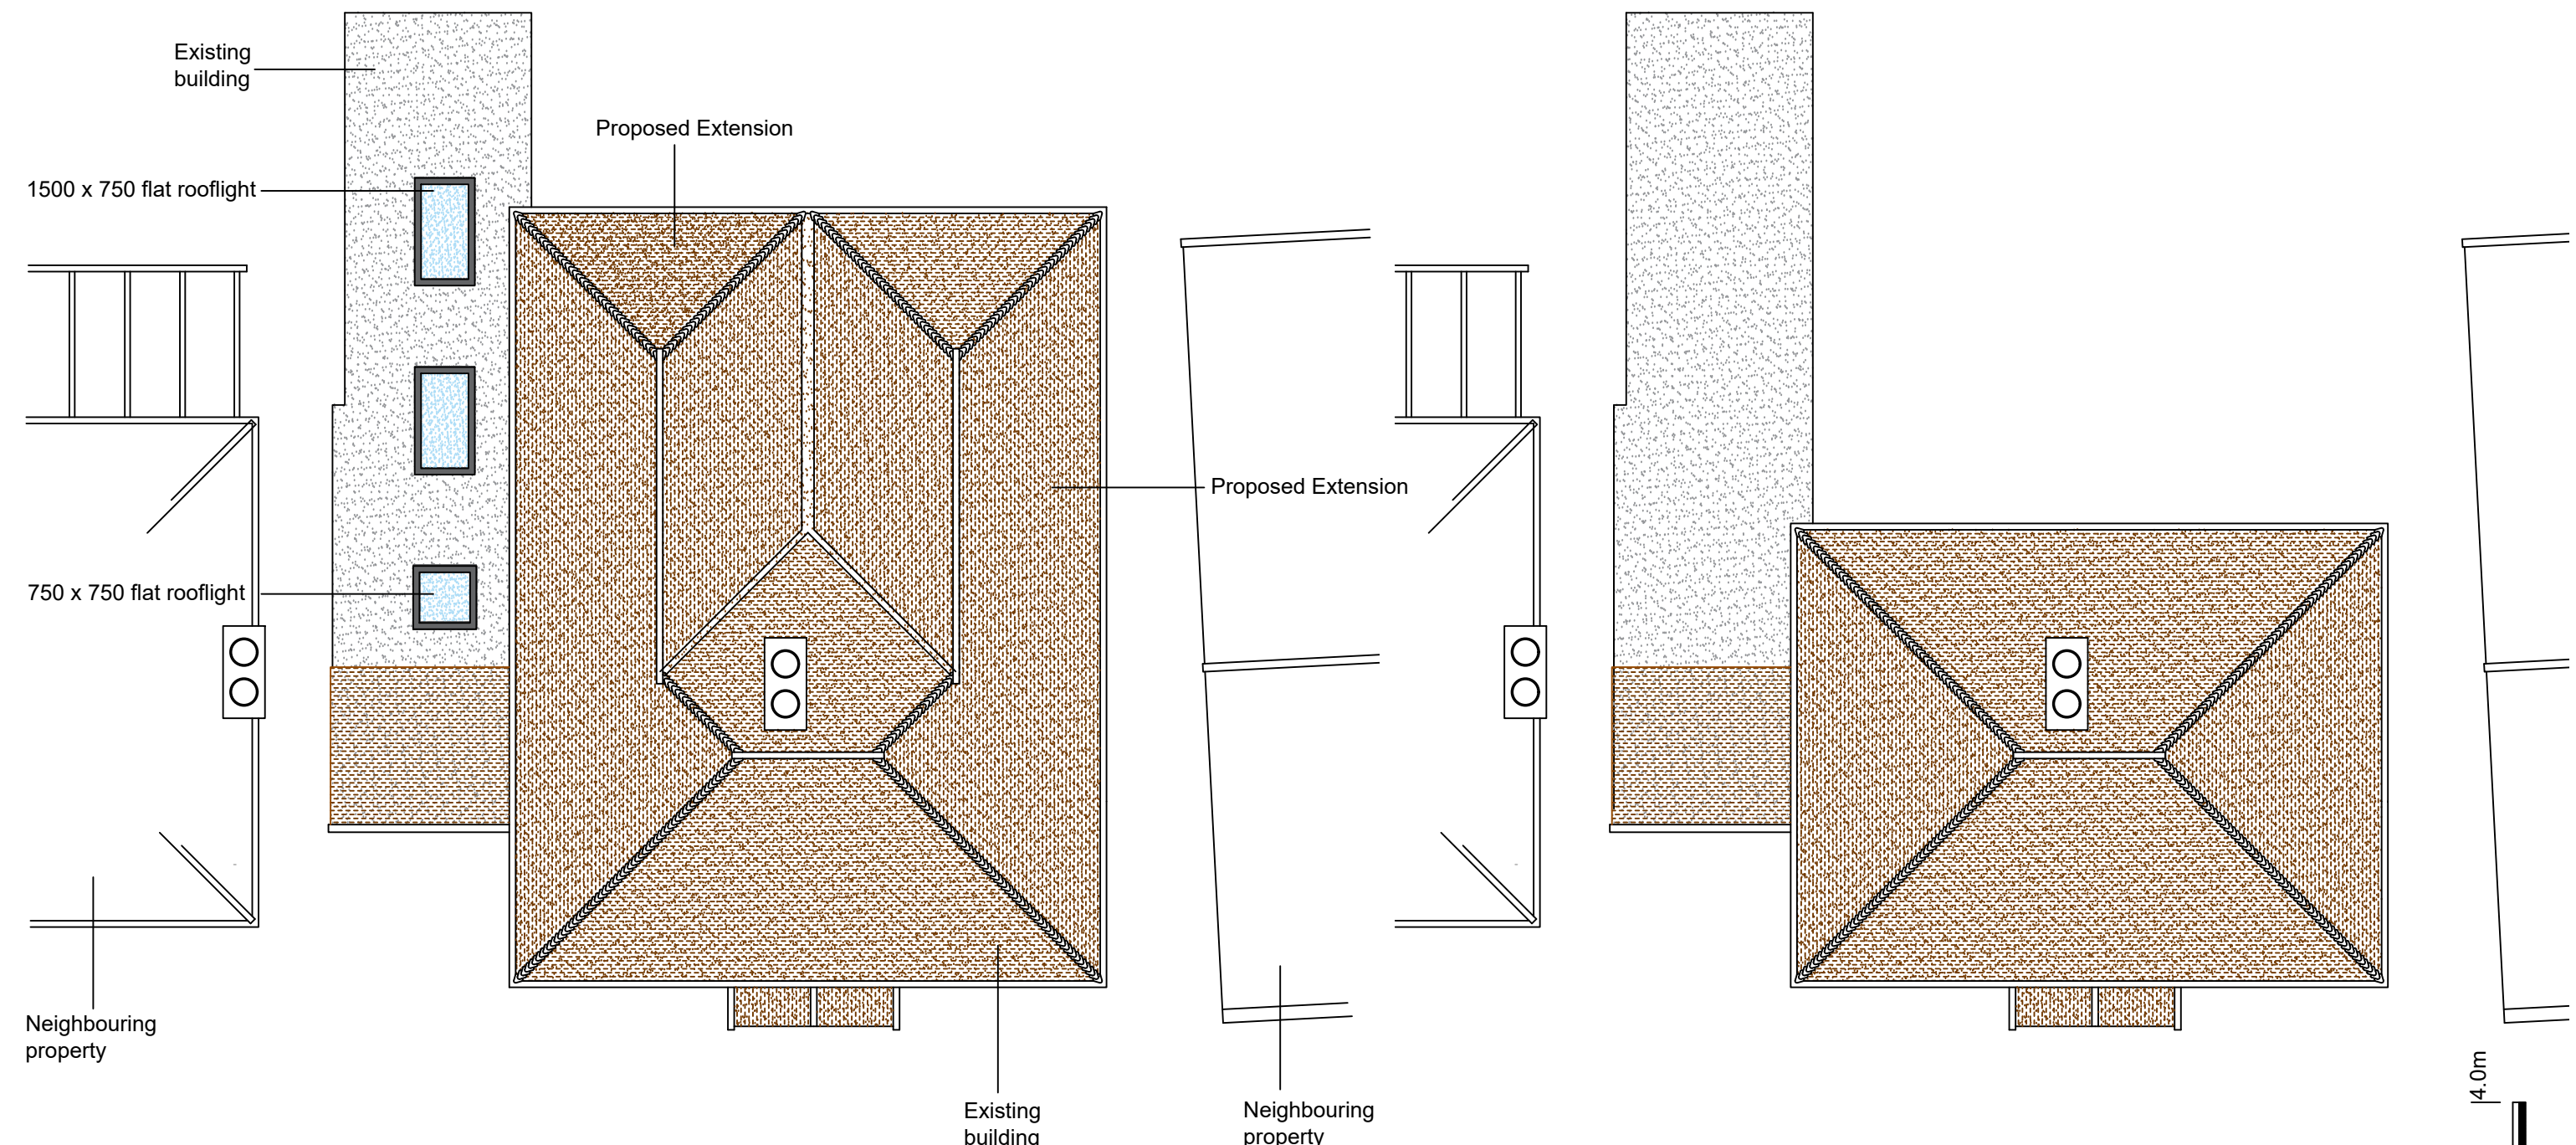

Existing Roof Plan 1:50

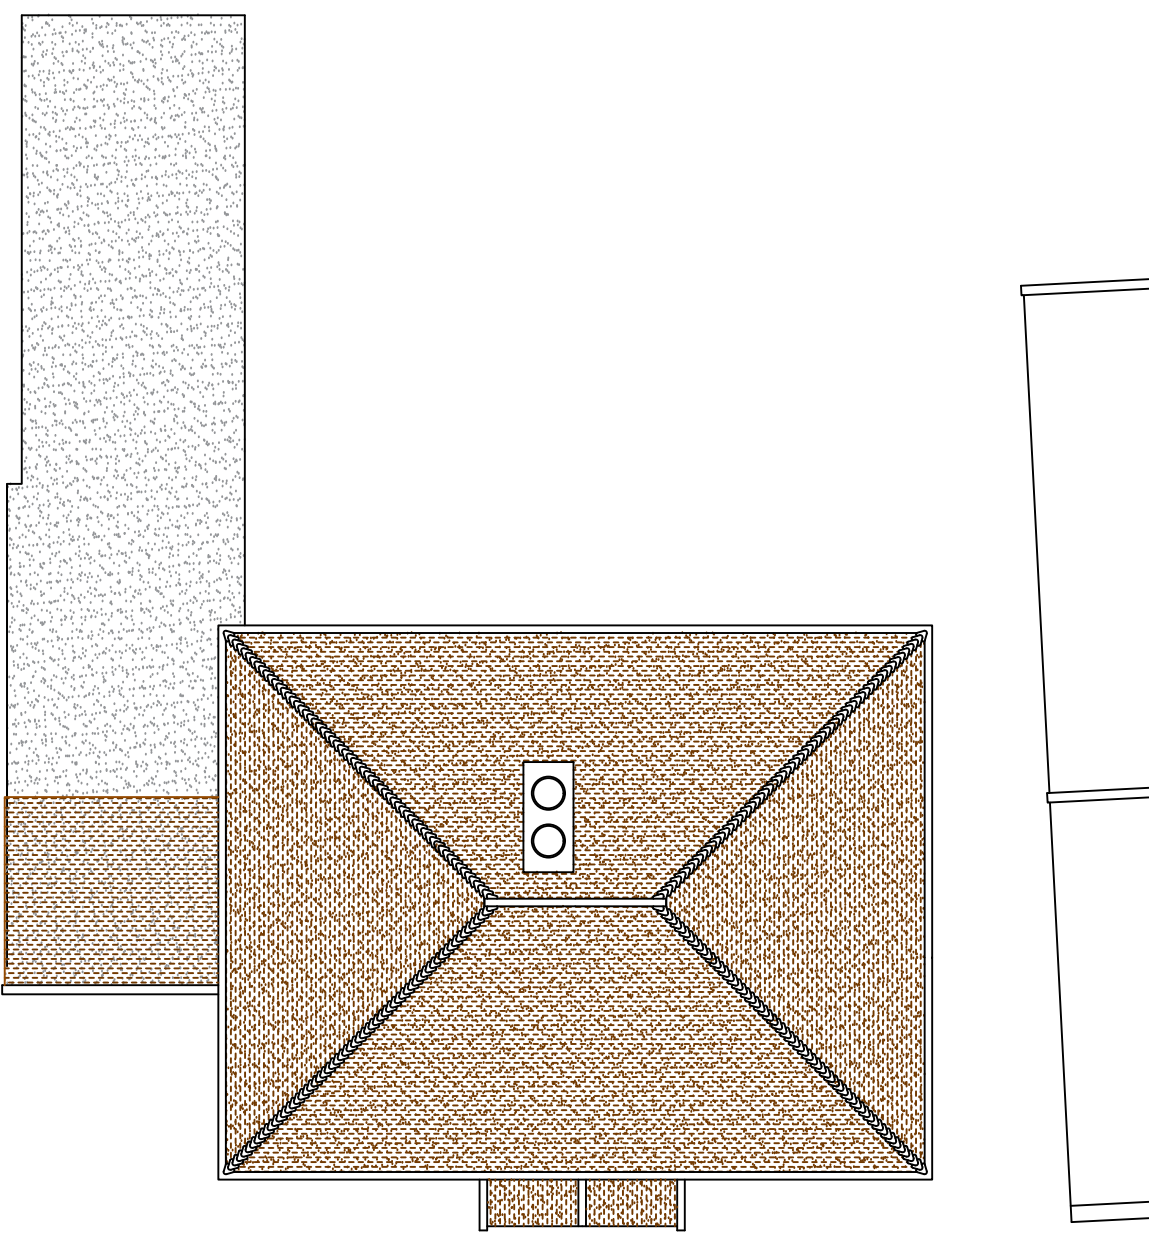

Existing Elevations 1:100

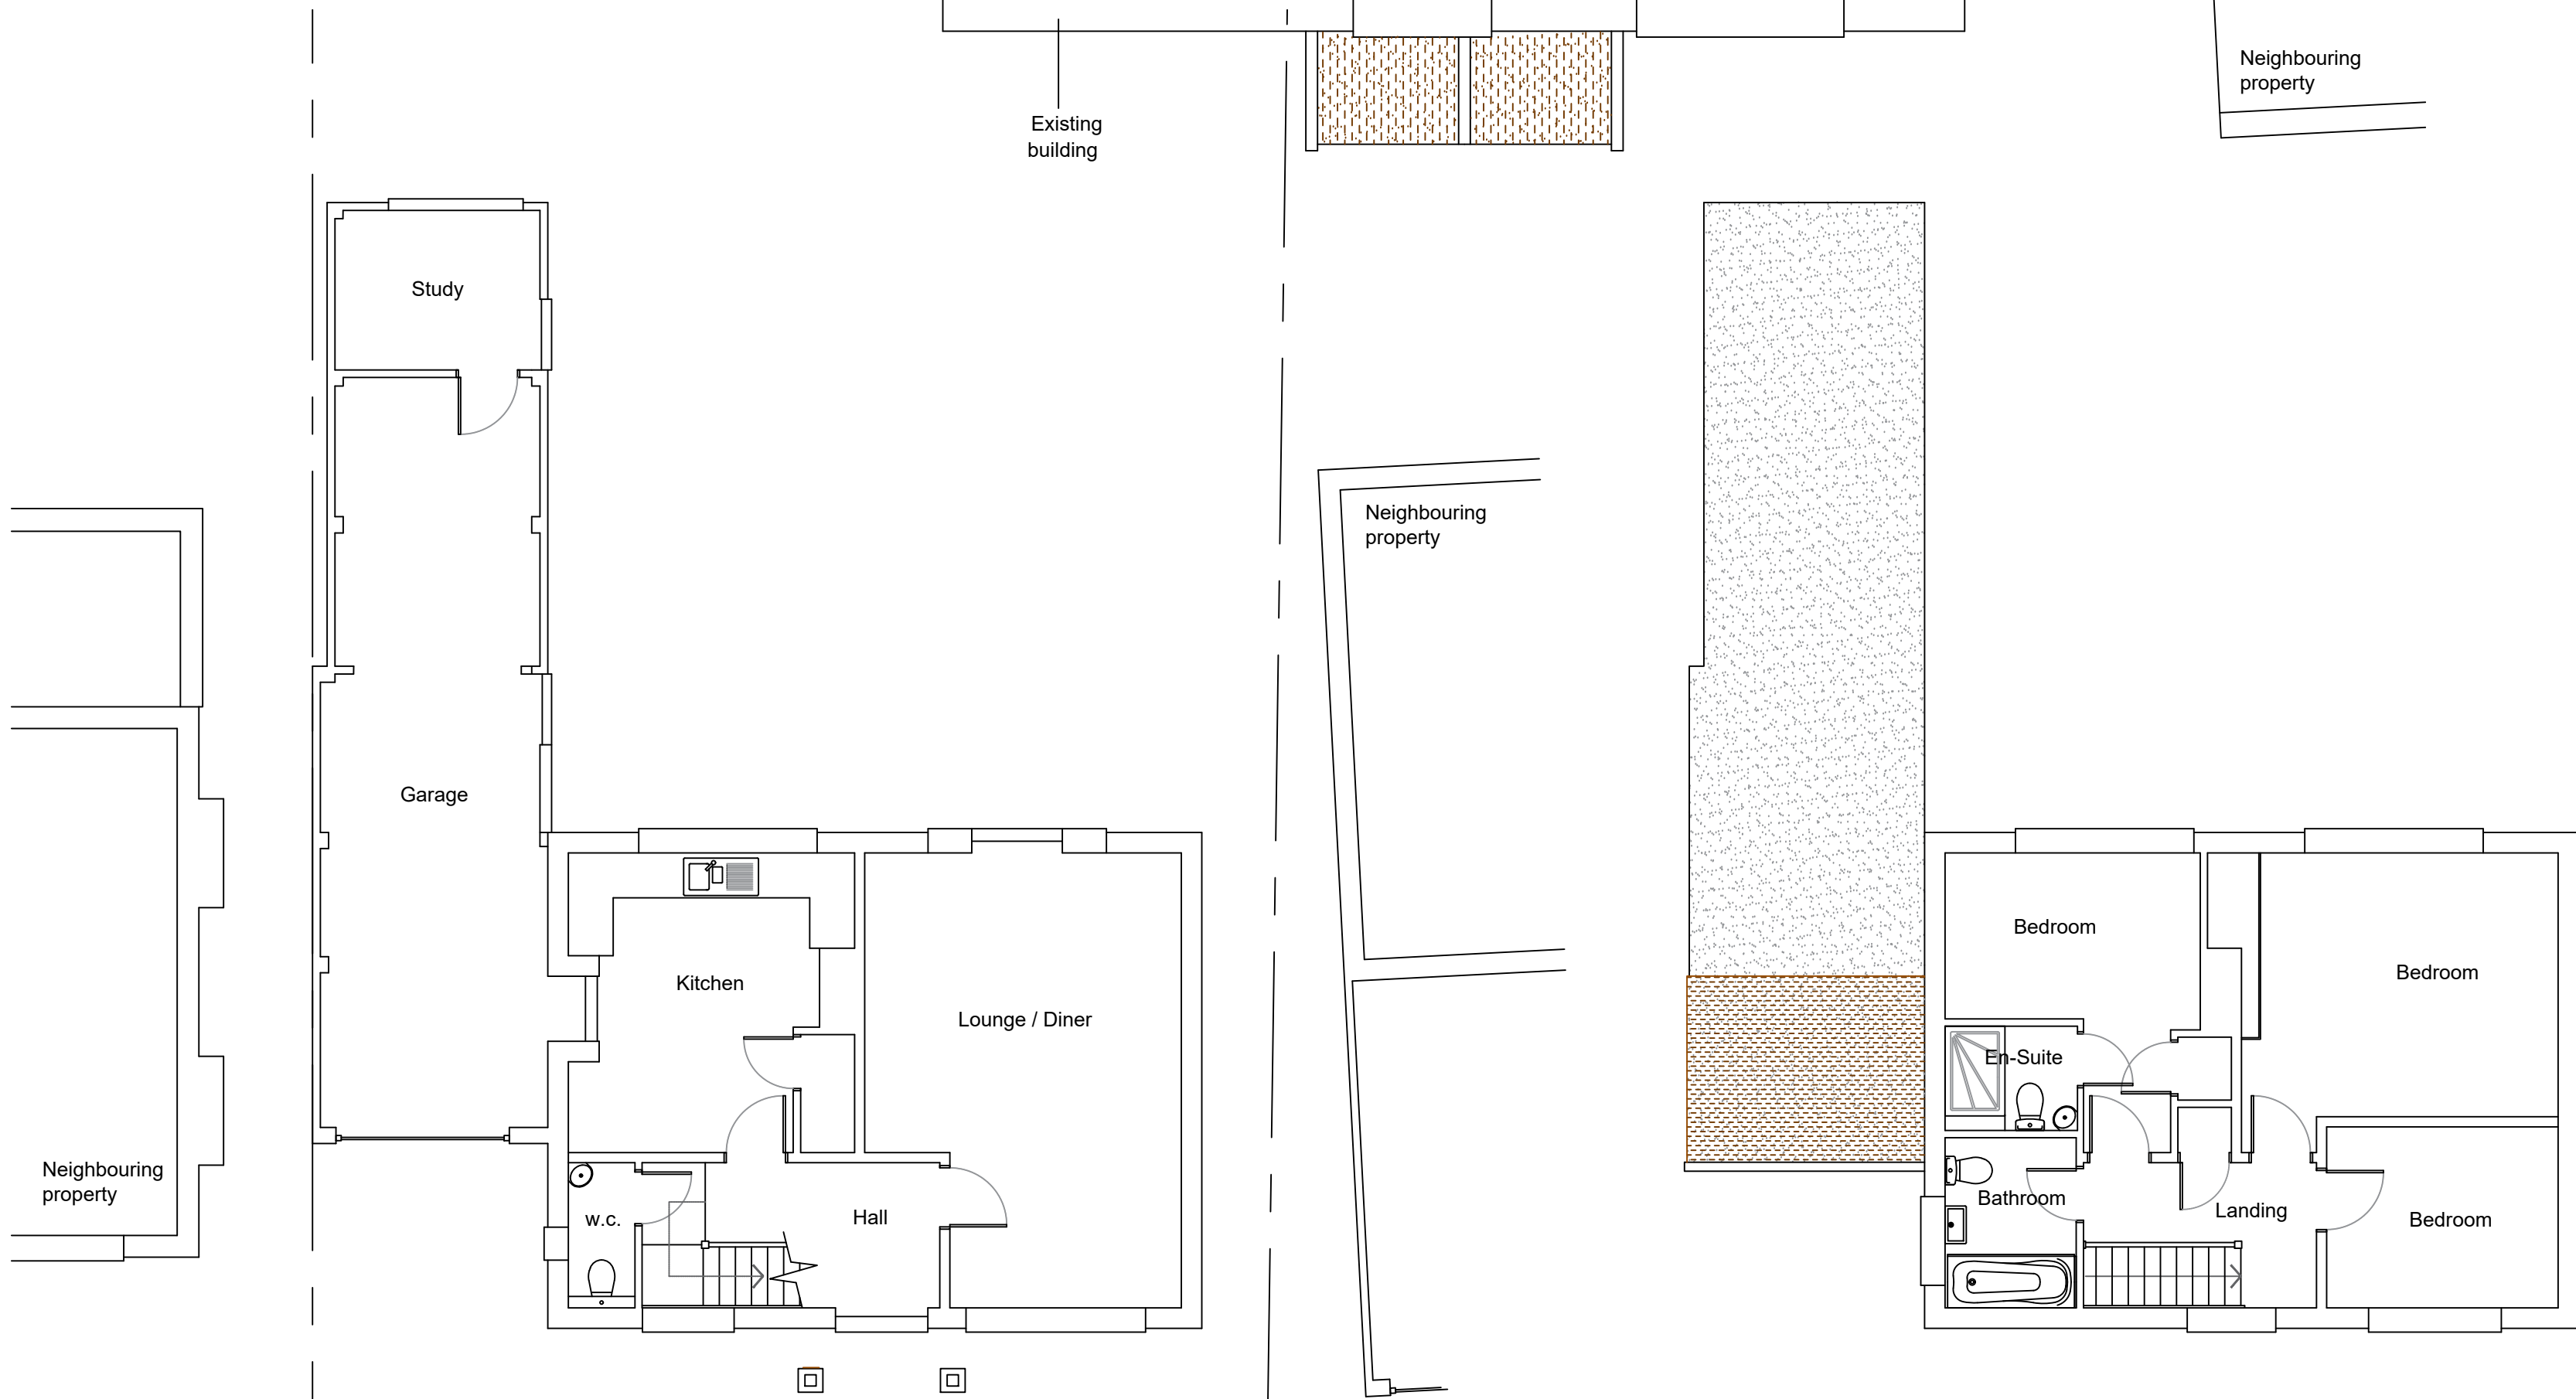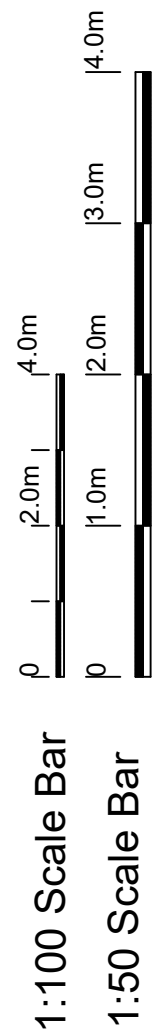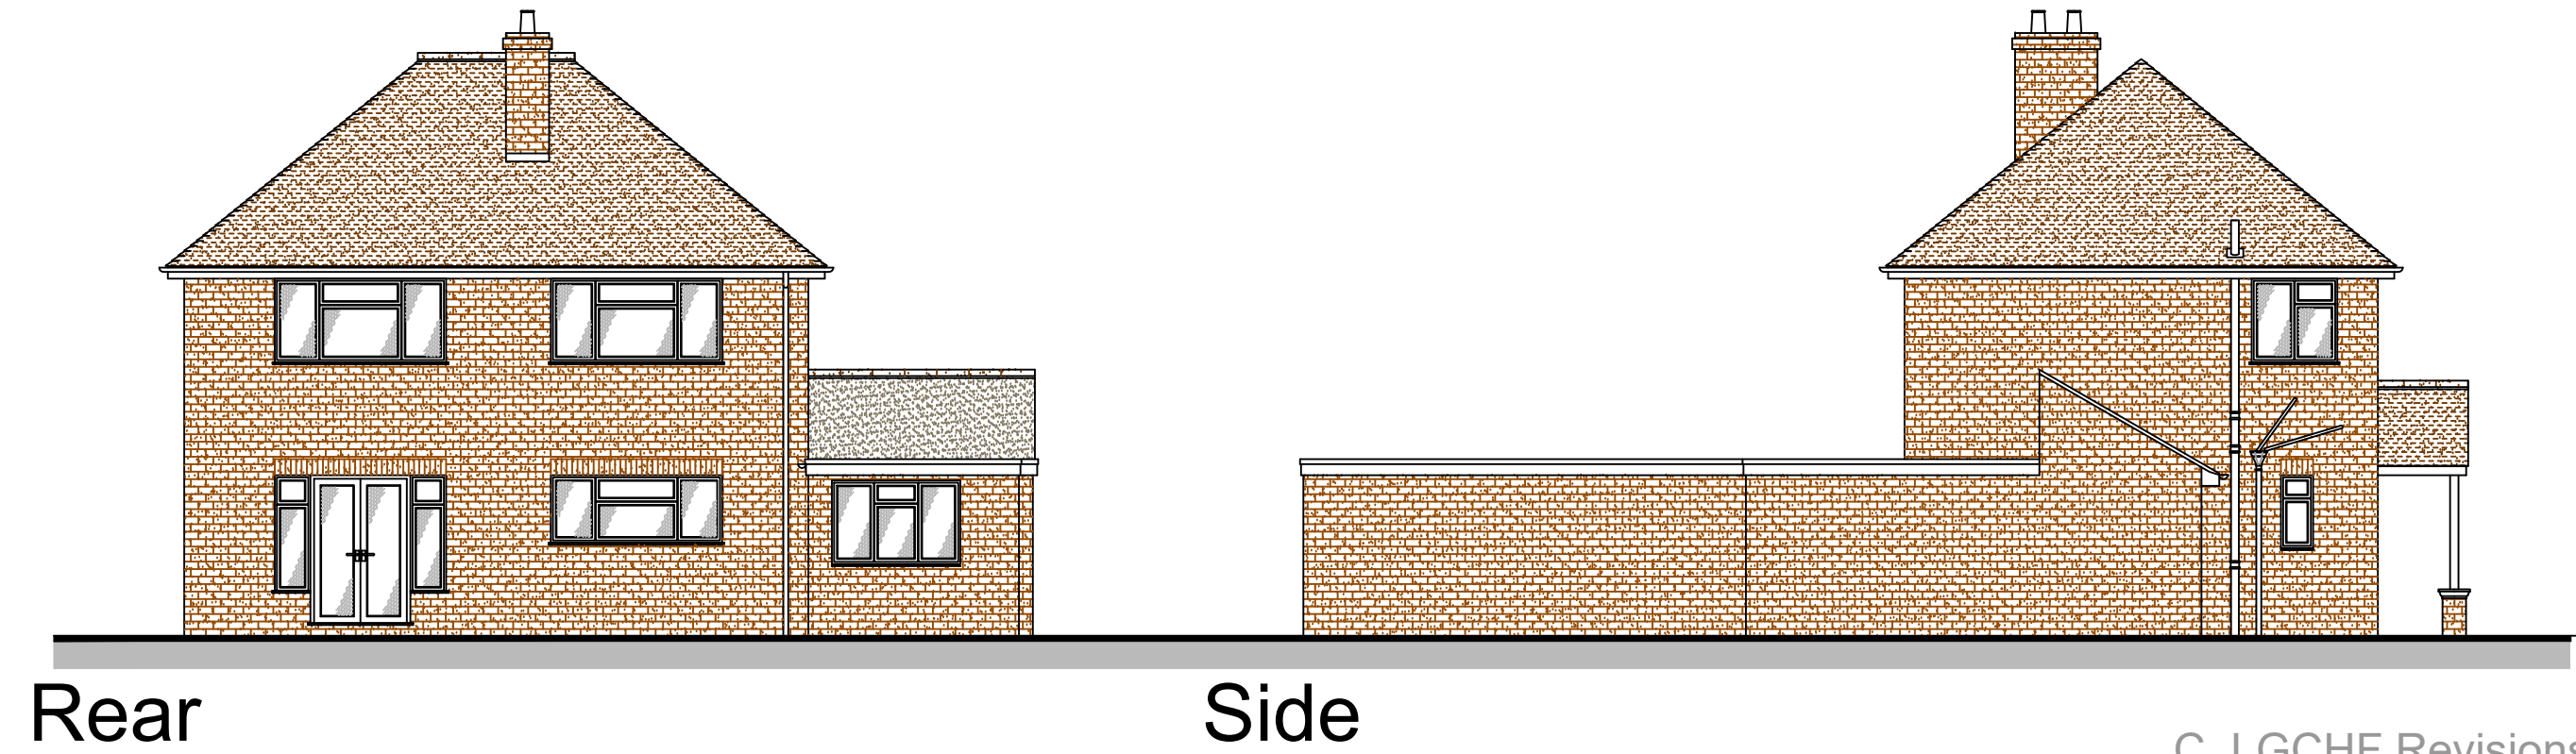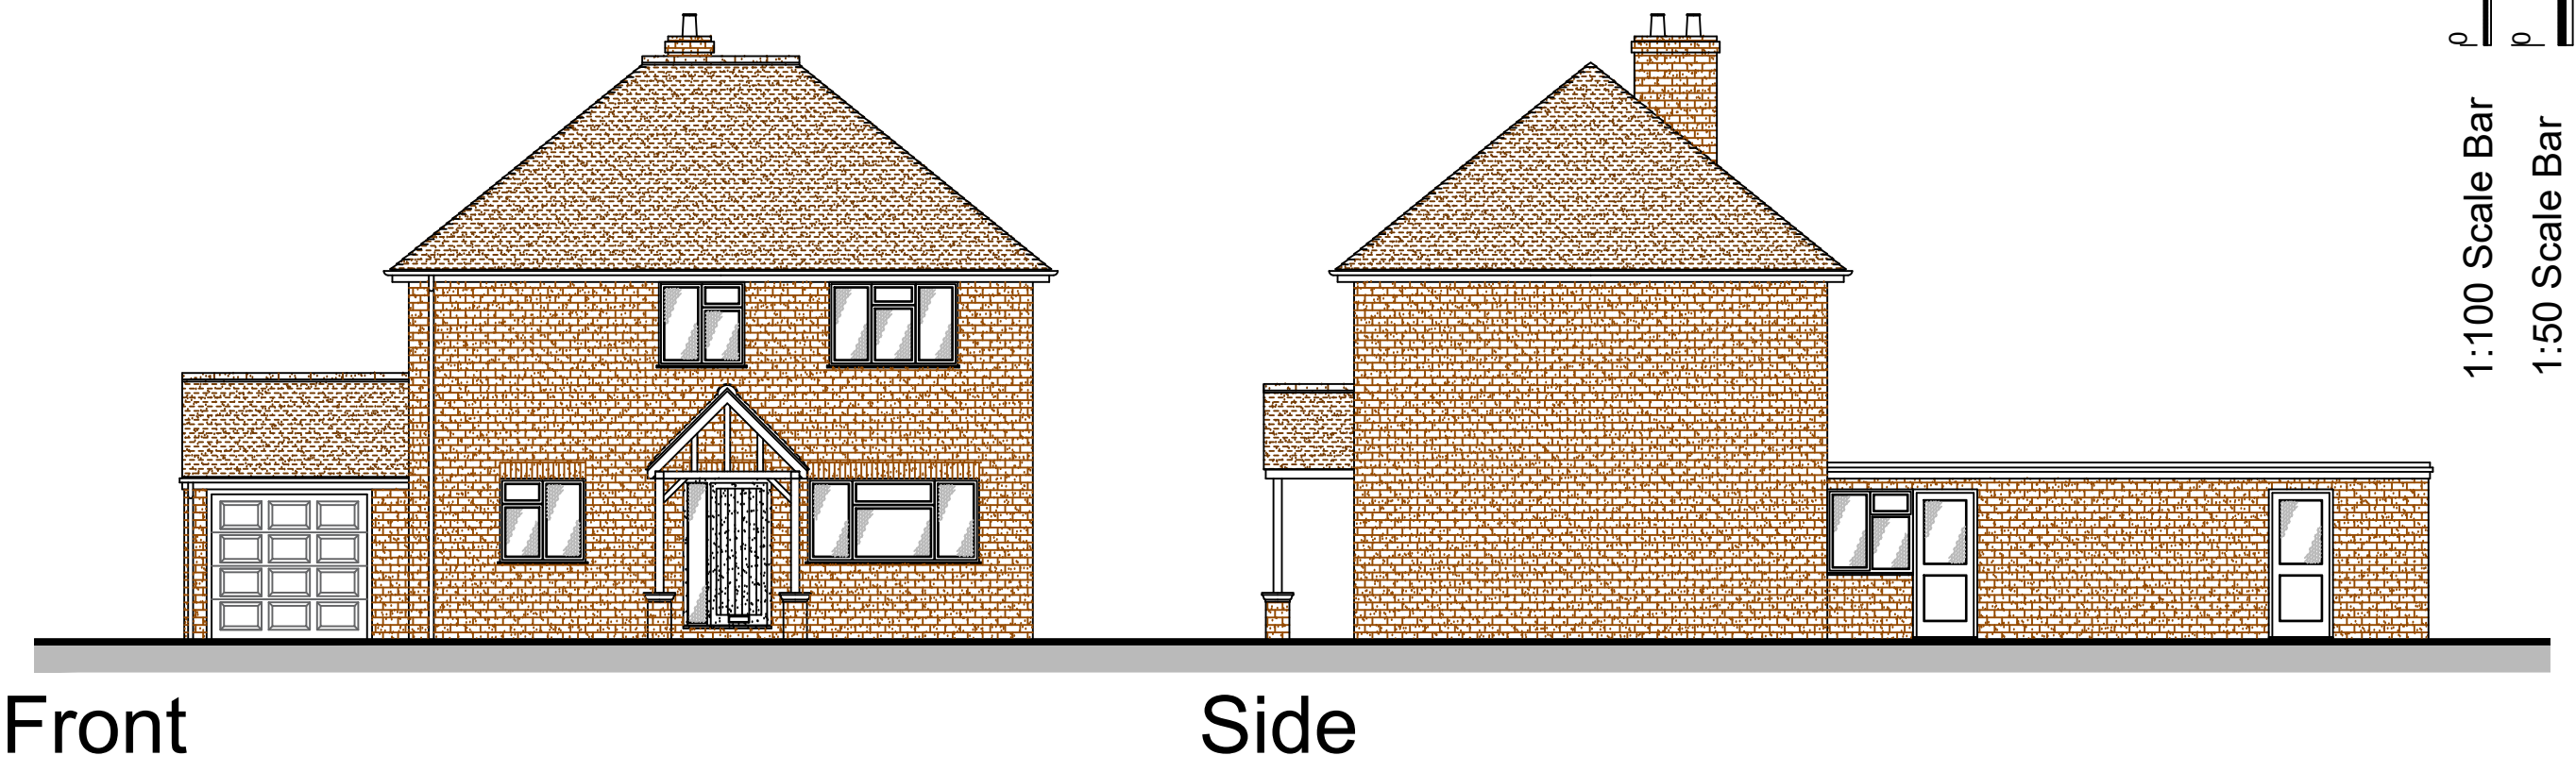

Existing Ground Floor Plan 1:100

Existing First Floor Plan 1:100

42 Highfield, Letchworth Garden
City, Hertfordshire

Proposed Double Storey Rear
Extension

2023 / 10 / 02

C

A1

Date

Feb. 2023

Scale

1:50 1:100

Status

Planning

C LGCHF Revisions
B Client Revisions
A LGCHF Revisions

© THIS DRAWING IS COPYRIGHT

Architech Limited
Architectural and Building Consultants
Tel. 01462 634293 / 07768 123899