


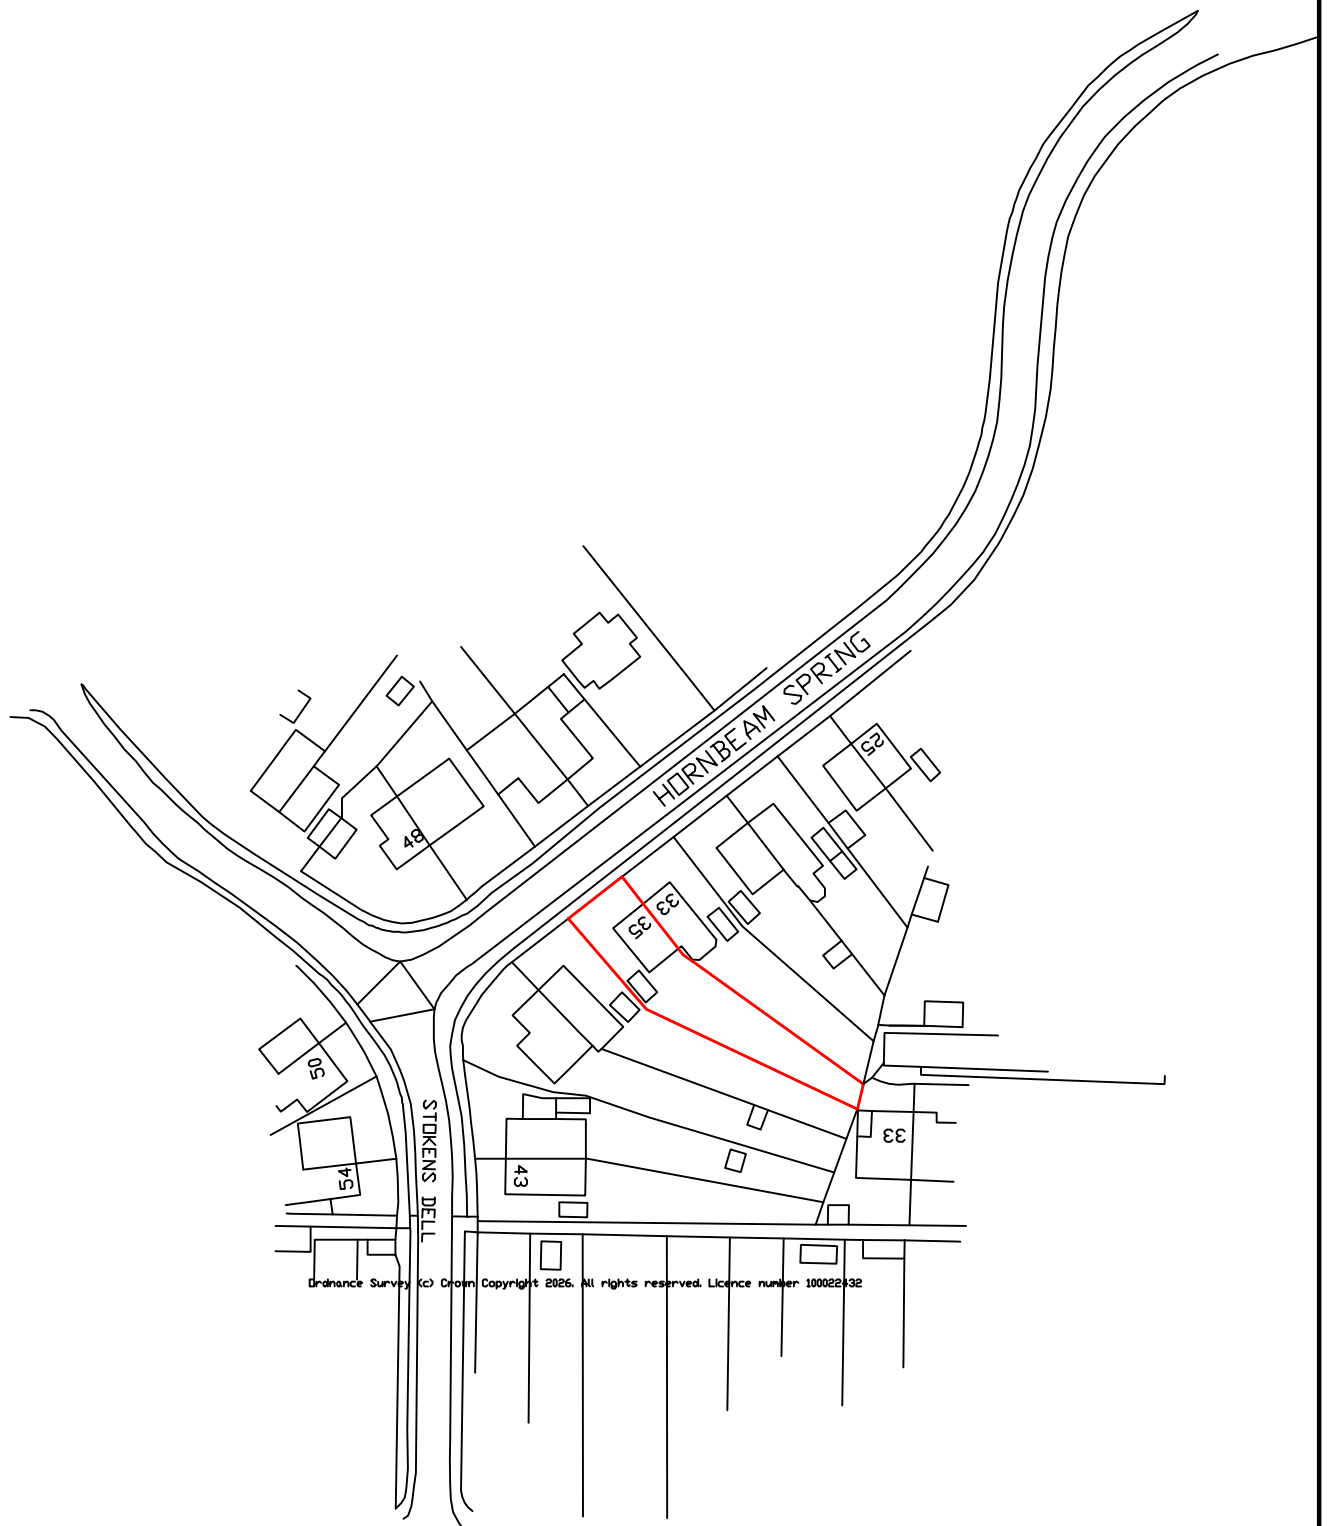

LOCATION PLAN — SCALE 1:1250@A4

