


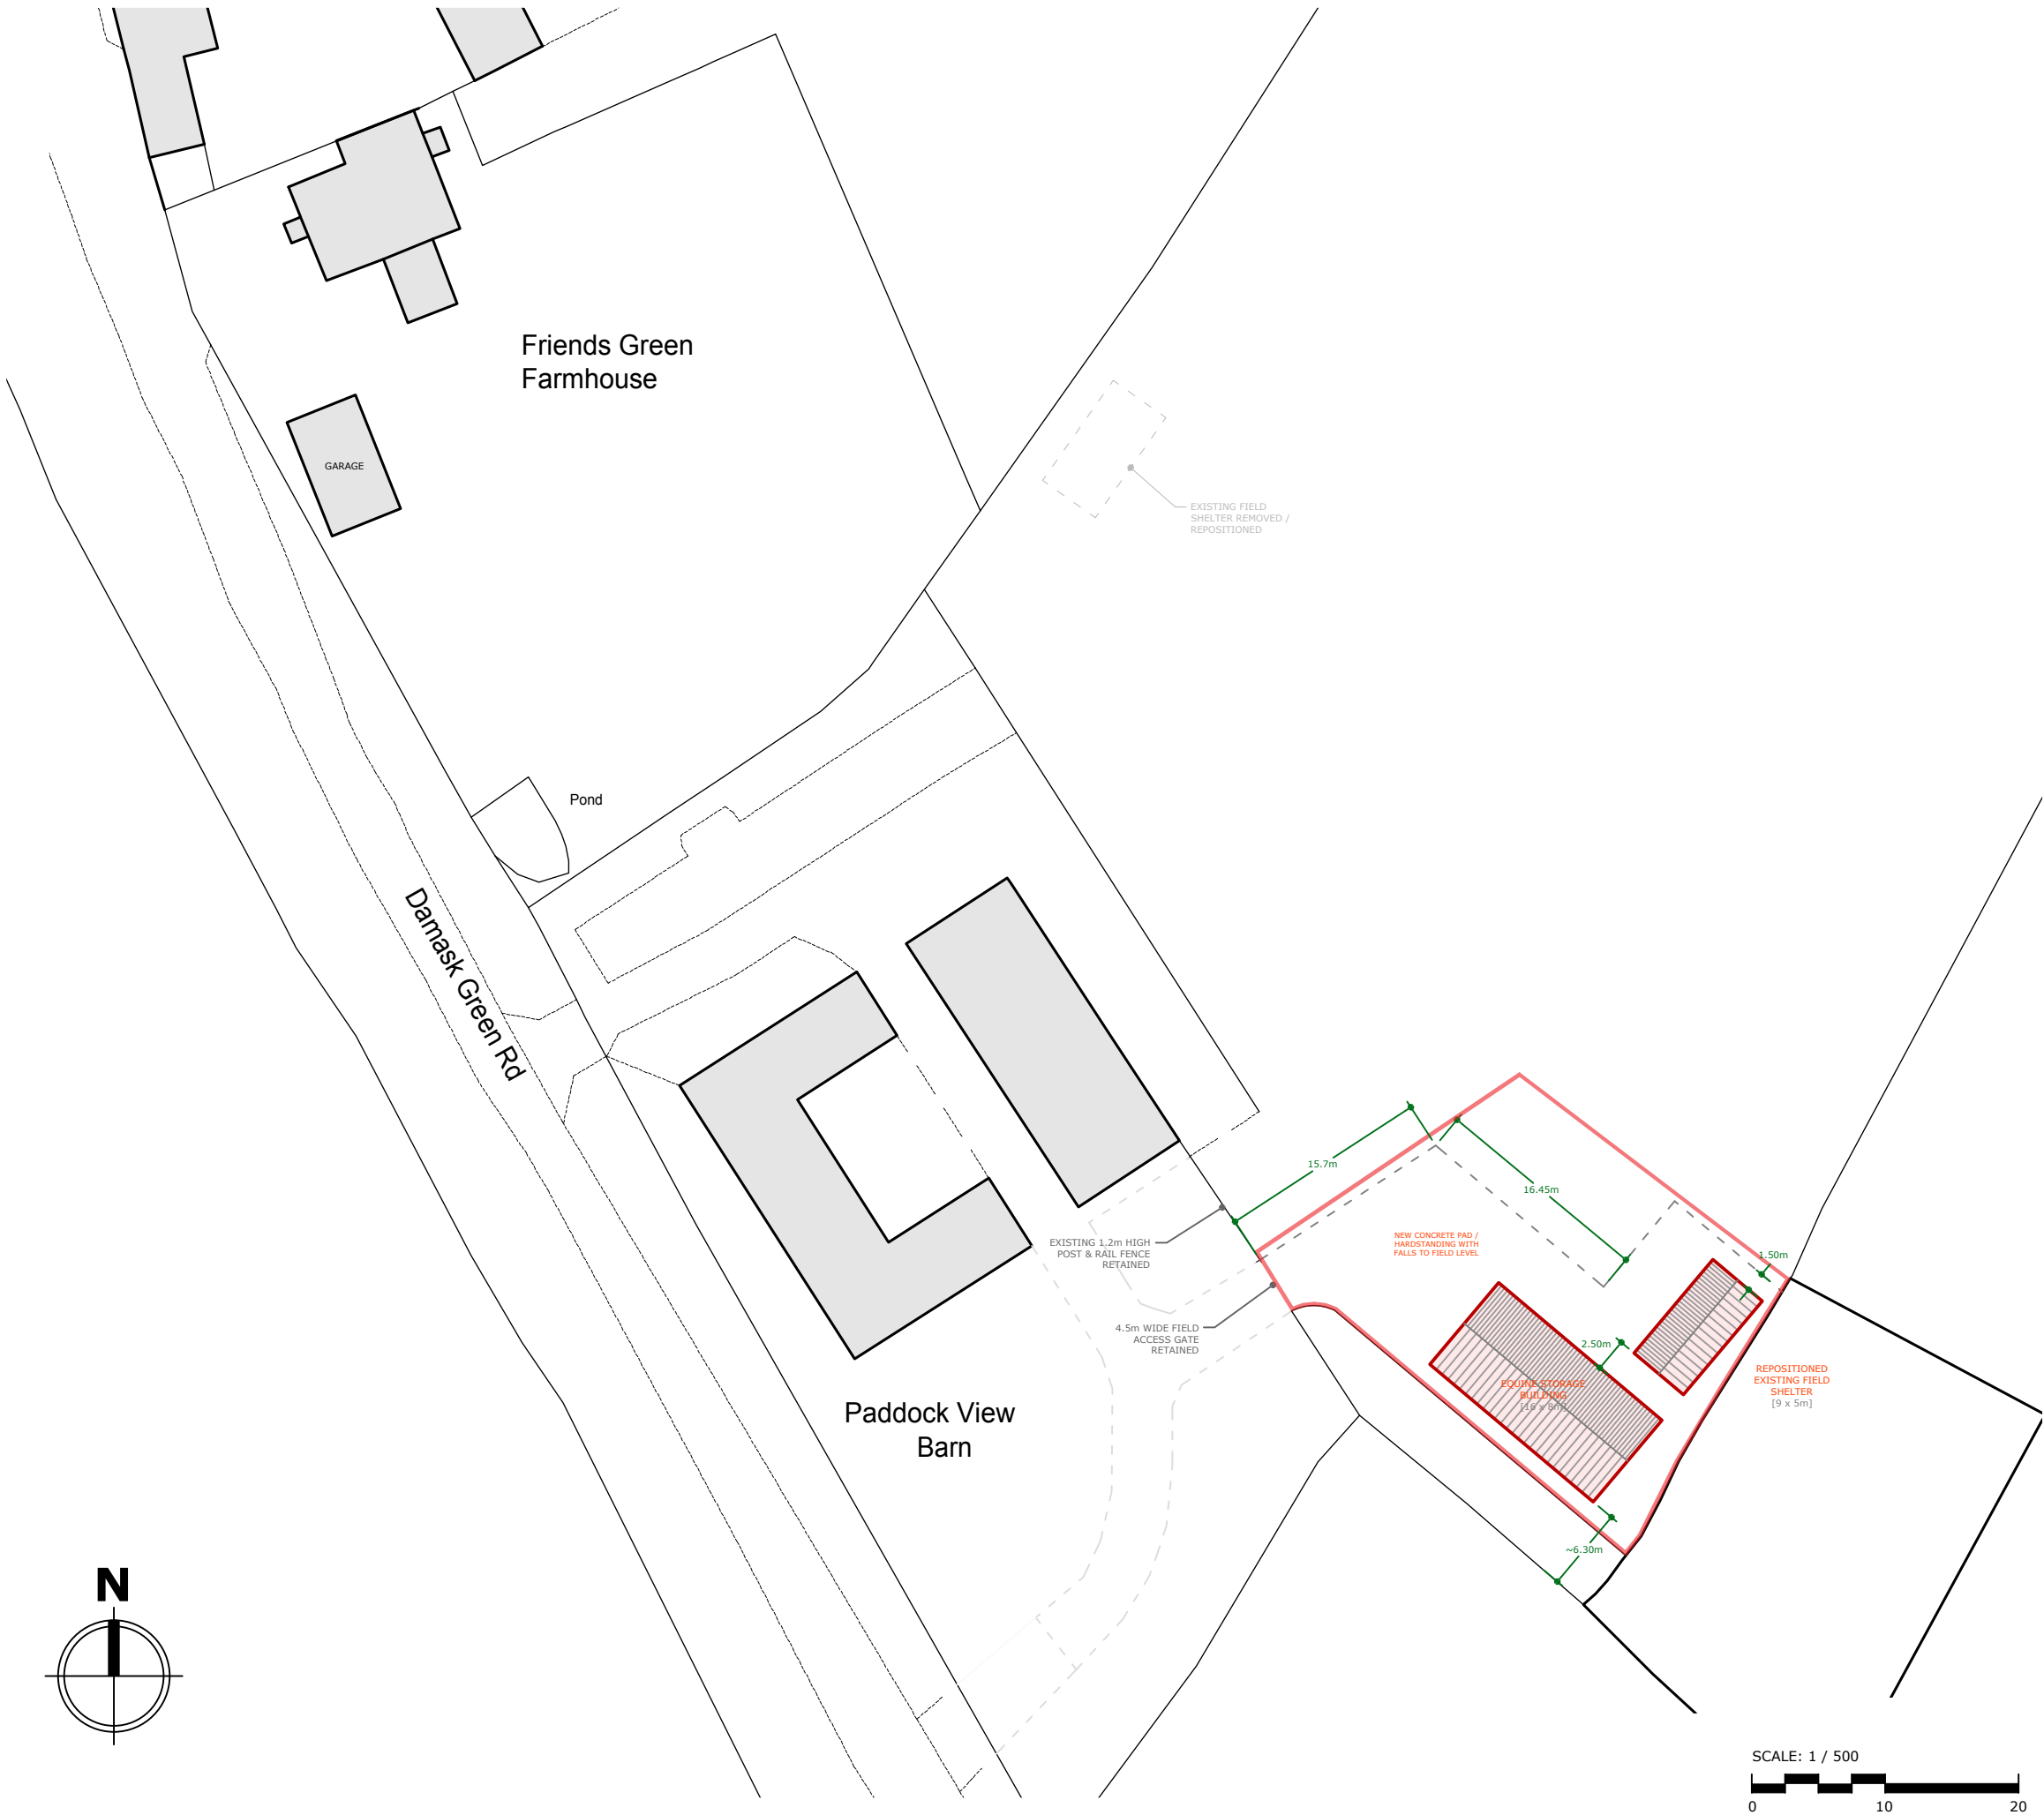

ARCHITECTURE
& DESIGN LTD.
apk-architecture.co.uk

NOTES

All dimensions must be checked and verified on site prior to commencement of work and architect to be notified of any discrepancies.

It is the clients responsibility to issue any relevant notices for work under the Party Wall Act 1996 which may apply when building or excavating on or near a shared boundary.

The client is at risk if any works are started prior to planning approval (including discharge of conditions) and building control or other third party consents.

MR & MRS
PAPWORTH

LAND AT FRIENDS
GREEN FARM
WESTON
HERTFORDSHIRE
SG4 7BU

REVISIONS		PAPER SIZE	A3
P1	INITIAL ISSUE	10.06.26	

TITLE

PROPOSED EQUINE
BUILDINGS

SITE LOCATION PLAN

DRAWING

1217-ARC-DR-
SITE PLAN 03

S0 STATUS

P1 REVISION