


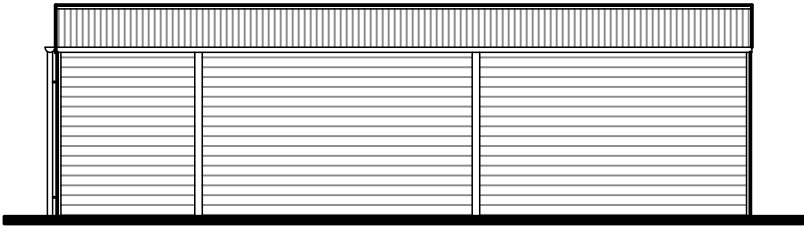


FRONT (N.W) ELEVATION

1 / 100 SCALE




REAR (S.E) ELEVATION

1 / 100 SCALE

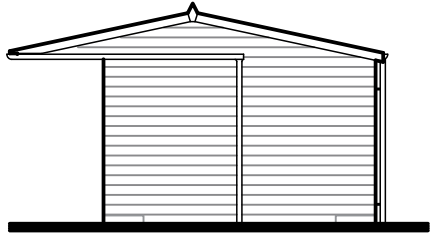


SIDE (S.W) ELEVATION

1 / 100 SCALE

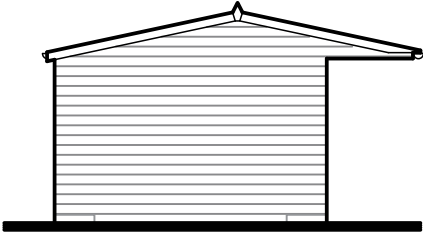

SIDE (N.E) ELEVATION


1 / 100 SCALE

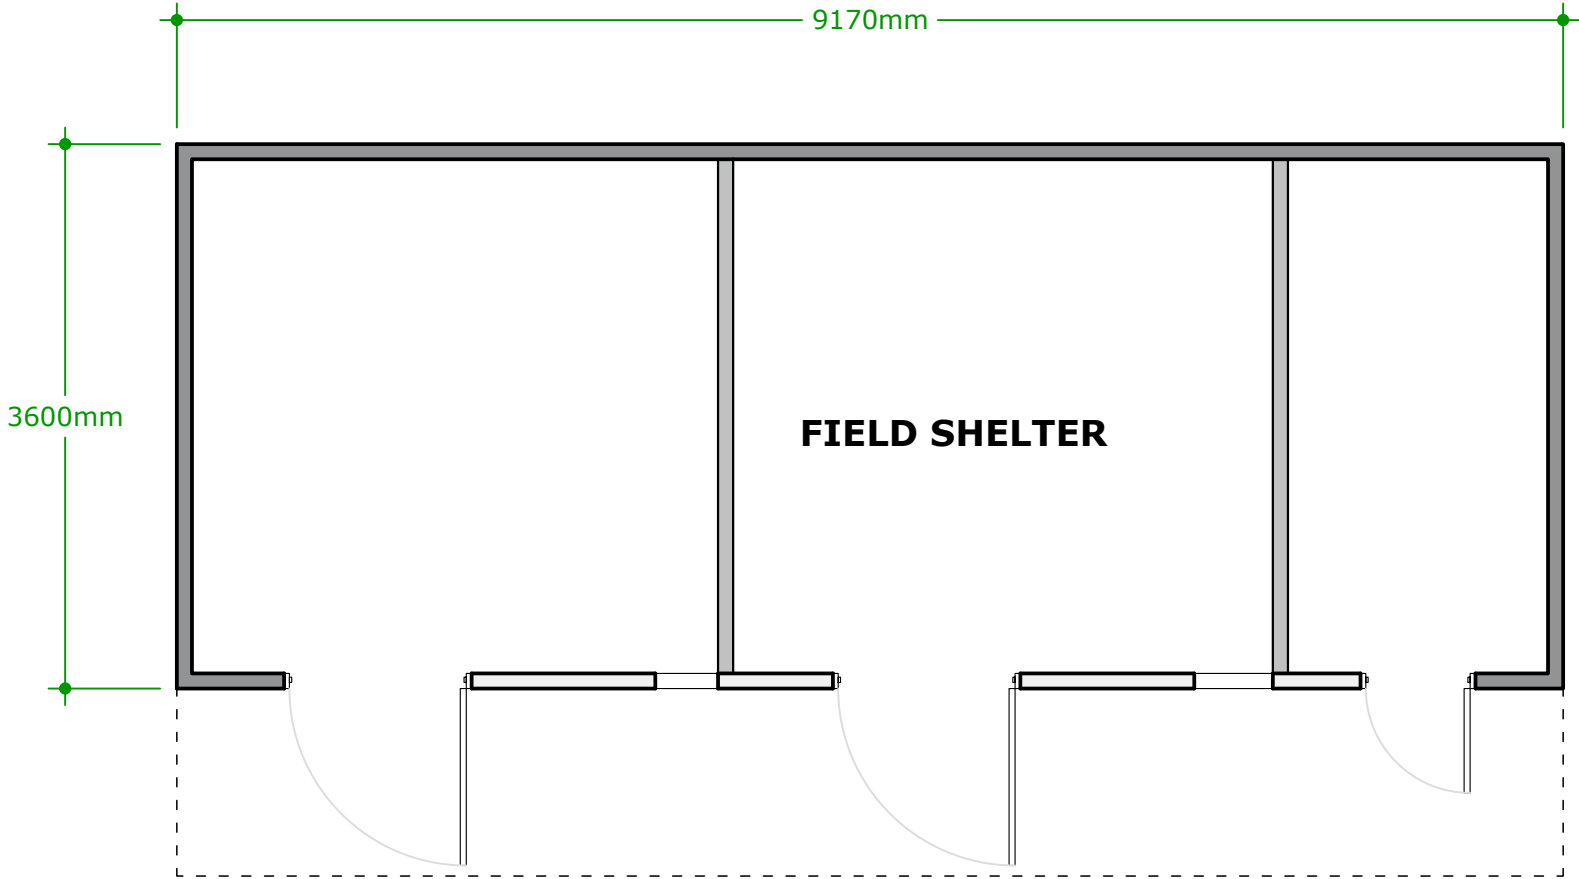

FIELD SHELTER

FLOOR PLAN

1 / 50 SCALE

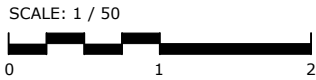

ARCHITECTURE
& DESIGN LTD.
apk-architecture.co.uk

MR & MRS
PAPWORTH

FRIENDS GREEN FARM
WESTON
HERTFORDSHIRE
SG4 7BU

REVISIONS	PAPER SIZE	A2
P1	INITIAL ISSUE	10.06.26

TITLE

FIELD / HORSE
SHELTER

PLAN & ELEVATIONS

DRAWING

1217-ARC-DR-
SHELTER 02

S0
STATUS

P1
REVISION