

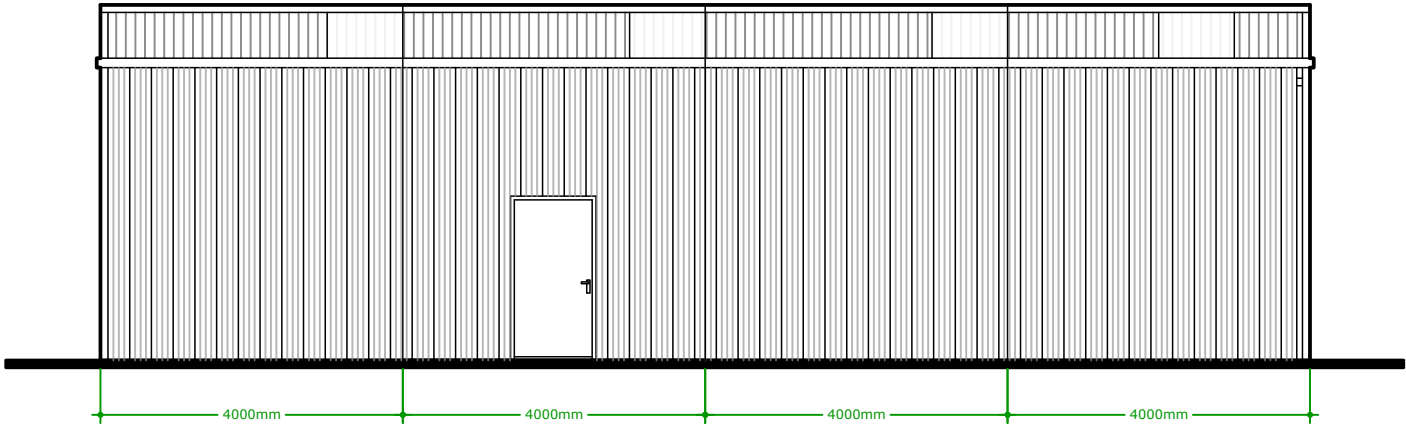


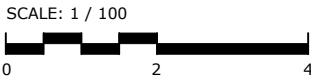


SIDE (N.E) ELEVATION

1 / 100 SCALE

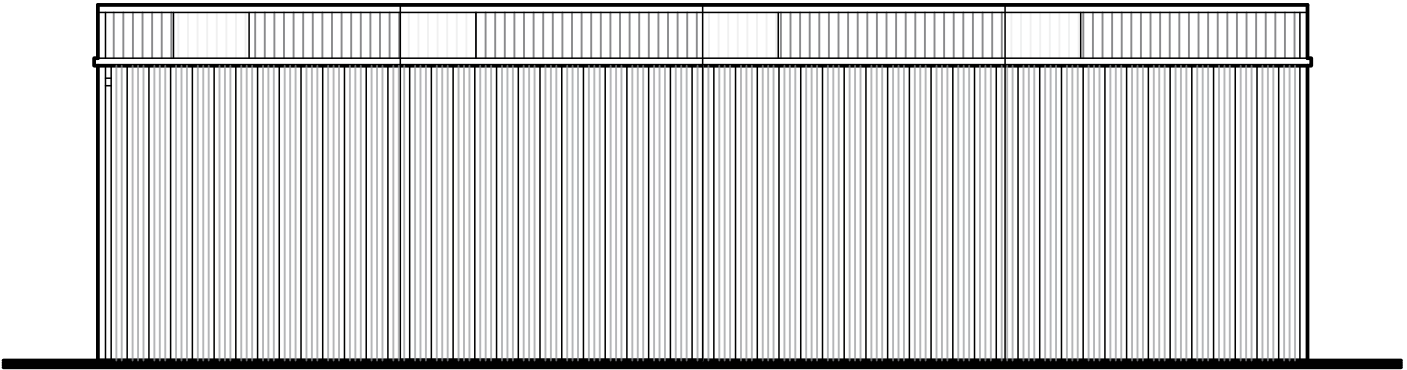



REAR (S.W) ELEVATION

1 / 100 SCALE

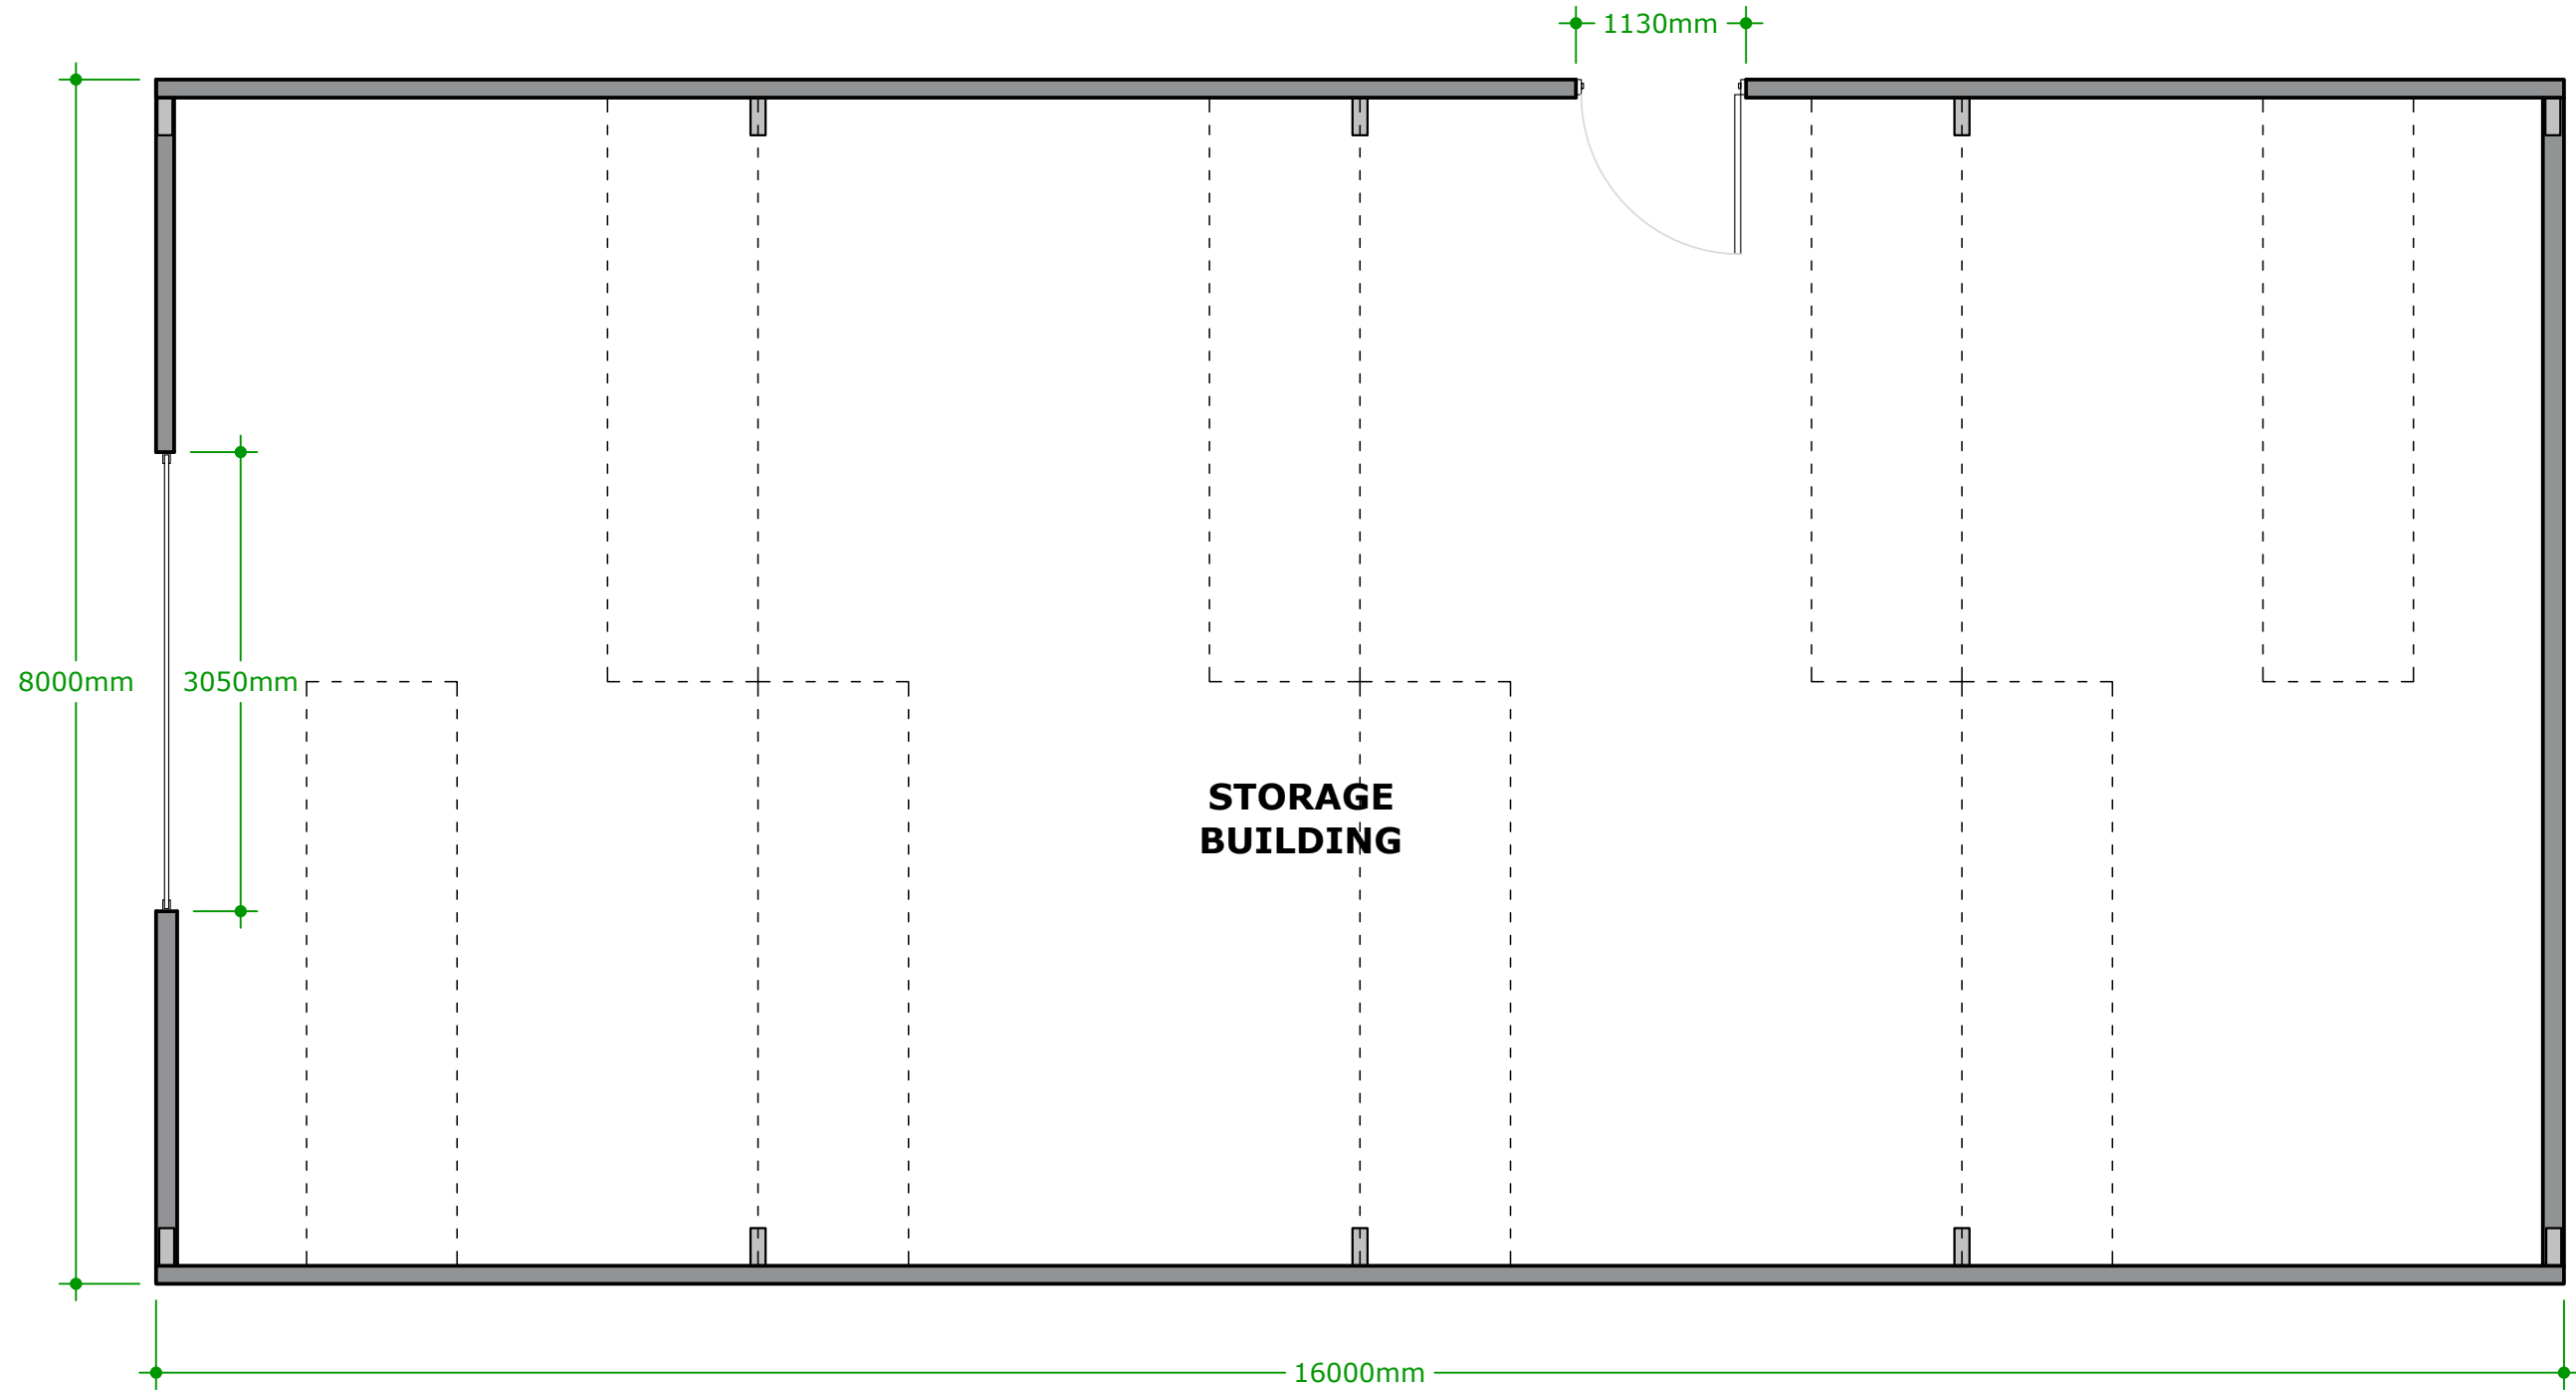


FLOOR PLAN

1 / 50 SCALE

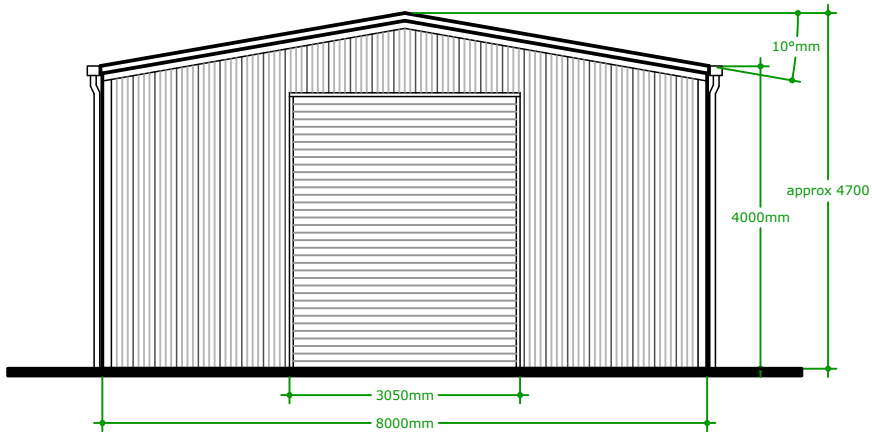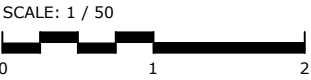

FRONT (N.W.) ELEVATION

1 / 100 SCALE

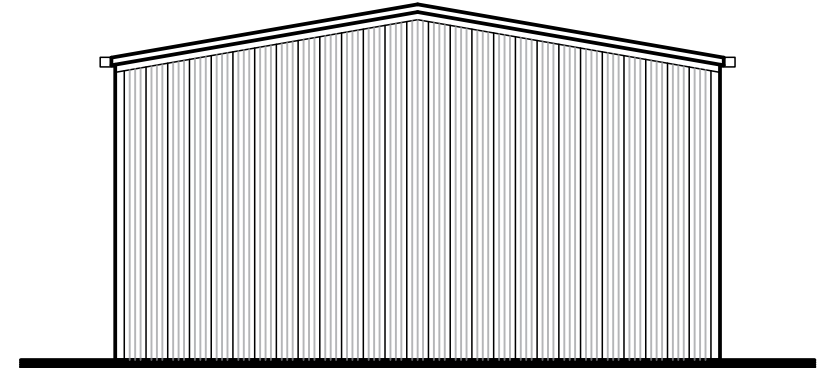

REAR (S.E) ELEVATION

1 / 100 SCALE



ARCHITECTURE
& DESIGN LTD.
apk-architecture.co.uk

NOTES

For information purposes only. Do not scale from this drawing. Dimensions in millimeters unless noted otherwise.

All dimensions must be checked and verified on site prior to commencement of work and architect to be notified of any discrepancies.

It is the clients responsibility to issue any relevant notices for work under the Party Wall Act 1996 which may apply when building or excavating on or near a shared boundary.

The client is at risk if any works are started prior to planning approval (including discharge of conditions) and building control or other third party consents.

MR & MRS
PAPWORTH
FRIENDS GREEN FARM
WESTON
HERTFORDSHIRE
SG4 7BU

REVISIONS	PAPER SIZE	A2
P1	INITIAL ISSUE	10.06.26

TITLE

PROPOSED EQUINE
STORE

PLAN & ELEVATIONS

DRAWING

1217-ARC-DR-
EQ. STORE

01

S0
STATUS

P1
REVISION