



Rev.	Description	Date	By
01	Updated	27.10.24	APC

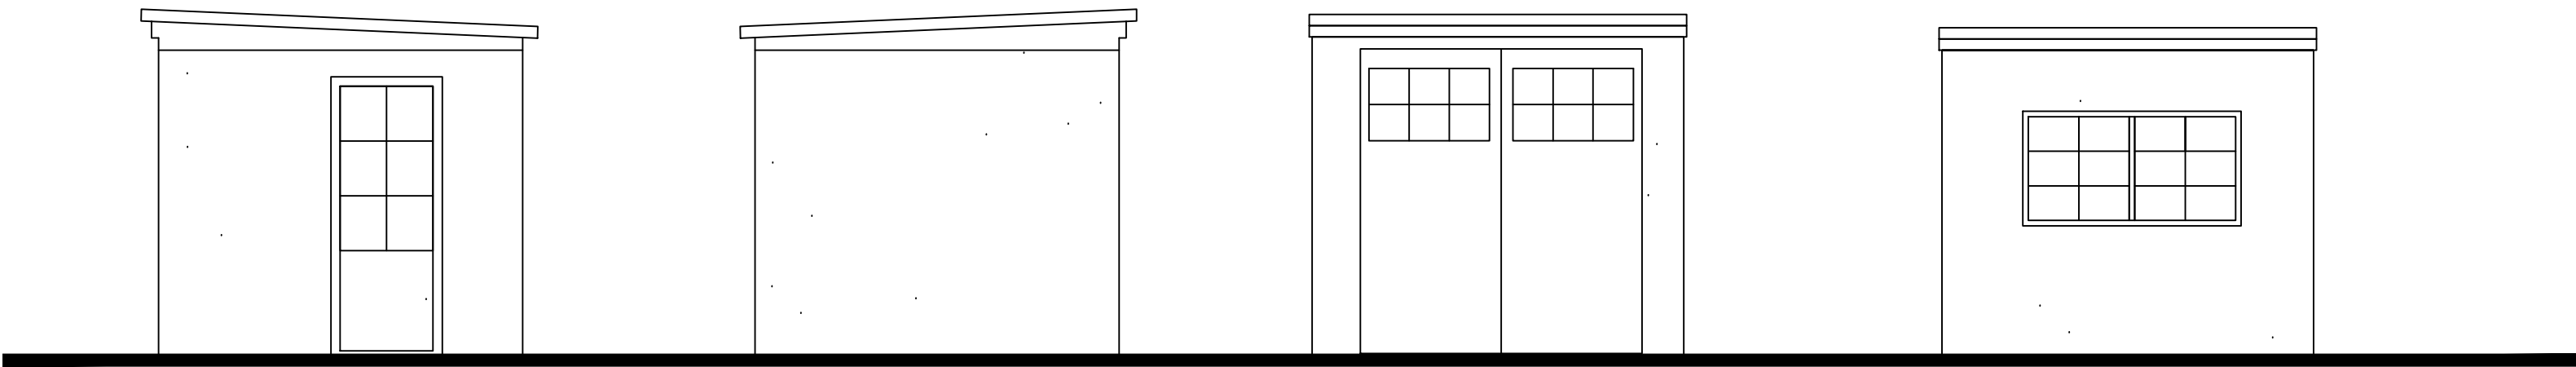

PROPOSED GARAGE ELEVATIONS @1:50 @ A1

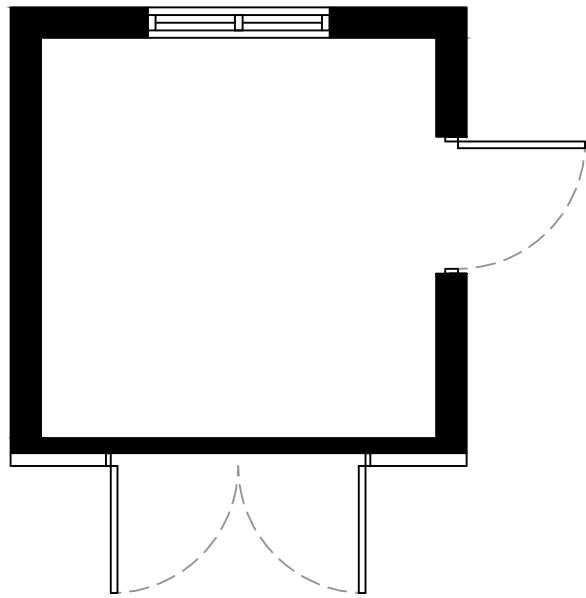

PROPOSED GARAGE PLAN @1:50 @ A1



0.5M 2.5M 5M

SCALE BAR @1:50 @A1

APC DESIGN & PLANNING

apcdesignltd@btinternet.com
T. 01234 782 332
M. 07766 656 363

PROJECT Luke Dodd 20 Sollershott East Letchworth Proposed Garage	SCALE 1:50 @ A1	DRAWN APC	CHECKED APC
	DATE Oct 24	STATUS PLANNING	
	DRAWING No. 23130-804	REVISION 01	