



| Rev. | Description | Date     | By  |
|------|-------------|----------|-----|
| 01   | Updated     | 27.10.24 | APC |

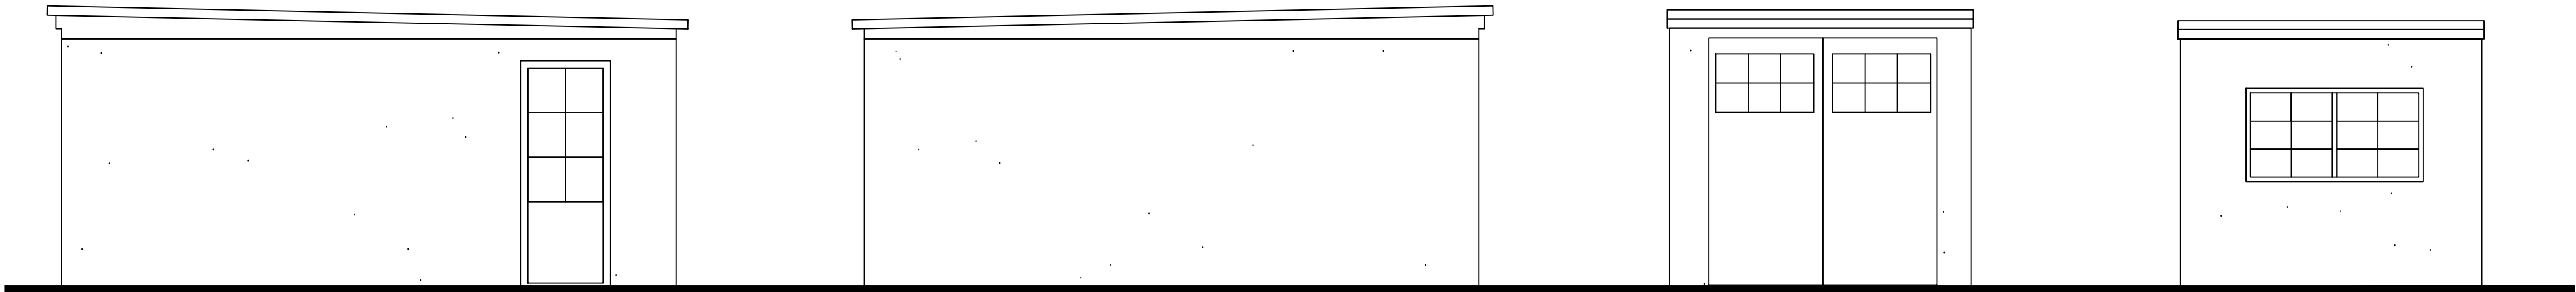


Render on blockwork

EXISTING GARAGE ELEVATIONS @1:50 @ A1

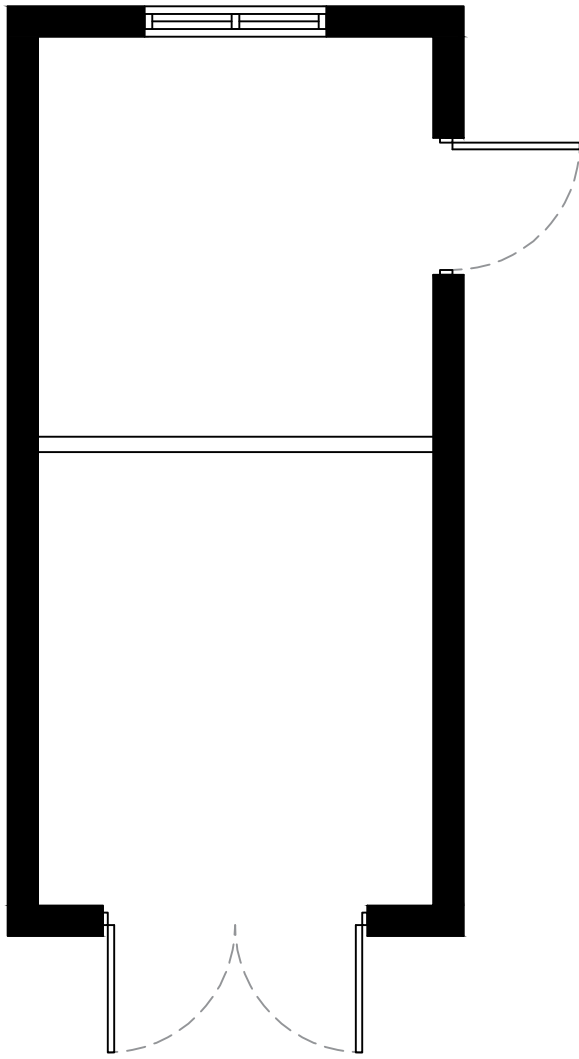

PROPOSED GARAGE PLAN @1:50 @ A1

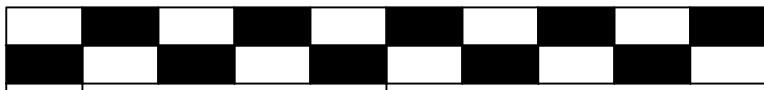

0.5M2.5M5M

SCALE BAR @1:50 @A1

APC DESIGN & PLANNING

apcdesignltd@btinternet.com  
T. 01234 782 332  
M. 07766 656 363

|                                                                              |                          |                    |                |
|------------------------------------------------------------------------------|--------------------------|--------------------|----------------|
| PROJECT<br>Luke Dodd<br>20 Sollershott East<br>Letchworth<br>Existing Garage | SCALE<br>1:50 @ A1       | DRAWN<br>APC       | CHECKED<br>APC |
|                                                                              | DATE<br>Oct 24           | STATUS<br>PLANNING |                |
|                                                                              | DRAWING No.<br>23130-107 | REVISION<br>01     |                |