
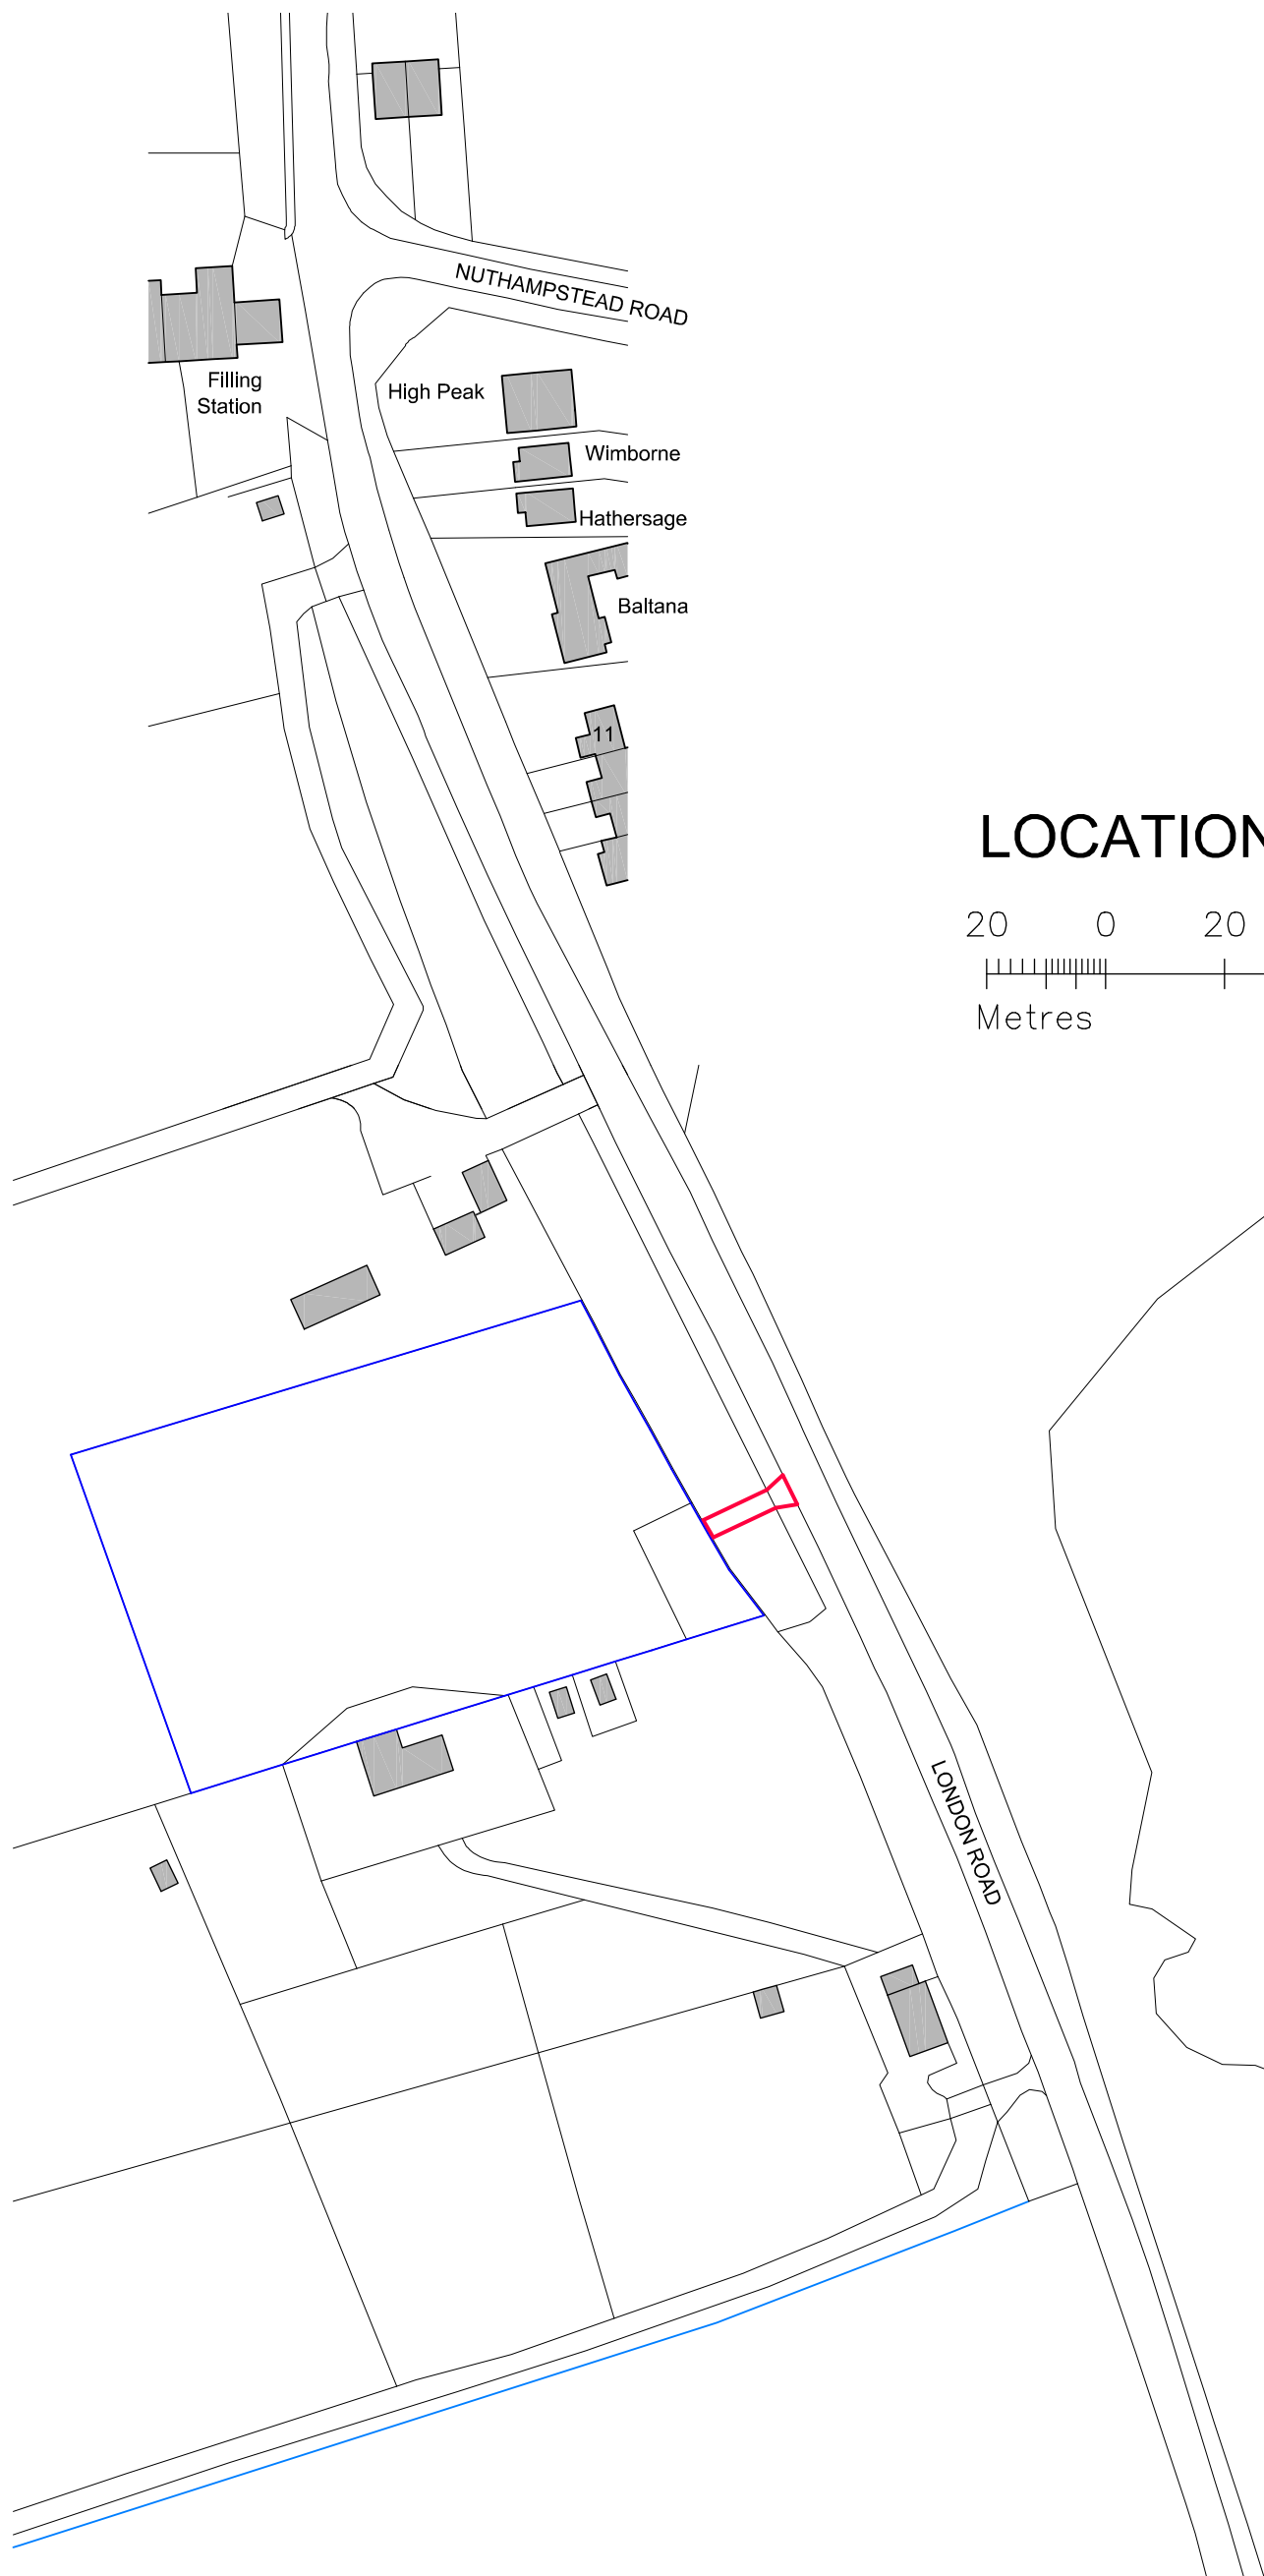


LOCATION PLAN 1:1250

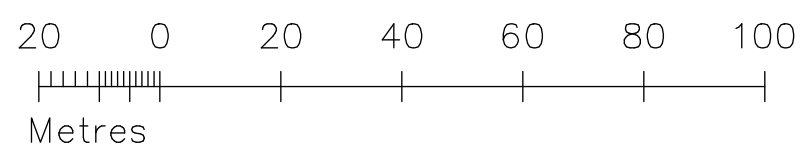

PROPOSED RETENTION OF EXISTING ACCESS TO
PADDOCK AT WILLOW WARREN, LONDON ROAD,
BARKWAY, HERTS SG8 8EX

Drwg No KIT/26/01