


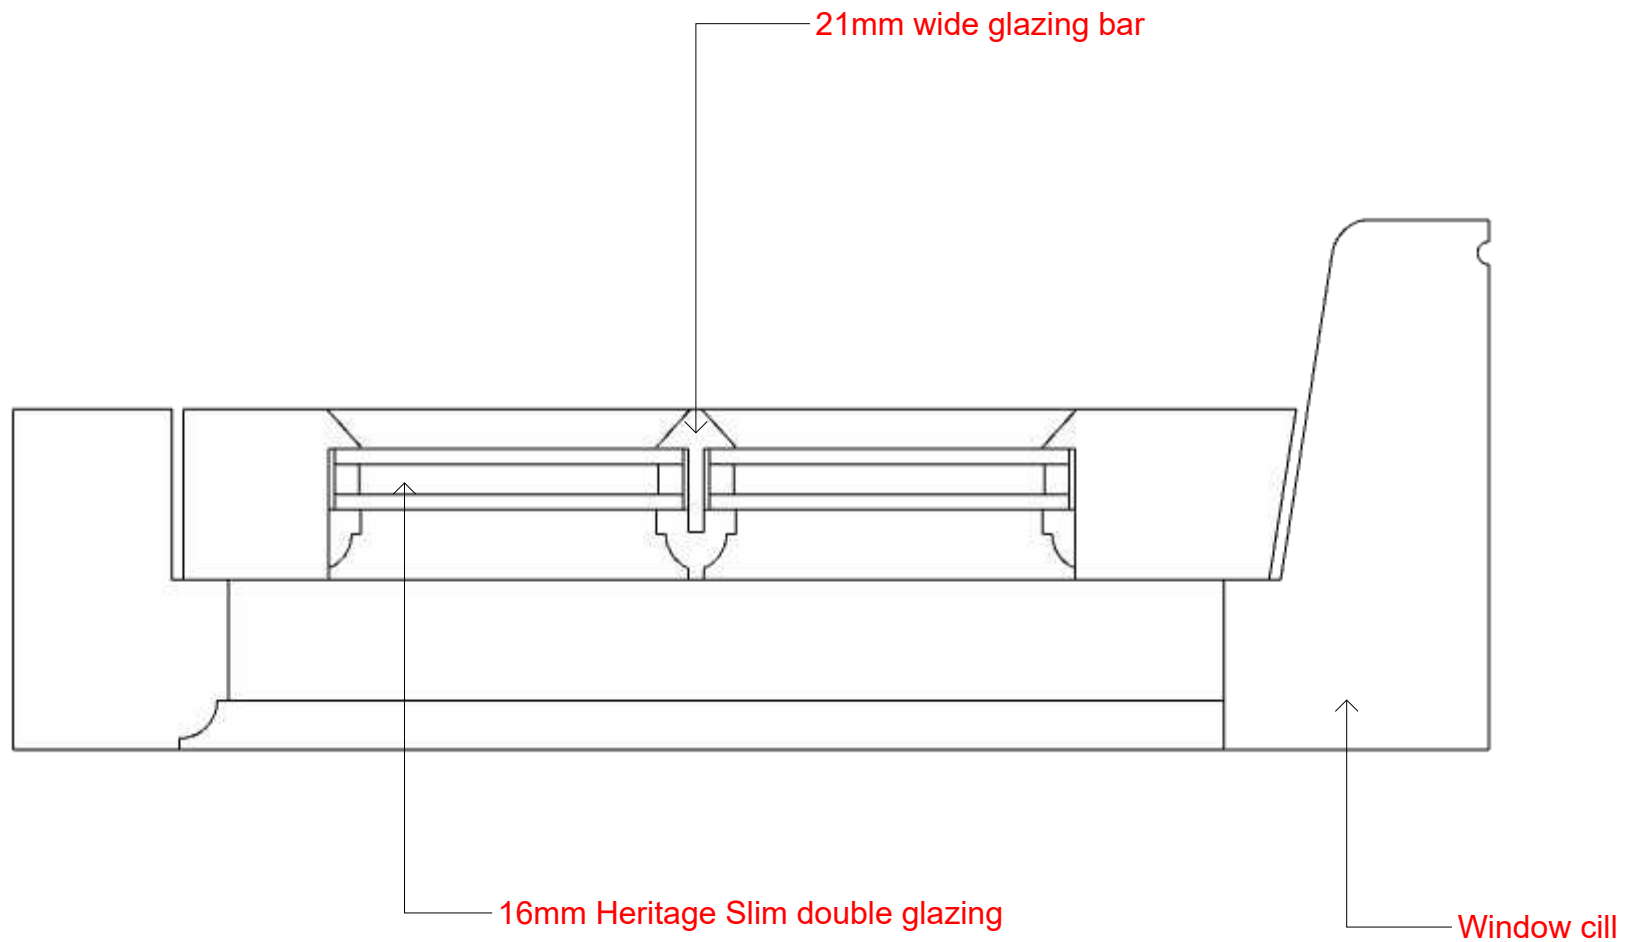

Client -
Emma Niklaus

Scale - n/a
Project group-
Architectural

Drawing - Proposed window / casement
sash section

Notes -
Manufactured from Accoya timber,
Spray painted white satin.

Unit C3-5, Stondon Manor Farm,
Upper Stondon, SG166LJ.