



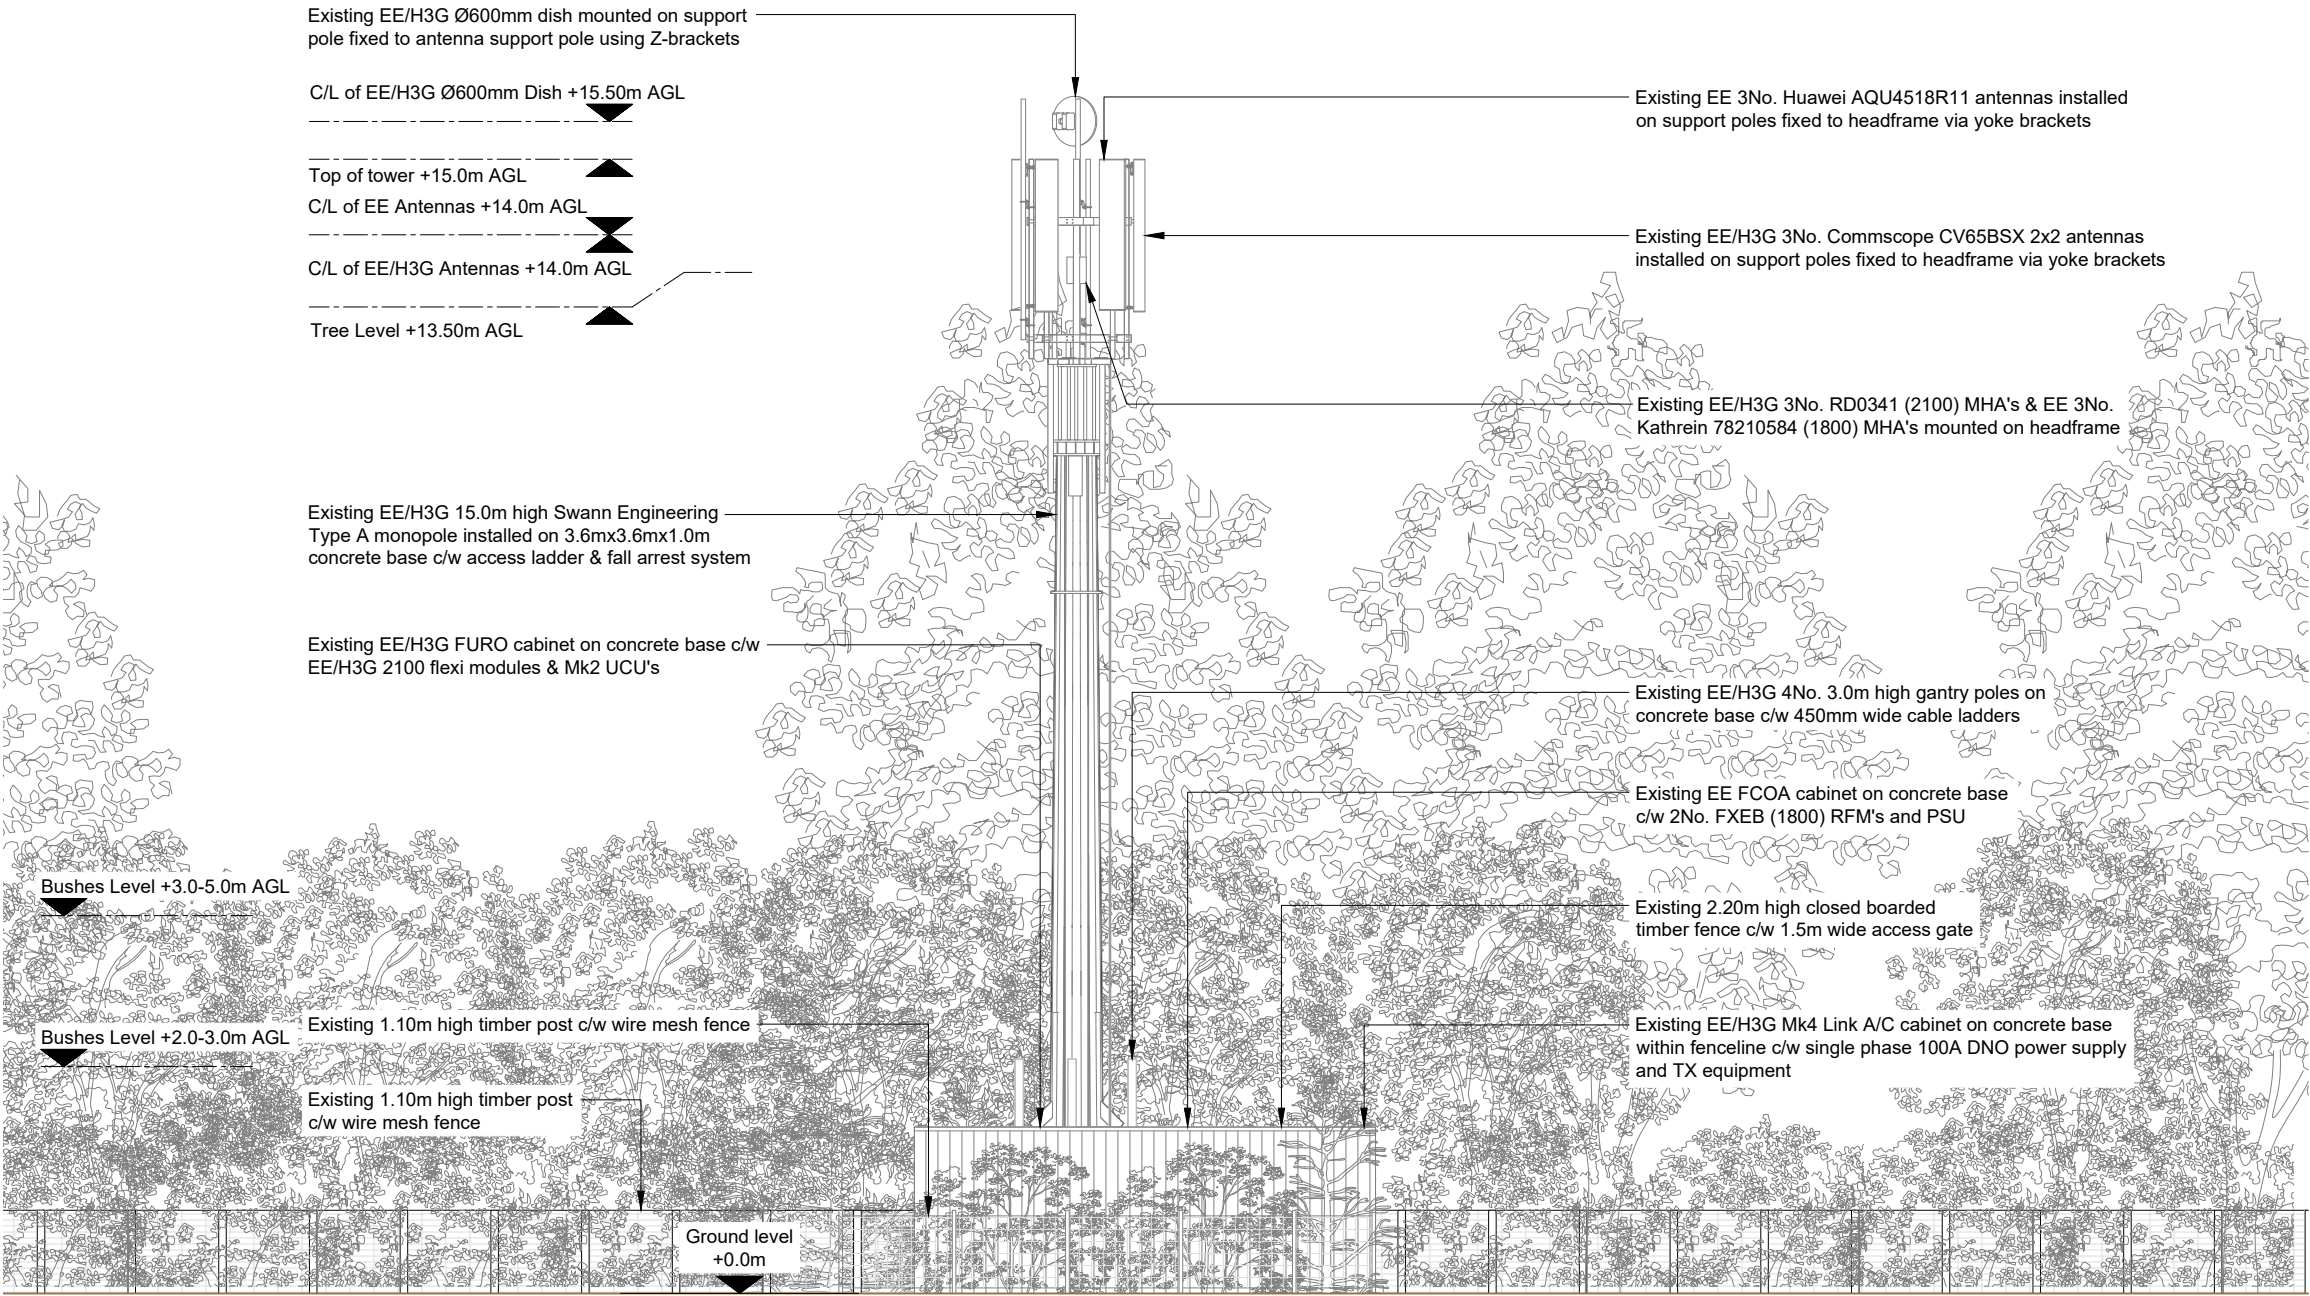

EXISTING SITE ELEVATION A

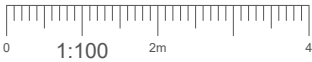

- NOTES:
- ALL DIMENSIONS IN MM UNLESS OTHERWISE NOTED.

Master:	Project:	Purpose of Issue:	Issue:
M001	AIRSCALE 4G	General Arrangement	A
Date:	05/08/2026	Revision / Upgrade Description:	
Drawn:	Bhavya	First Issue: General Arrangement	
Checked:	Deepak		
Approved:	C Taggar		



Everything Everywhere
One Braham Street
London
E1 8EE

Tel: 020 7356 5000

Design Consultant:



Site Name: SANDON BURY FARM

Site ID: 1451387

Address: LAND ON SANDON BURY FARM
SANDON BURY
SANDON, ROYSTON
HERTFORDSHIRE
SG8 9TT

Title: 200 EXISTING SITE ELEVATION

Project: AIRSCALE 4G

Purpose of Issue: GENERAL ARRANGEMENT

EE Cell ID:	MBNL Cell ID:	H3G Cell ID:
92443	SCA127	SG0329

File name: SCA127_92443_SG0329_EE_AS_GAD_A