V 2.0

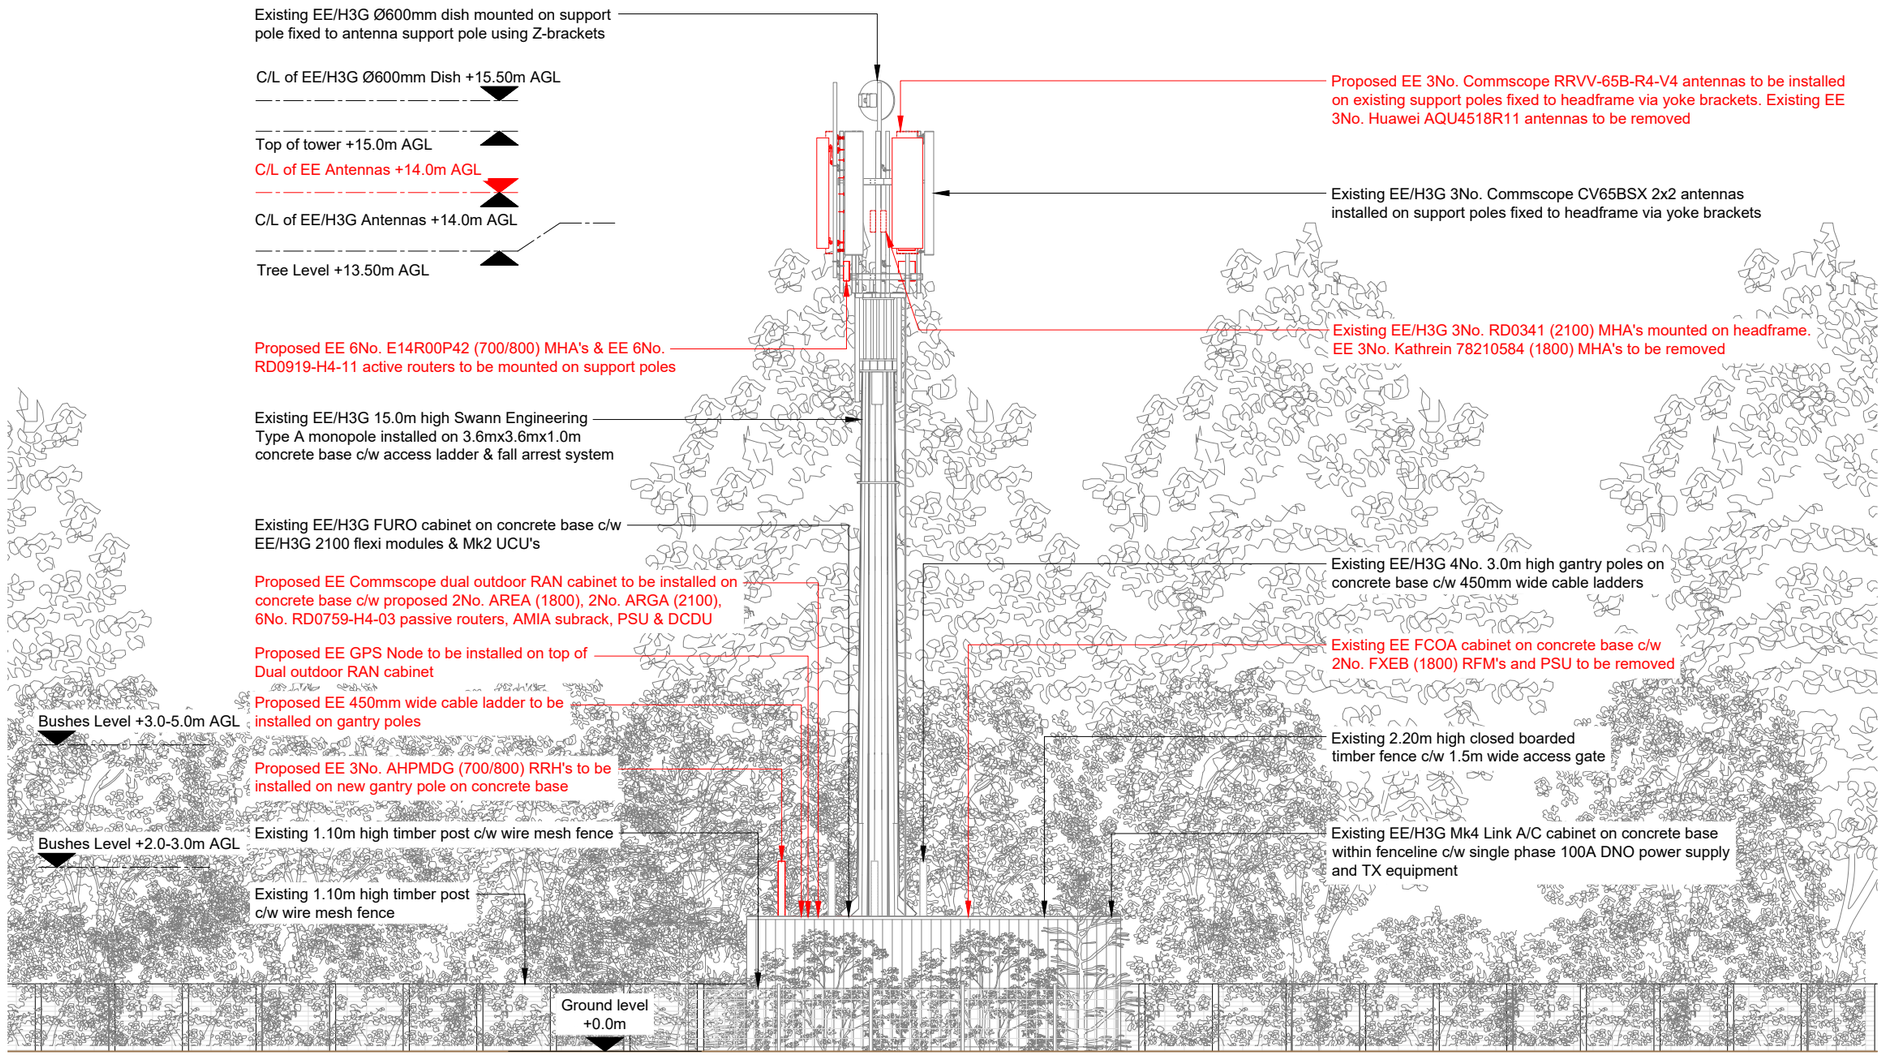


PROPOSED SITE ELEVATION A

1:100

NOTES:

1. ALL DIMENSIONS IN MM UNLESS OTHERWISE NOTED.

| Master: | Project: | Purpose of Issue: | Issue: |
|---|---|---|---|
| M001 | AIRSCALE 4G | General Arrangement | A |

| | | |
|---|---|---|
| Date: | 05/08/2026 | Revision / Upgrade Description: |
| Drawn: | Bhavya | First Issue: General Arrangement |
| Checked: | Deepak | |
| Approved: | C Taggar | |


Everything Everywhere
One Braham Street
London
E1 8EE

Tel: 020 7356 5000


Design Consultant:

telent
Part of M Group

Site Name:
SANDON BURY FARM

Site ID:
1451387

Address:
LAND ON SANDON BURY FARM
SANDON BURY
SANDON, ROYSTON
HERTFORDSHIRE
SG8 9TT

Title:
250 PROPOSED SITE ELEVATION

Project:
AIRSCALE 4G

Purpose of Issue:
GENERAL ARRANGEMENT

| EE Cell ID: | MBNL Cell ID: | H3G Cell ID: |
|---|---|---|
| 92443 | SCA127 | SG0329 |

File name:
SCA127_92443_SG0329_EE_AS_GAD_A