




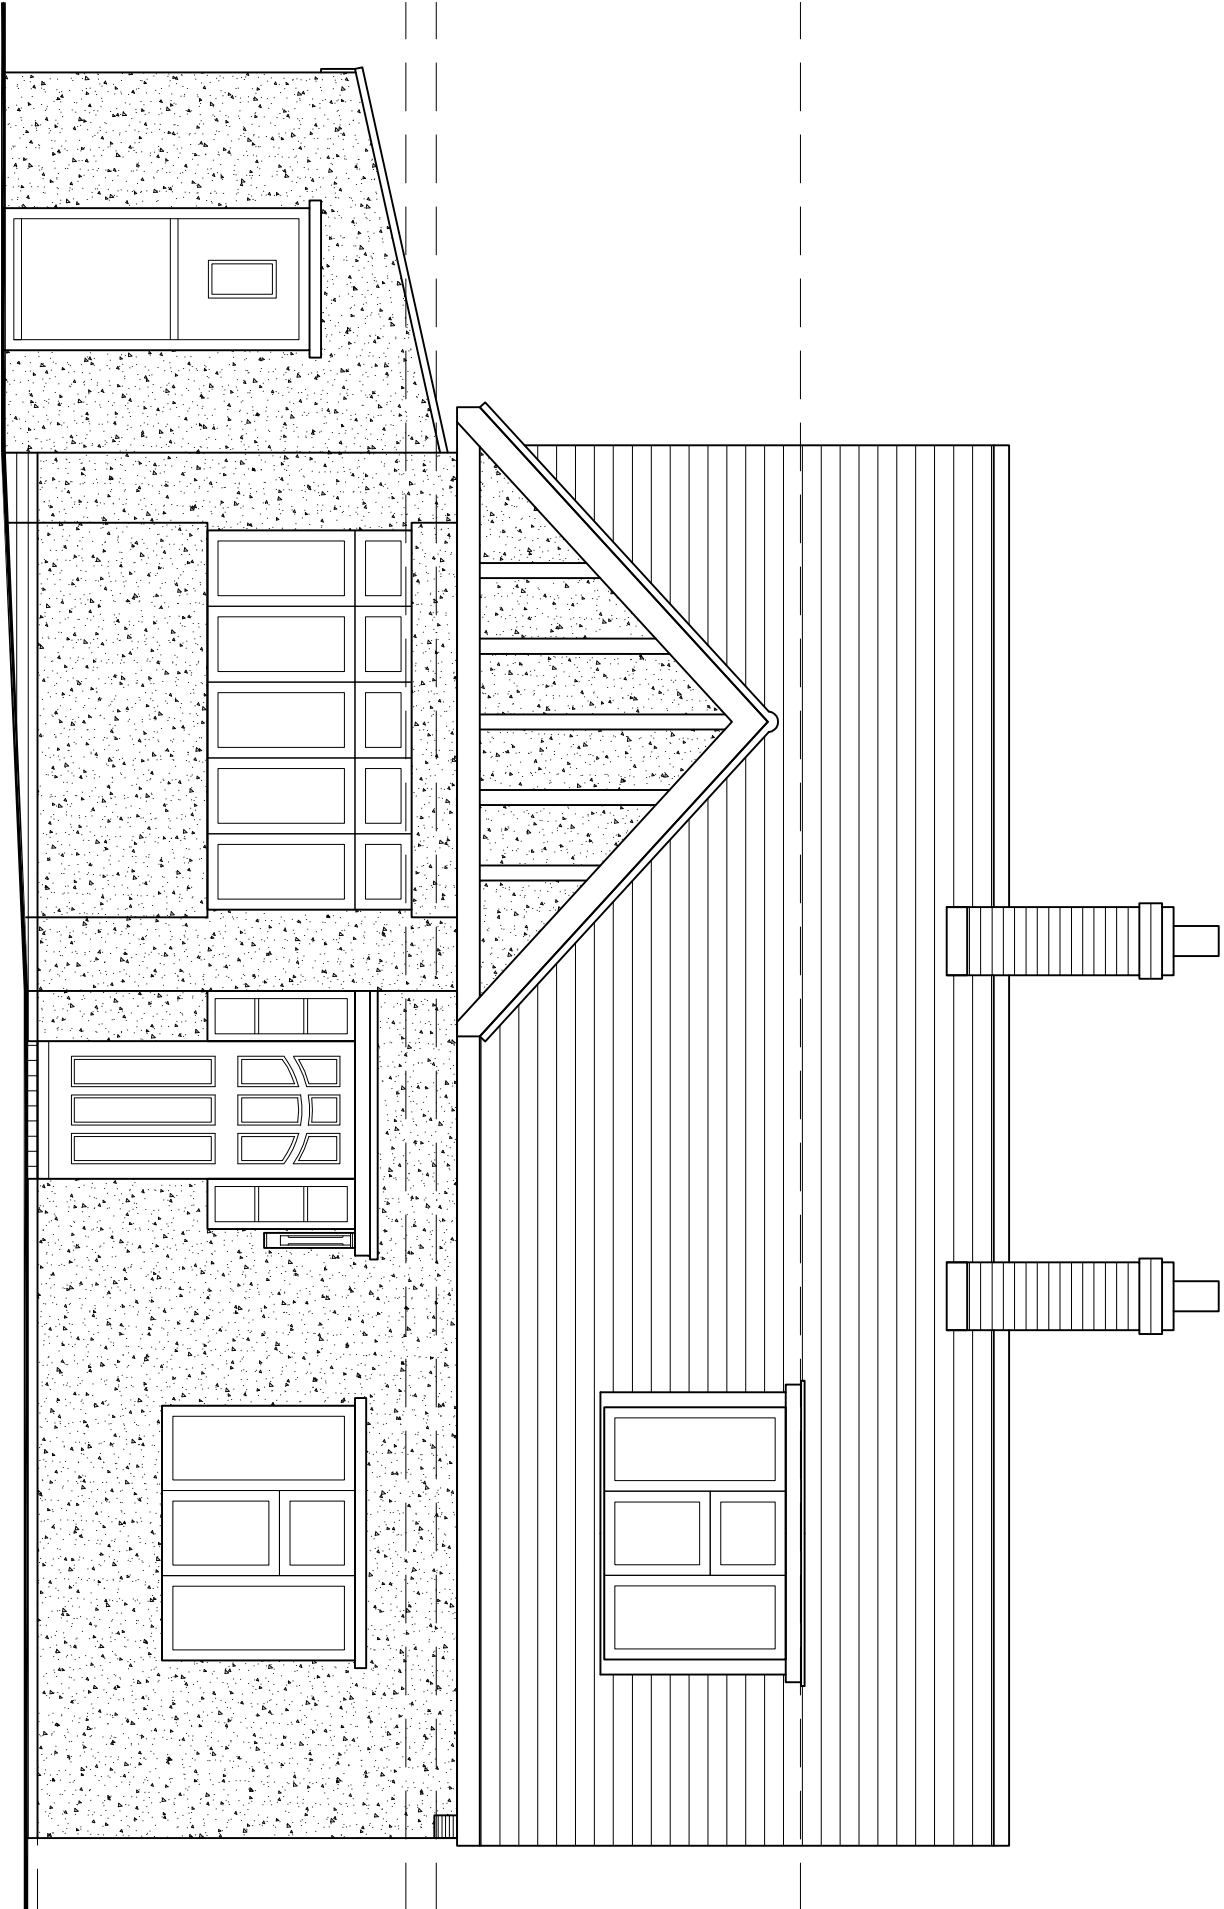


EXISTING FRONT ELEVATION 1:50@A1

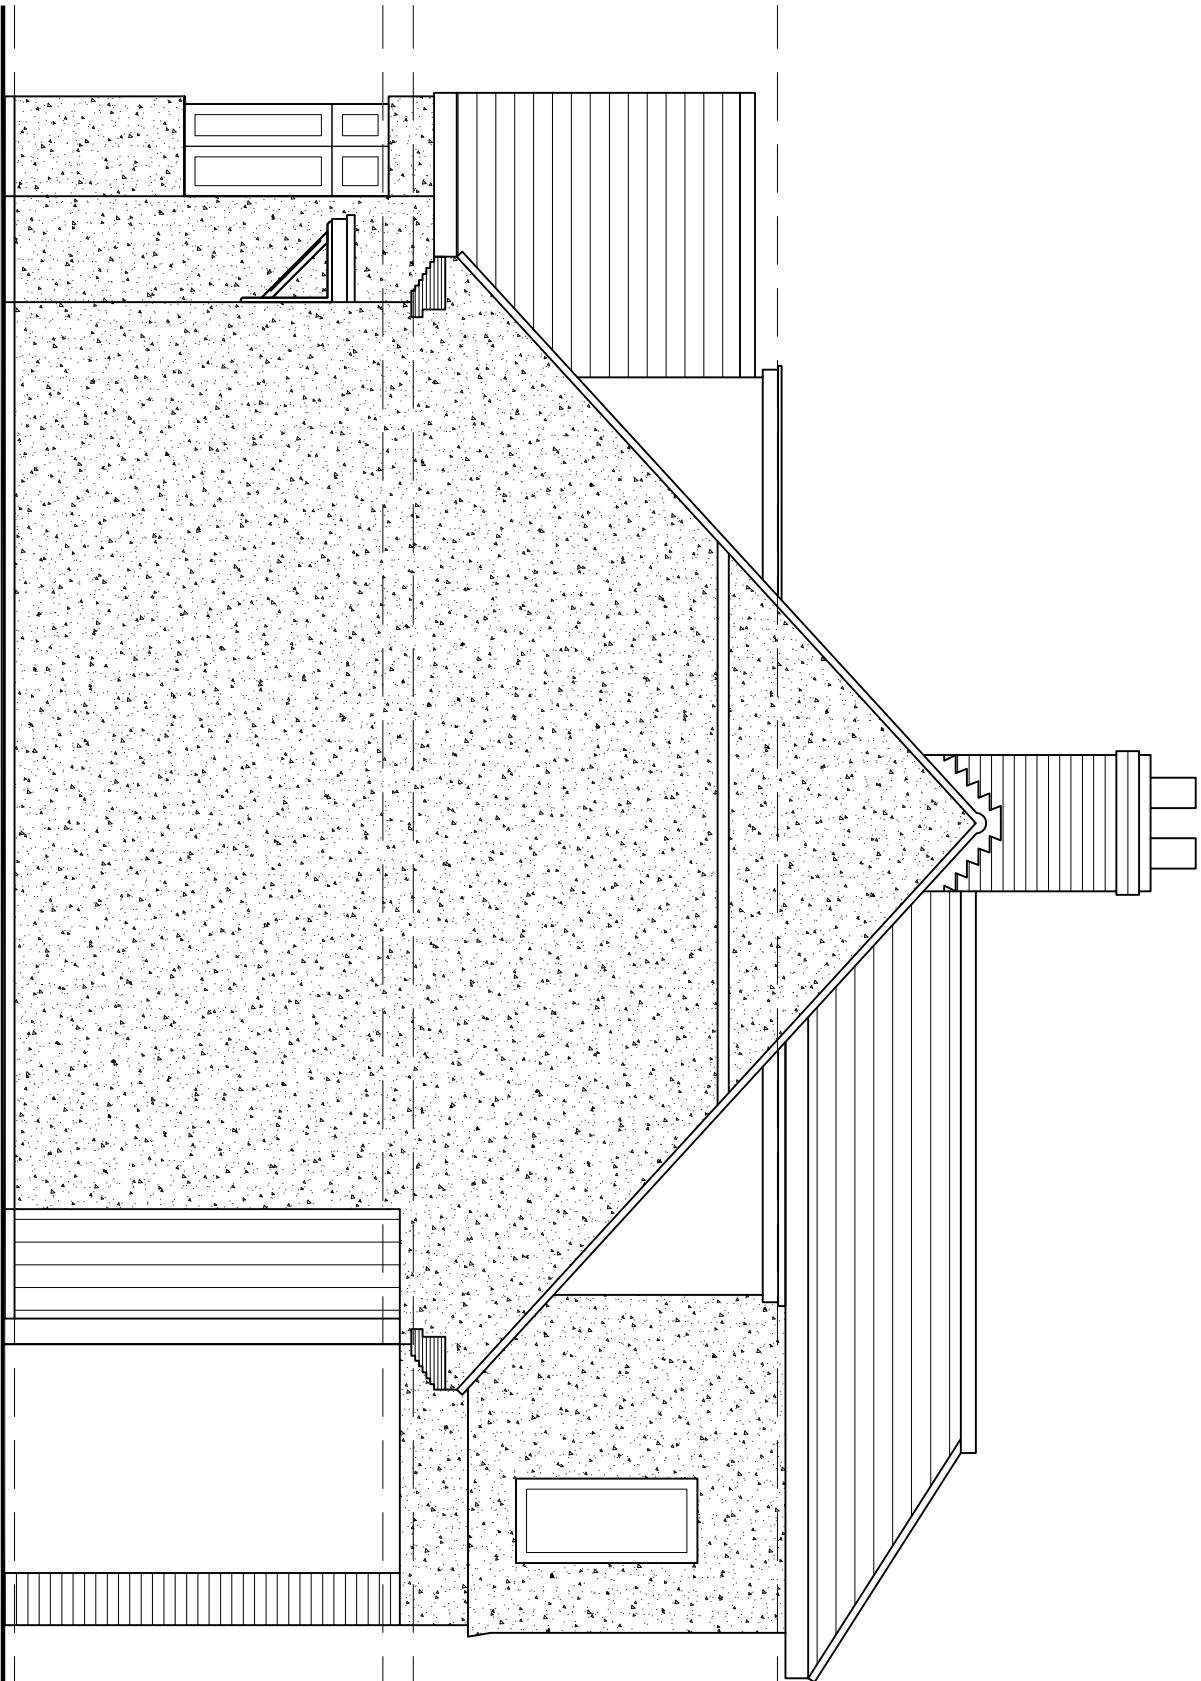

EXISTING RIGHT HAND SIDE ELEVATION 1:50@A1

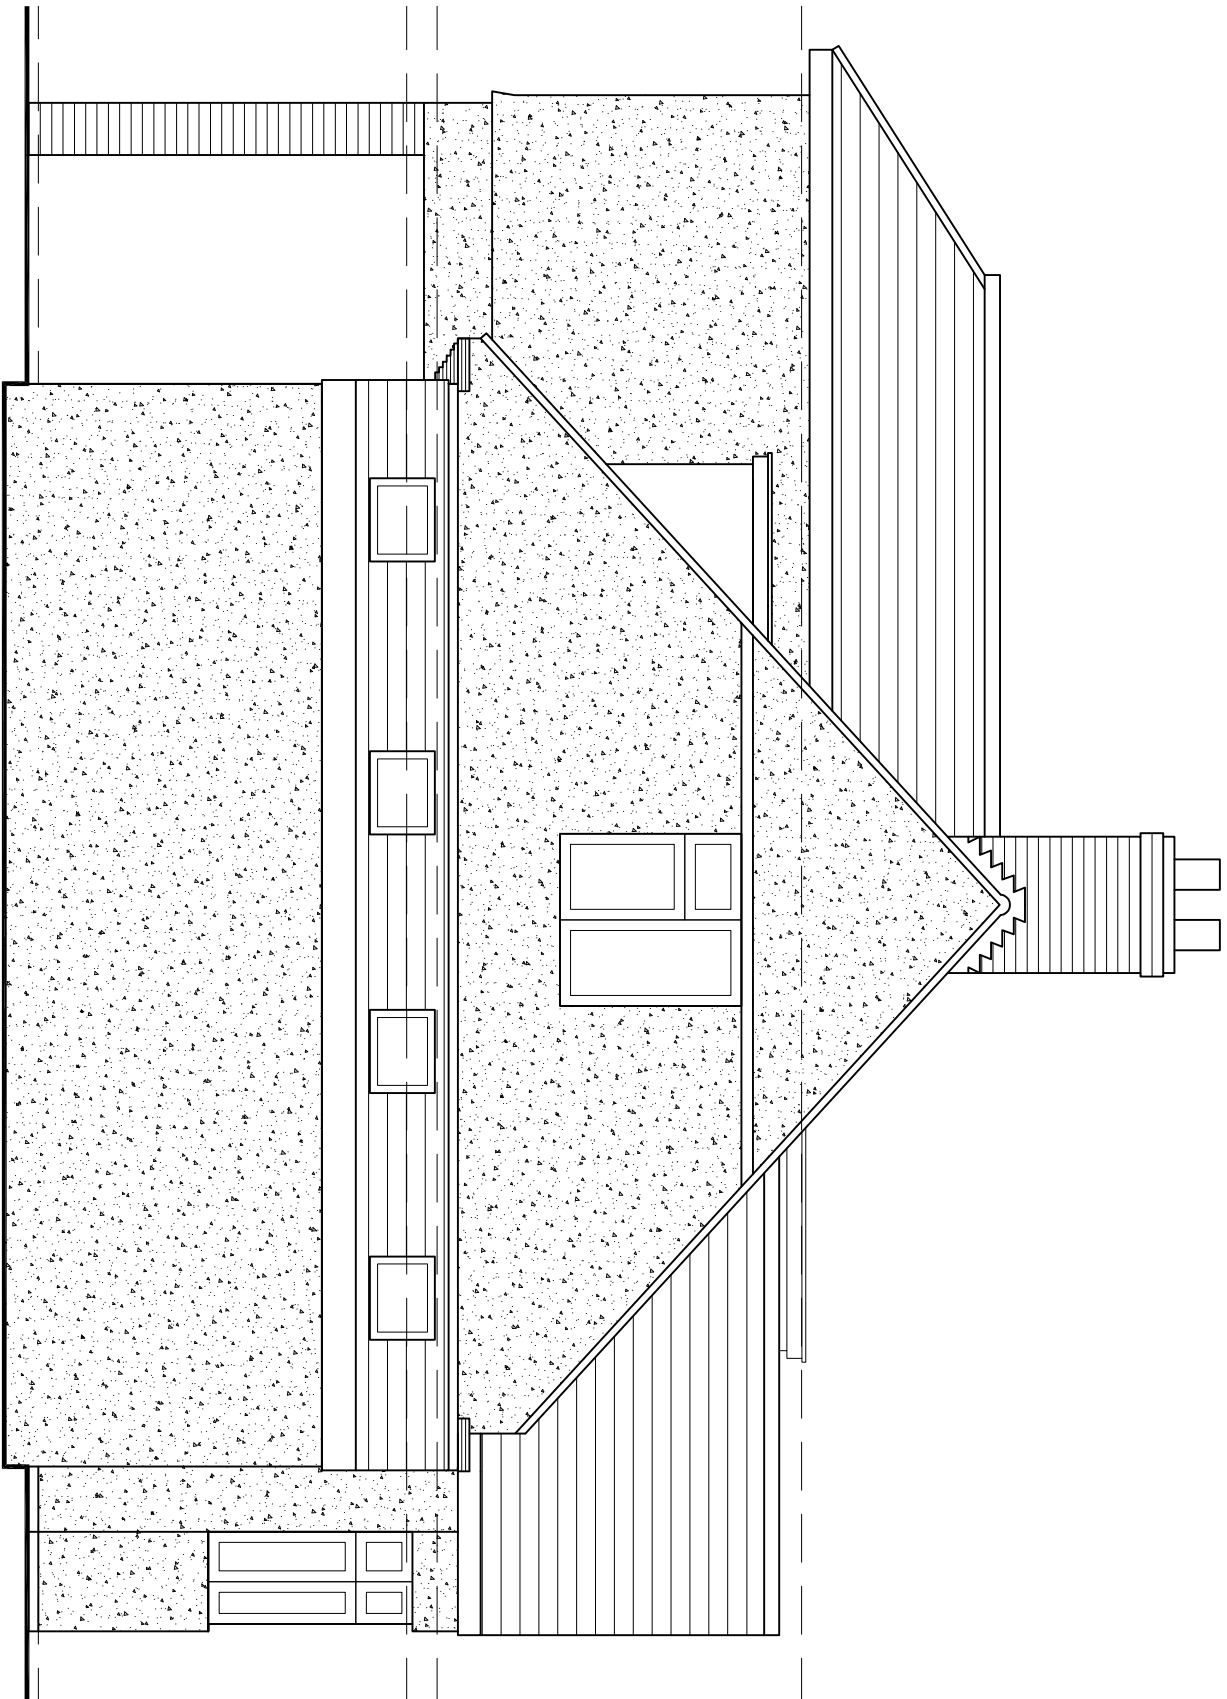

EXISTING LEFT HAND SIDE ELEVATION 1:50@A1

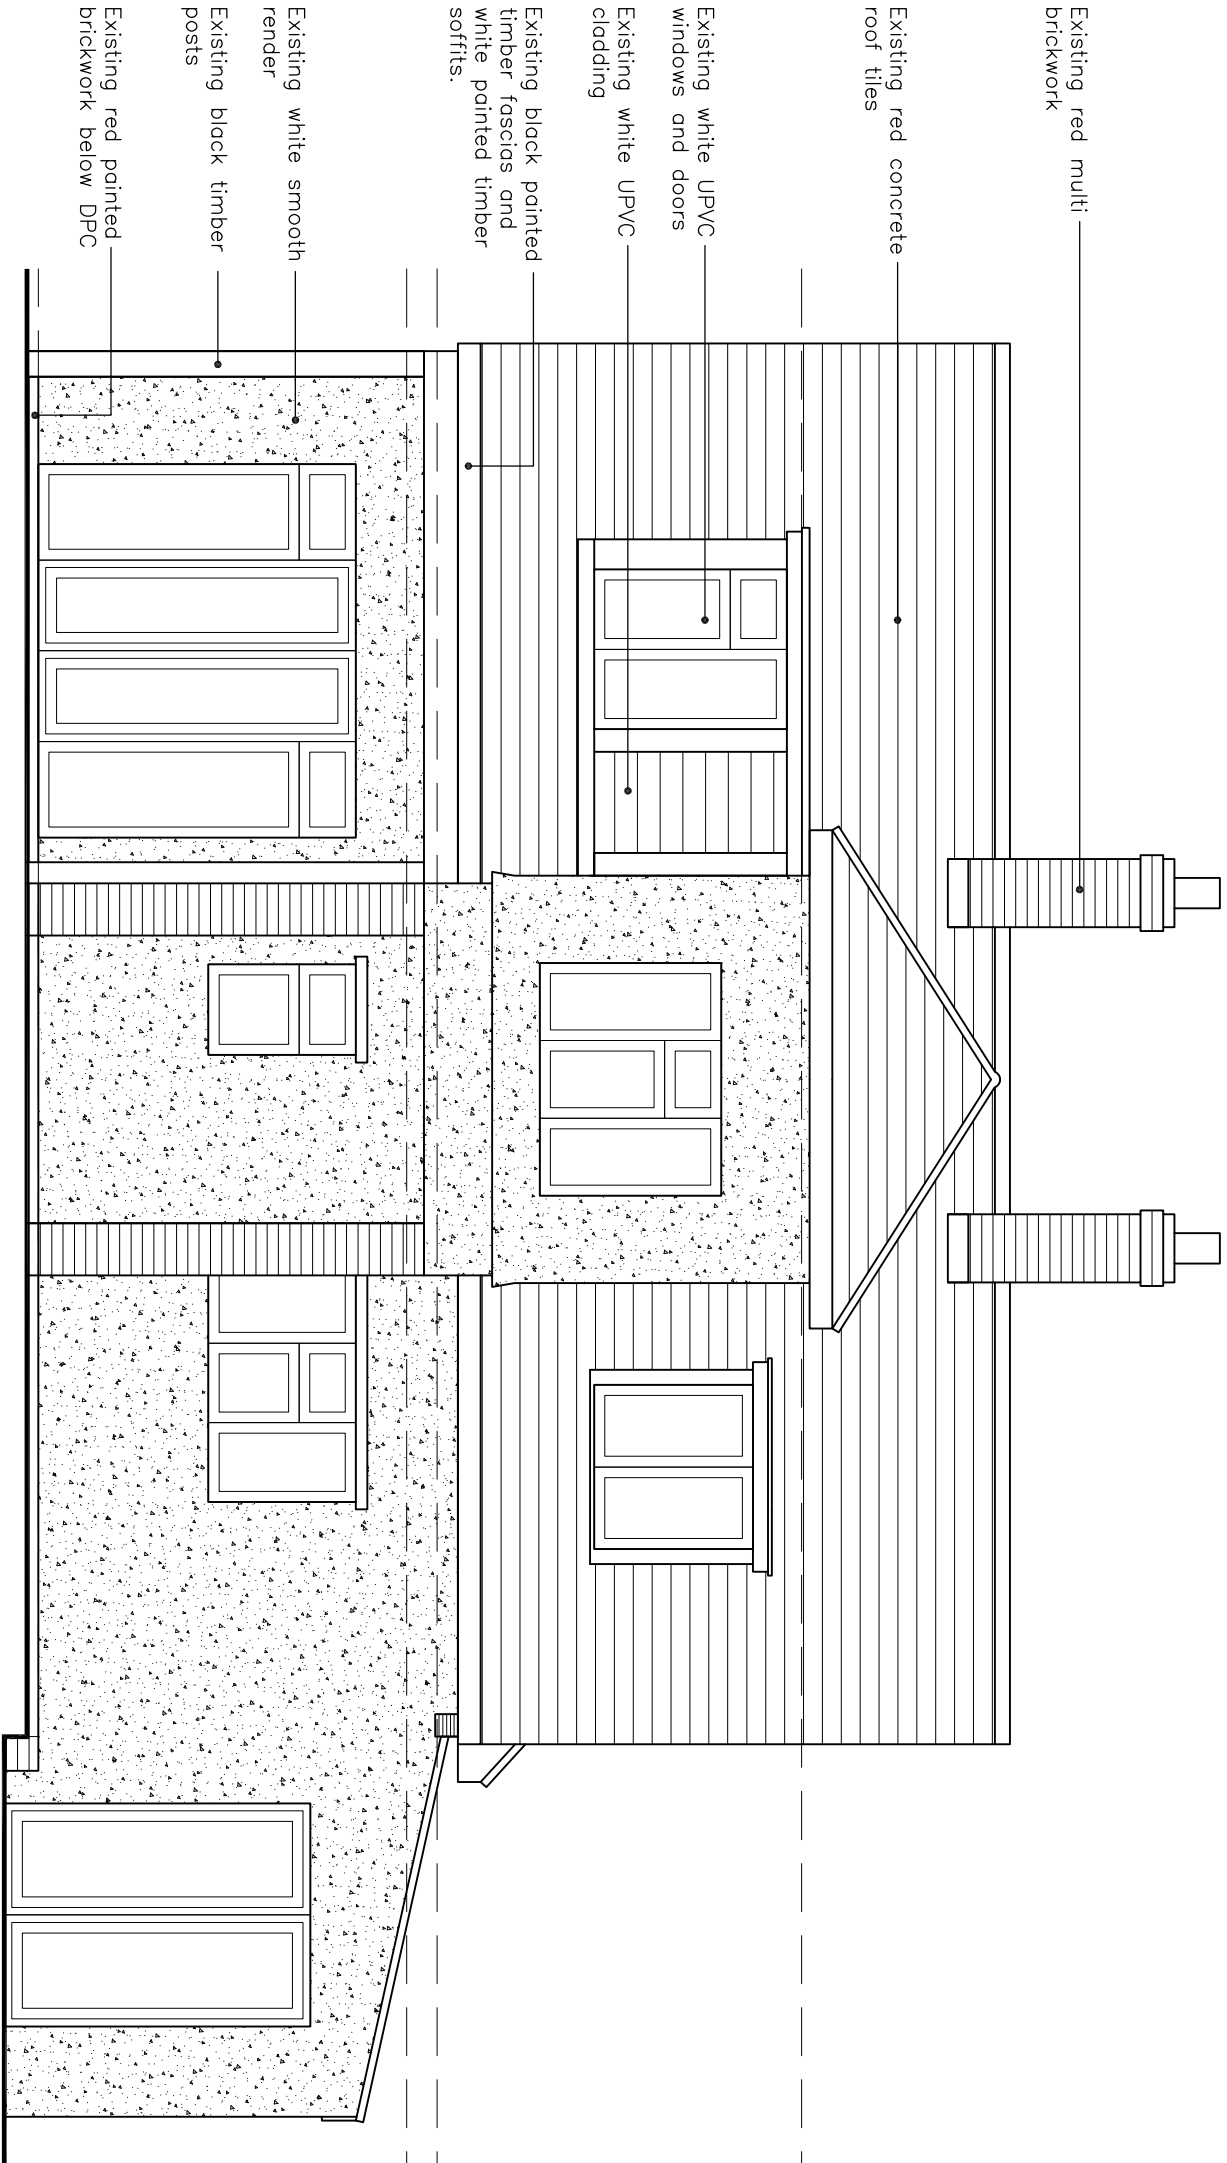

EXISTING REAR ELEVATION 1:50@A1