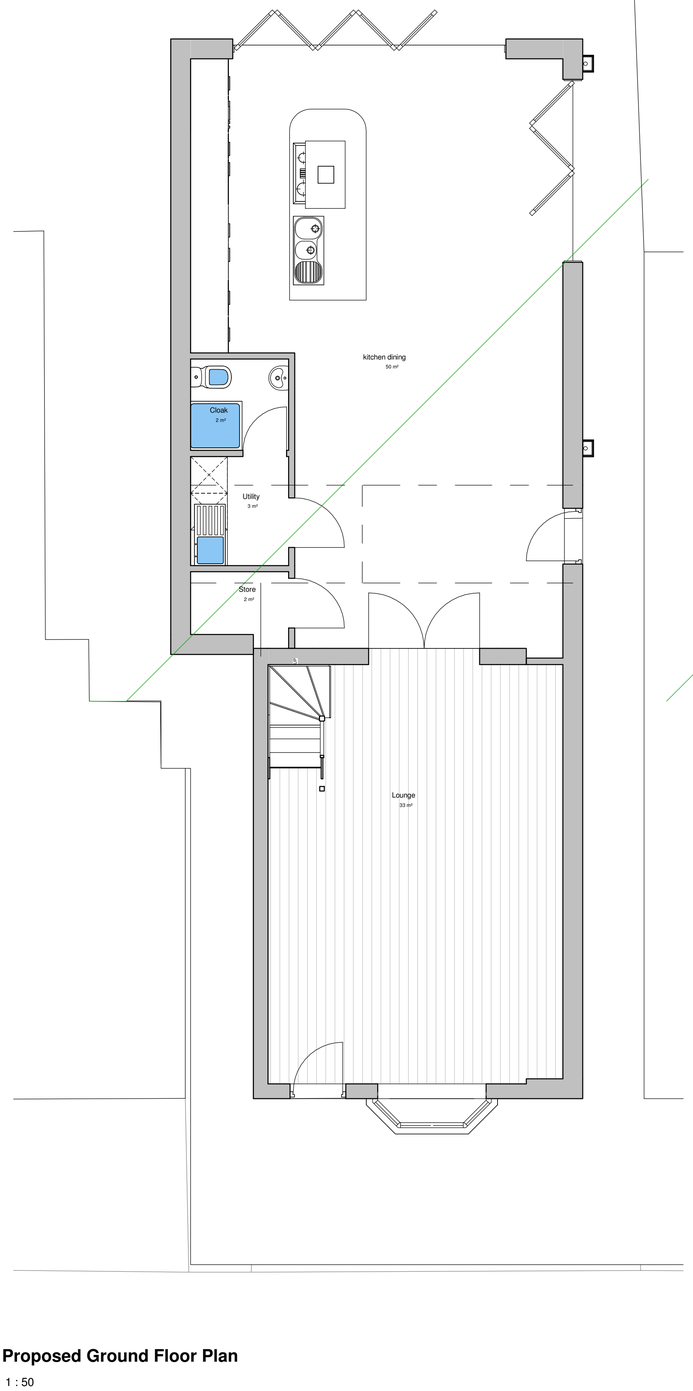

Proposed Ground Floor Plan

1 : 50

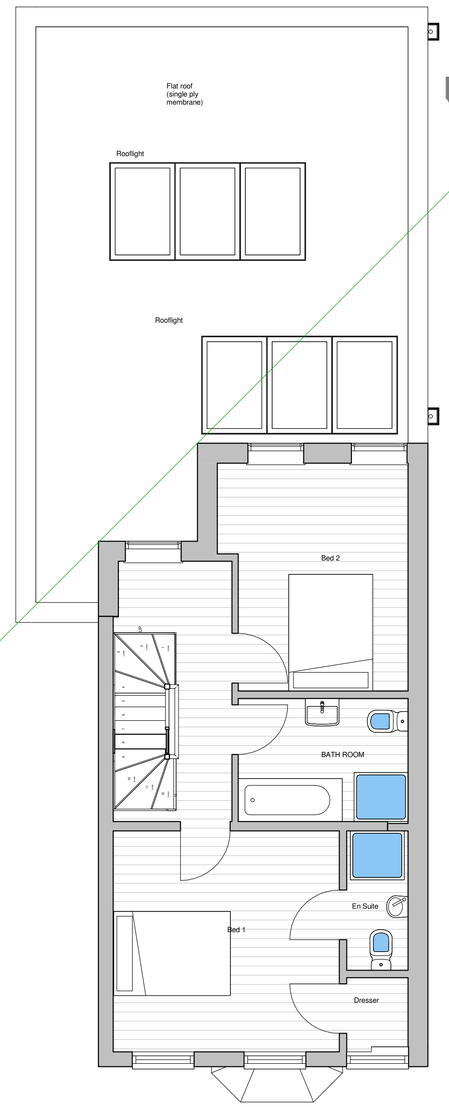

Proposed First Floor Plan

1 : 50

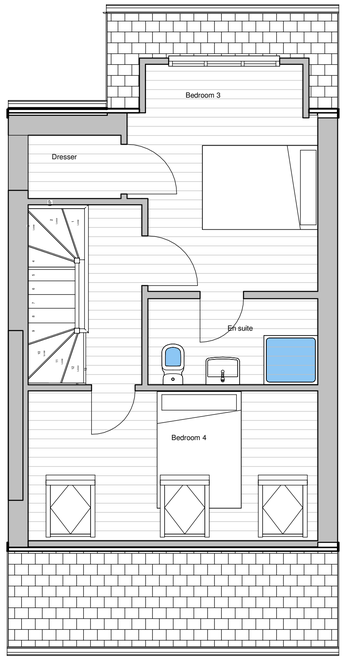

Proposed Loft Plan

1 : 50



Proposed visual

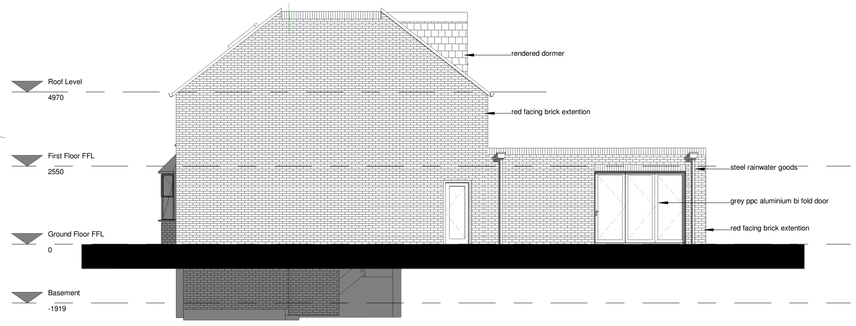

GA North Elevation

1 : 100

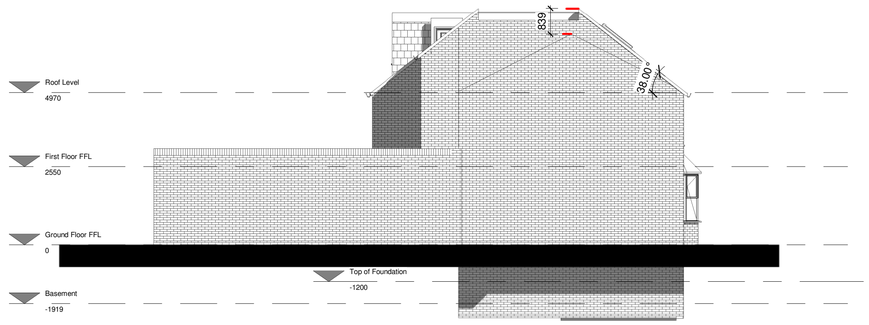

GA South Elevation

1 : 100

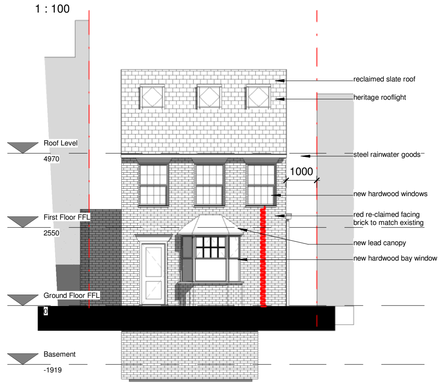

GA East (Front) Elevation

1 : 100

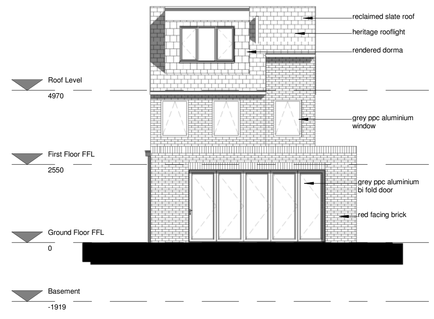

GA West (Rear) Elevation

1 : 100

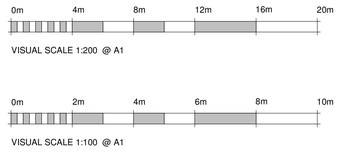

DO NOT SCALE FROM THIS DRAWING

This drawing is expressly for the purpose for use as part of the Building Regulations application and should not be used for construction

key plan

rev A

by MAN chkd NA

date 27/03/2018

amendments Gable moved to 1m from boundary, internal layout amended, dormer changed to tile finish

project **10 Radcliffe Road**

title Proposed Plans Elevations

date 21/01/18

drawn by MN checked by MN

drawing status Project Status

scale As indicated @ A1

drawing no 20 101A

client ref. Mr James French

MNArchitect
100 Benslow Lane
Hitchin
Herts
SG49RA
07789 734432
marknewstead73@gmail