


Rustling End Farm Cartshed
DWG:REF-CS-002-ELEV


ELEVATION A




ELEVATION B

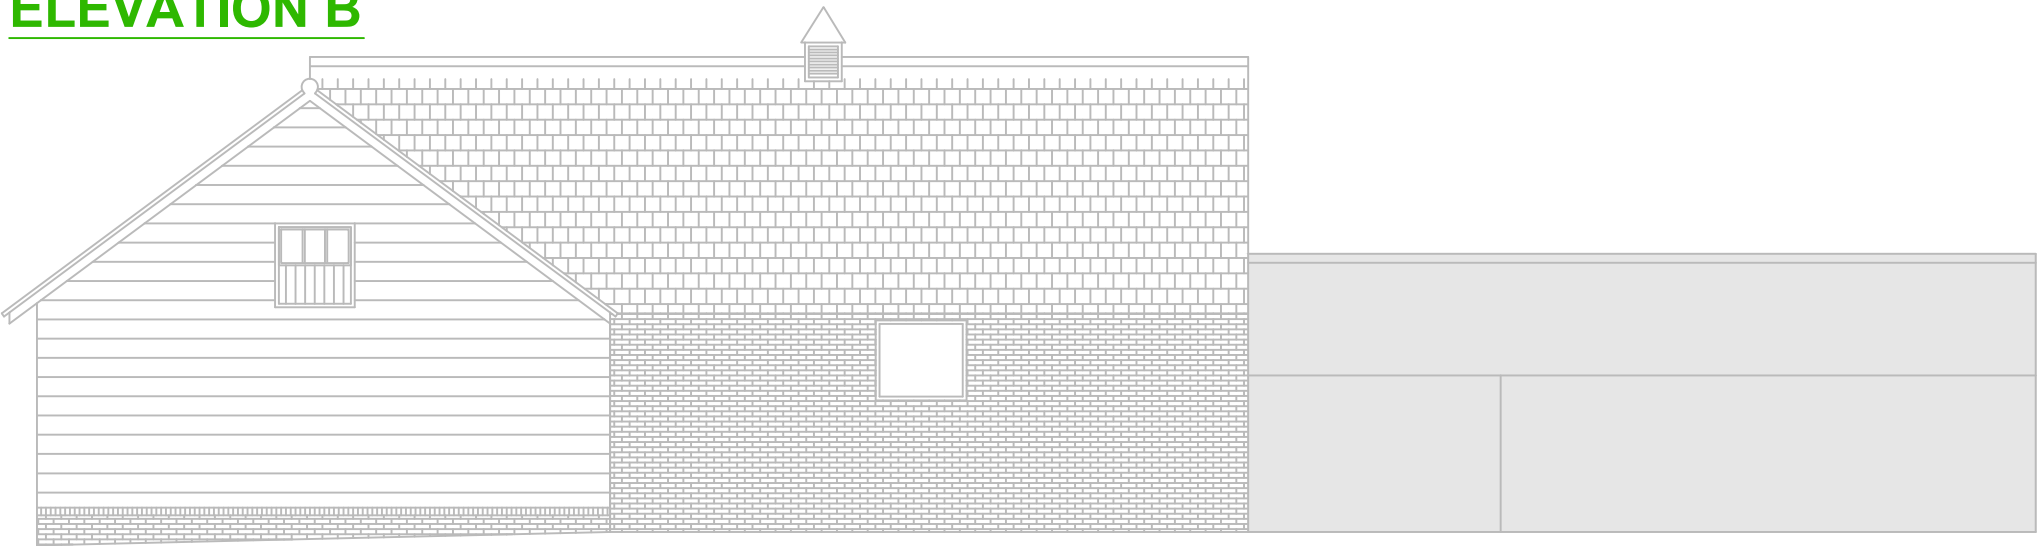

ELEVATION C

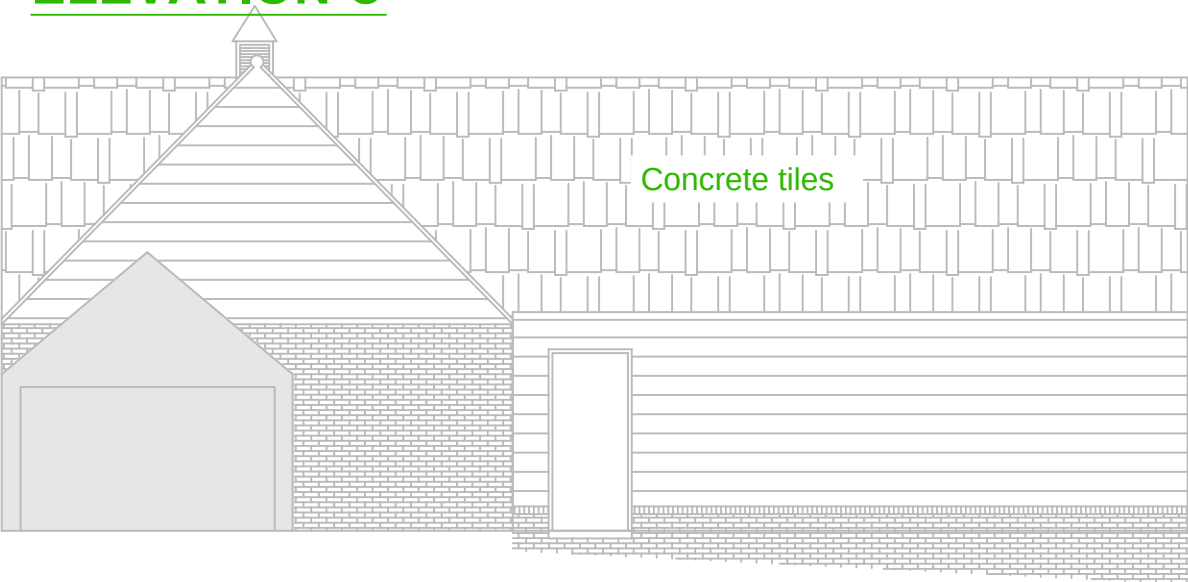

ELEVATION D

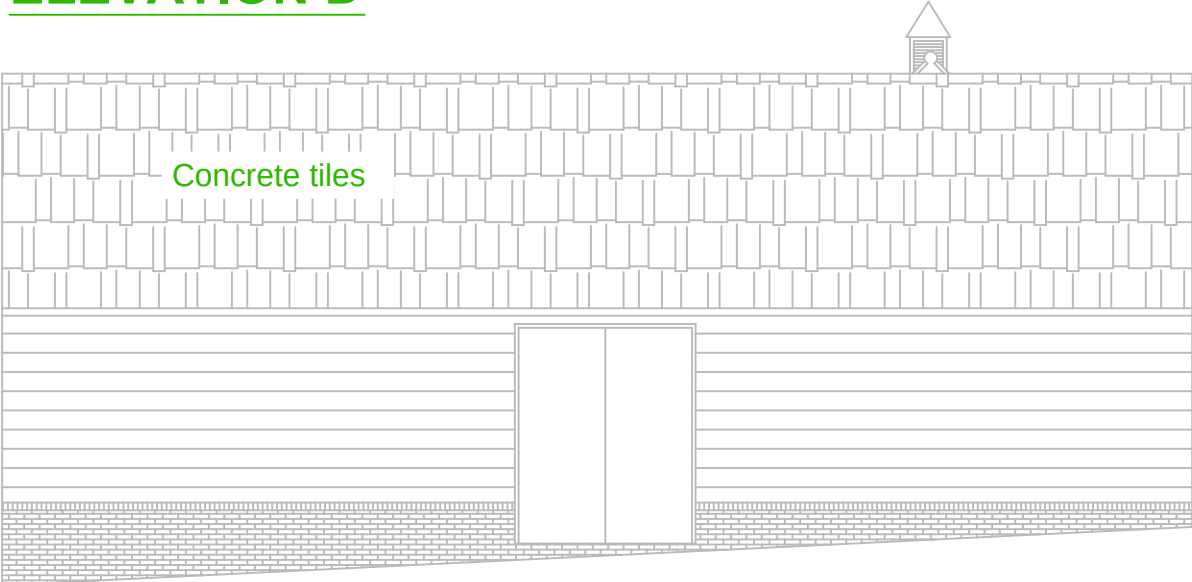

PROJECT: Cartshed
LOCATION: Rustling End, SG4 8TD
SCALE: 1:100 @A3
DATE: 02/05/2025
TITLE: EXISTING
DWG No.: REF-CS-002 ELEV

N.B. All dimensions in mm unless otherwise stated. All dimensions must be checked and verified on site before commencing any work or producing shop drawings. DO NOT SCALE FROM THIS DRAWING