





Proposed Ground Floor Plan 1:50

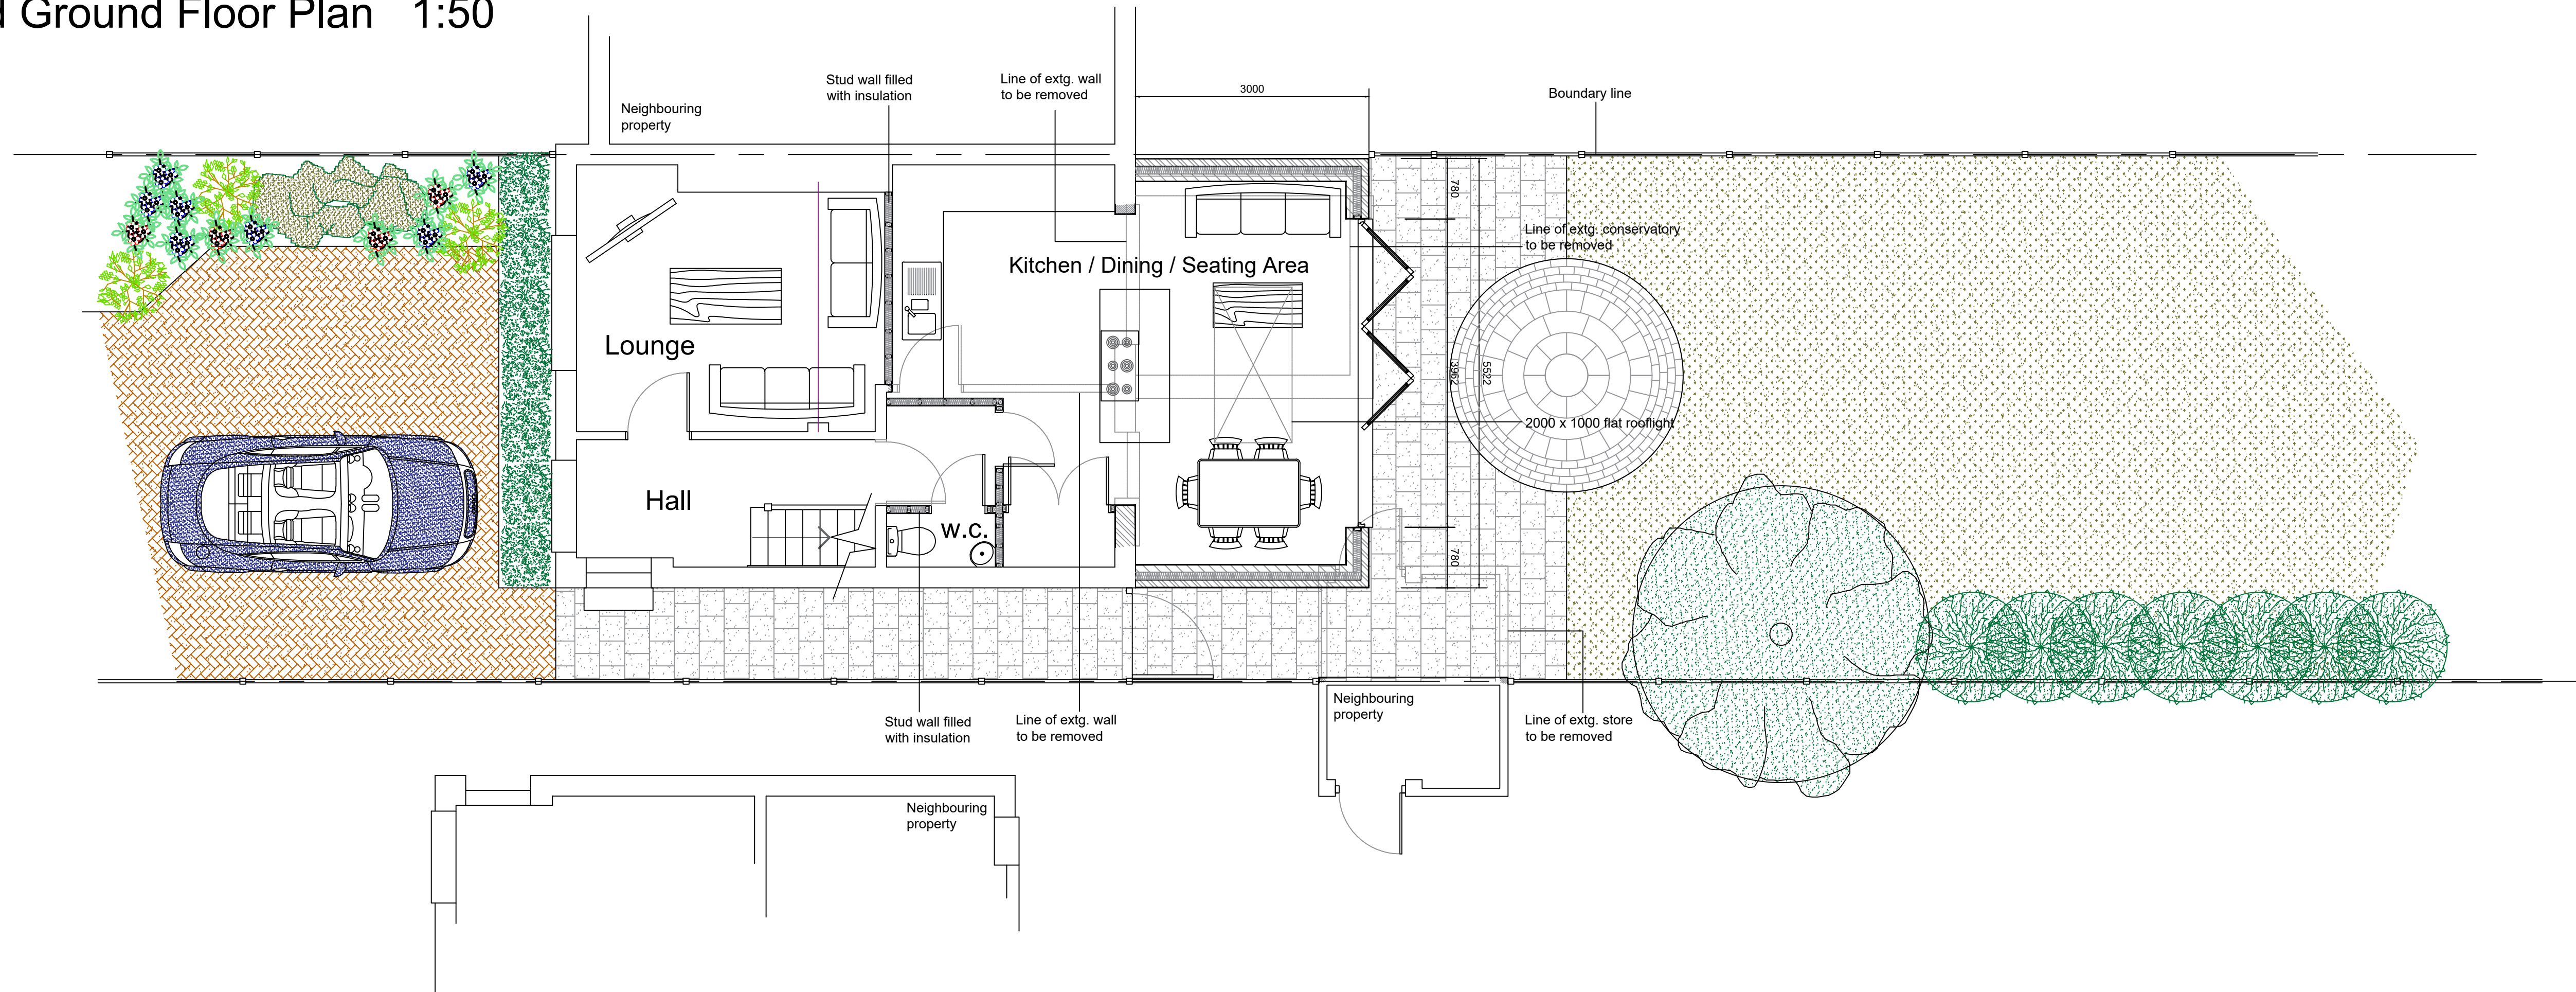

Proposed Elevations 1:100

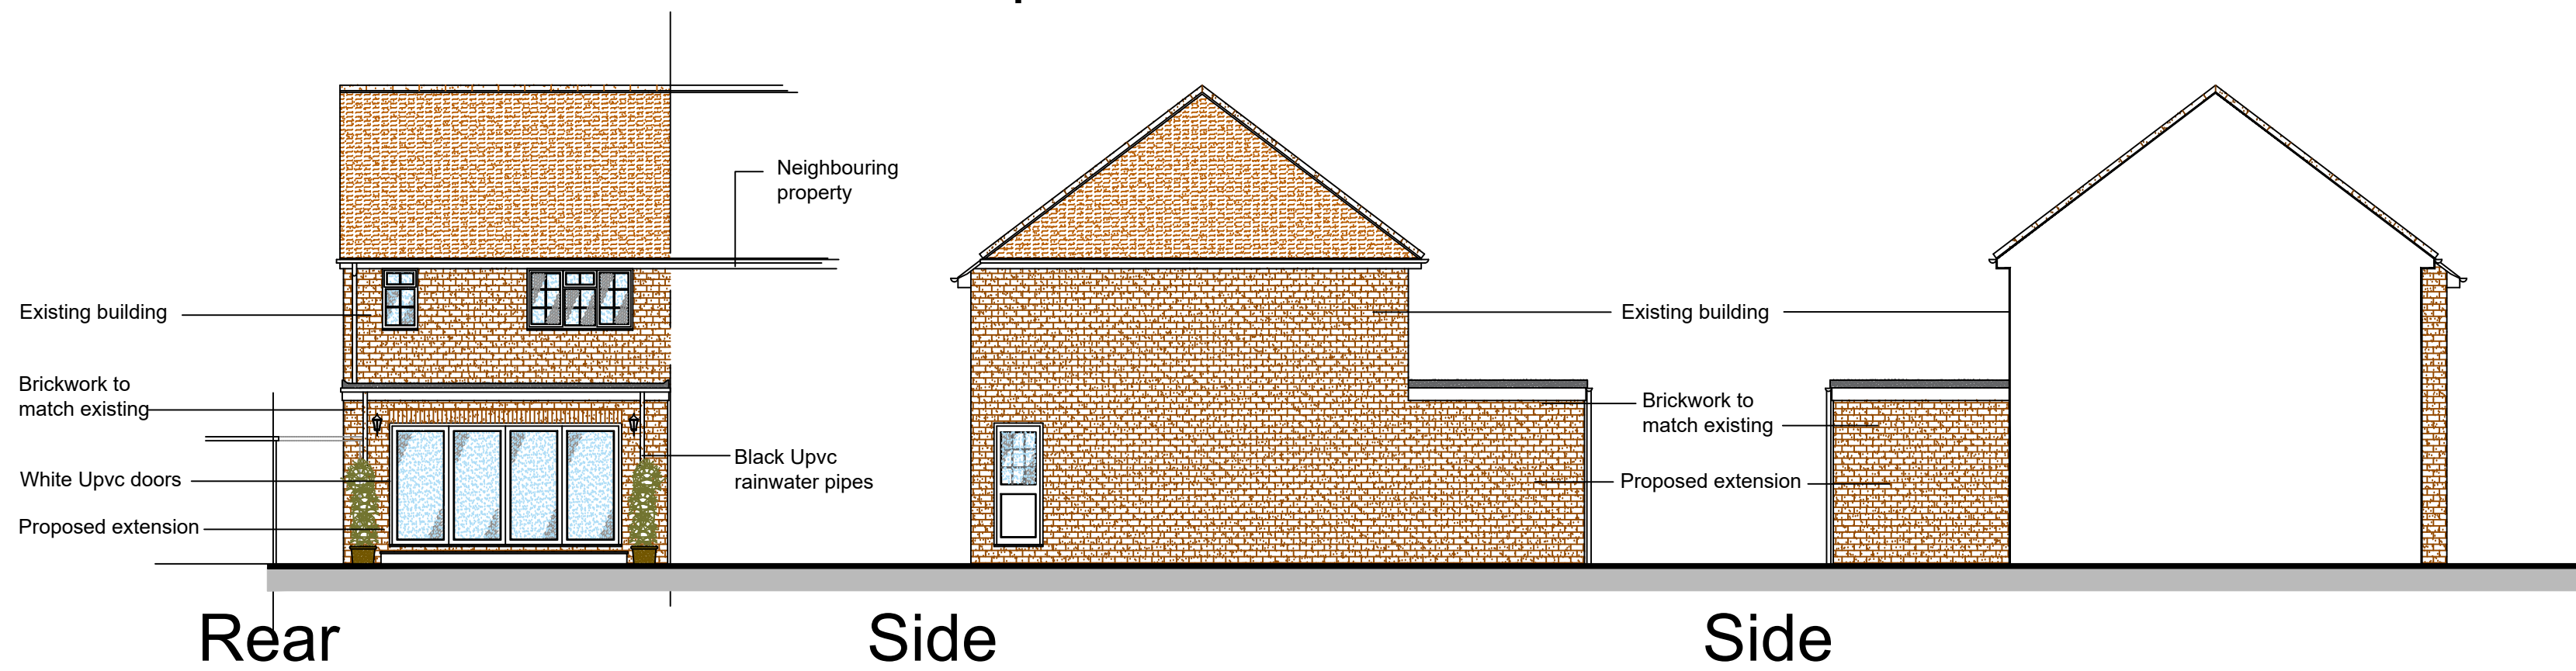

Existing Elevations 1:100

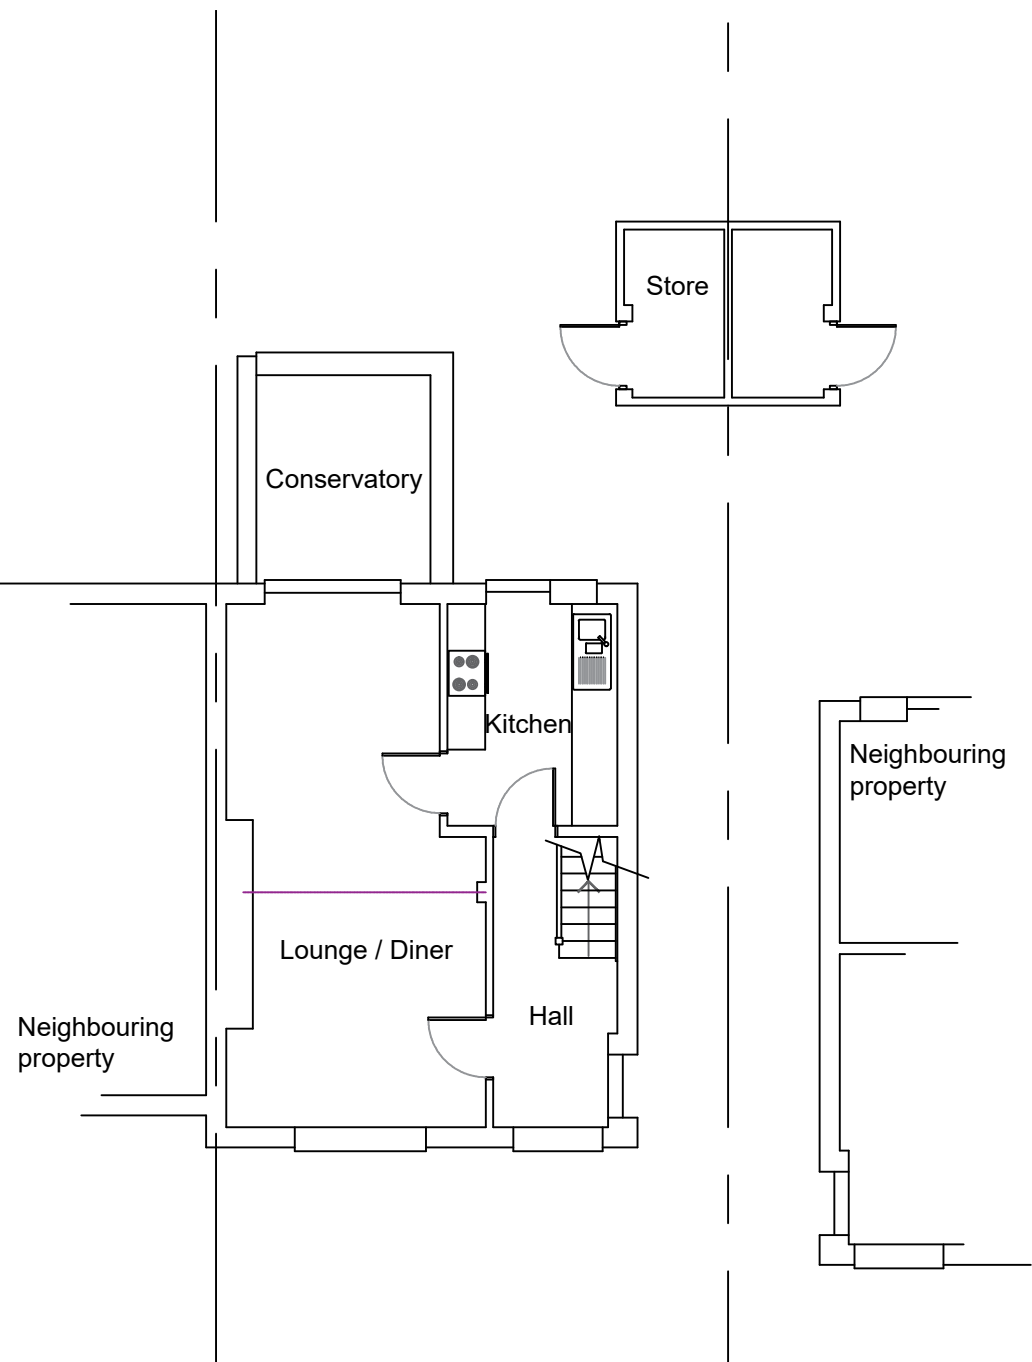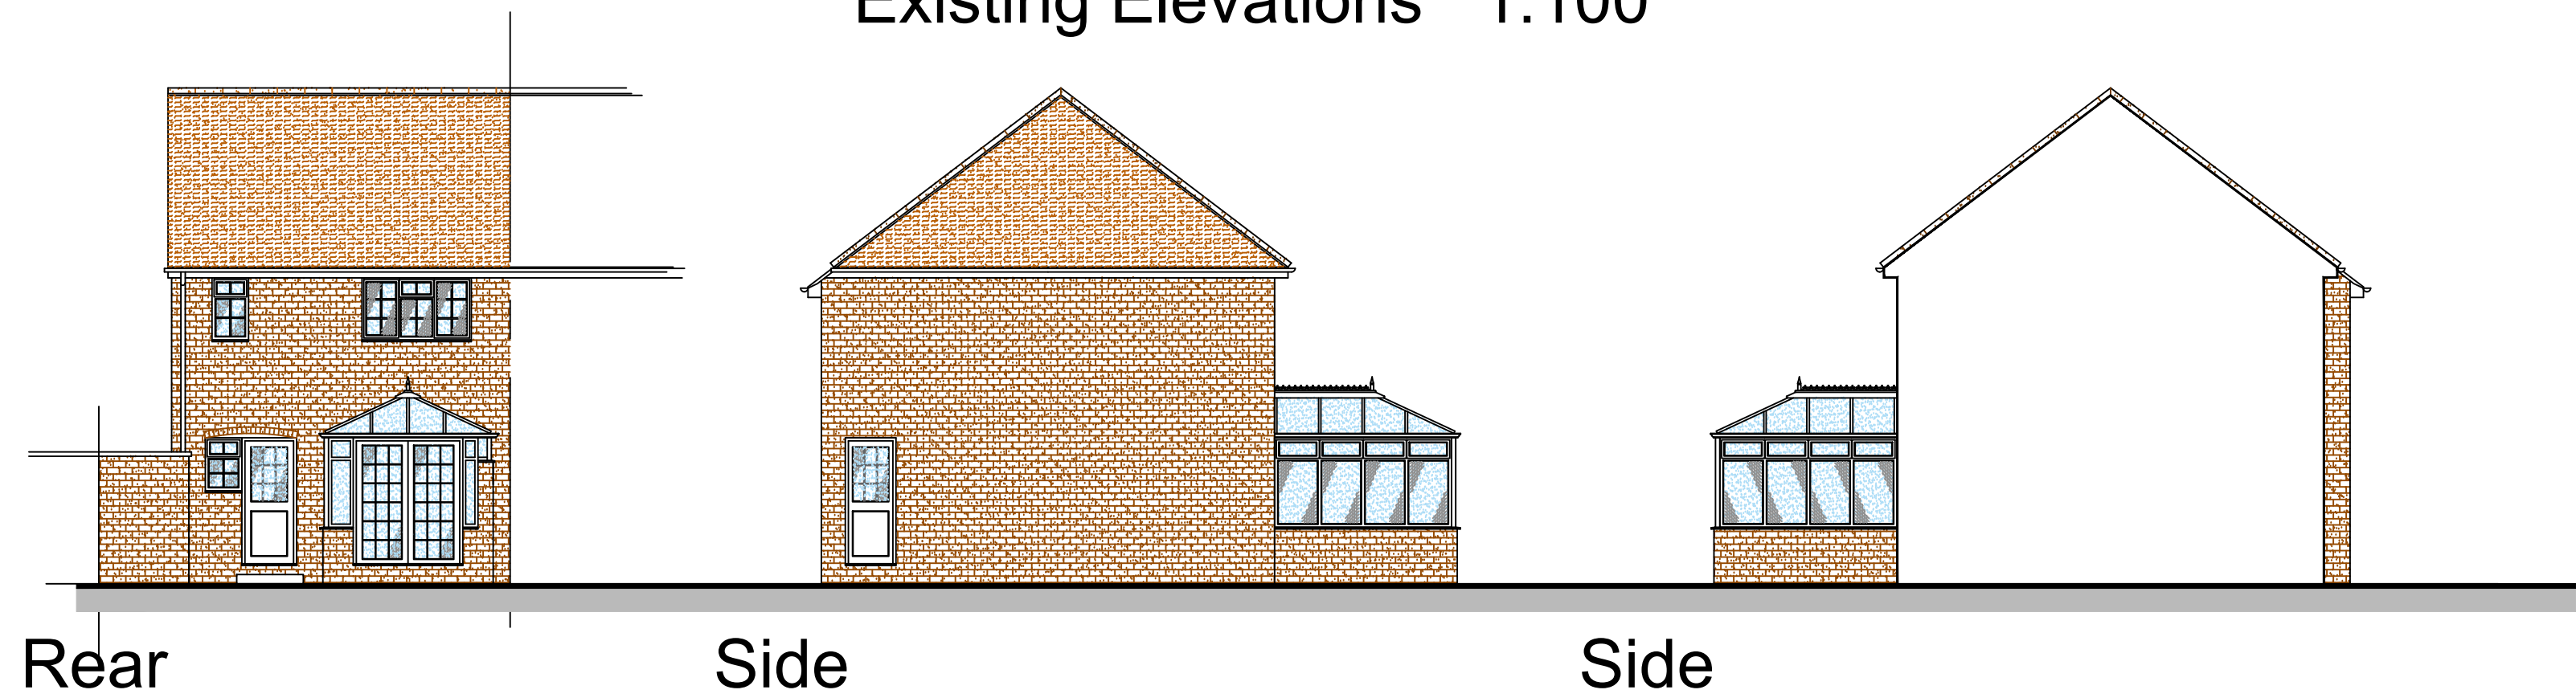

Existing Ground Floor Plan 1:100

B Further LGCHF Revisions

A LGCHF Revisions

Architech Limited

Architectural and Building Consultants
Tel. 01462 634293 / 07768 123899

Project

15 Hallmead, Letchworth Garden City, Hertfordshire

Title

Proposed Single Storey Rear Extension

Date

Nov. 2024

Scale

1:20 1:50 1:100

Status

Planning

2024 / 40 / 01

B

A1

© THIS DRAWING IS COPYRIGHT