
0 1 2 3 4 5
scale

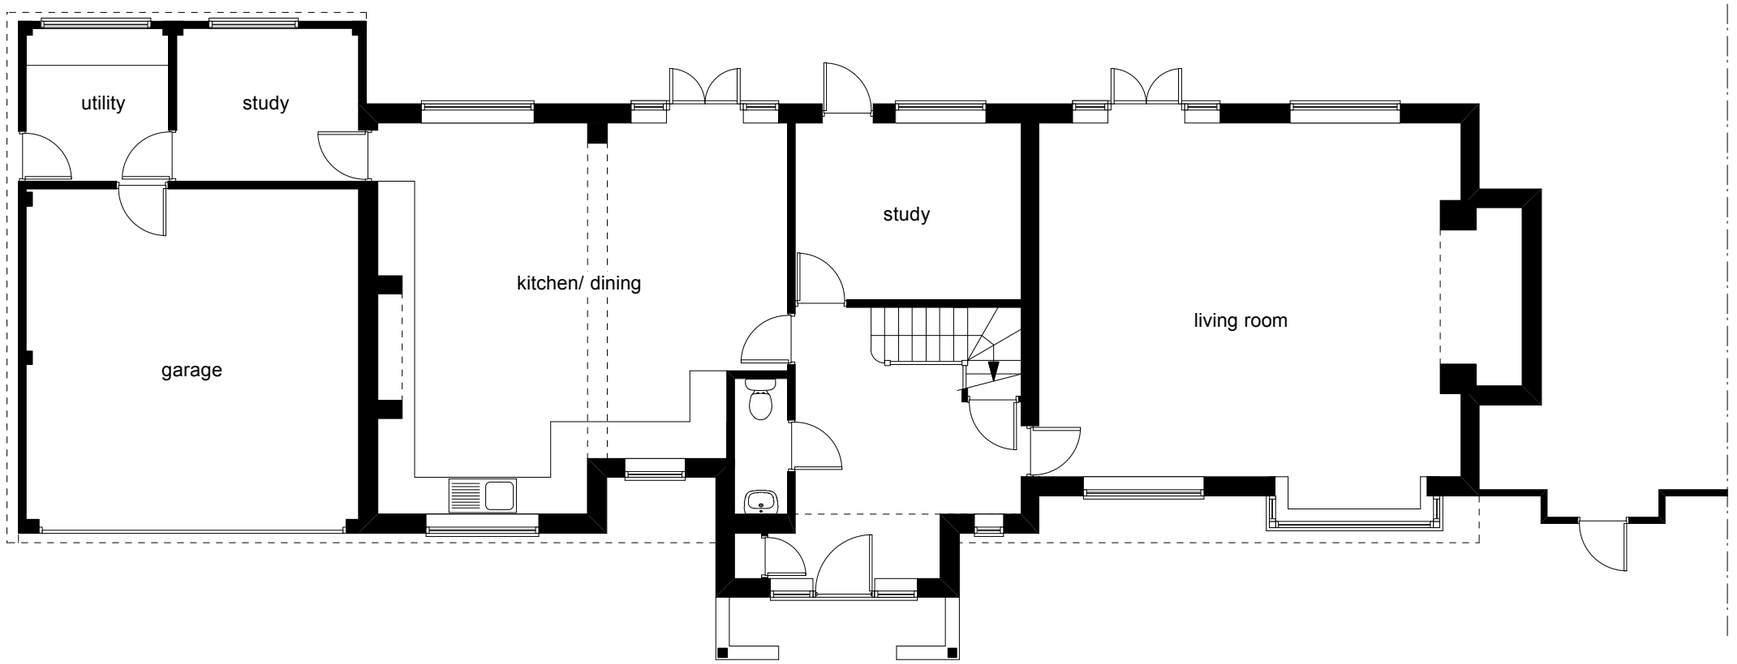

ground floor plan

© duncan james design - extension & alterations to 21, blackmoreway, blackmore end, herts for ms. l. lusardi