

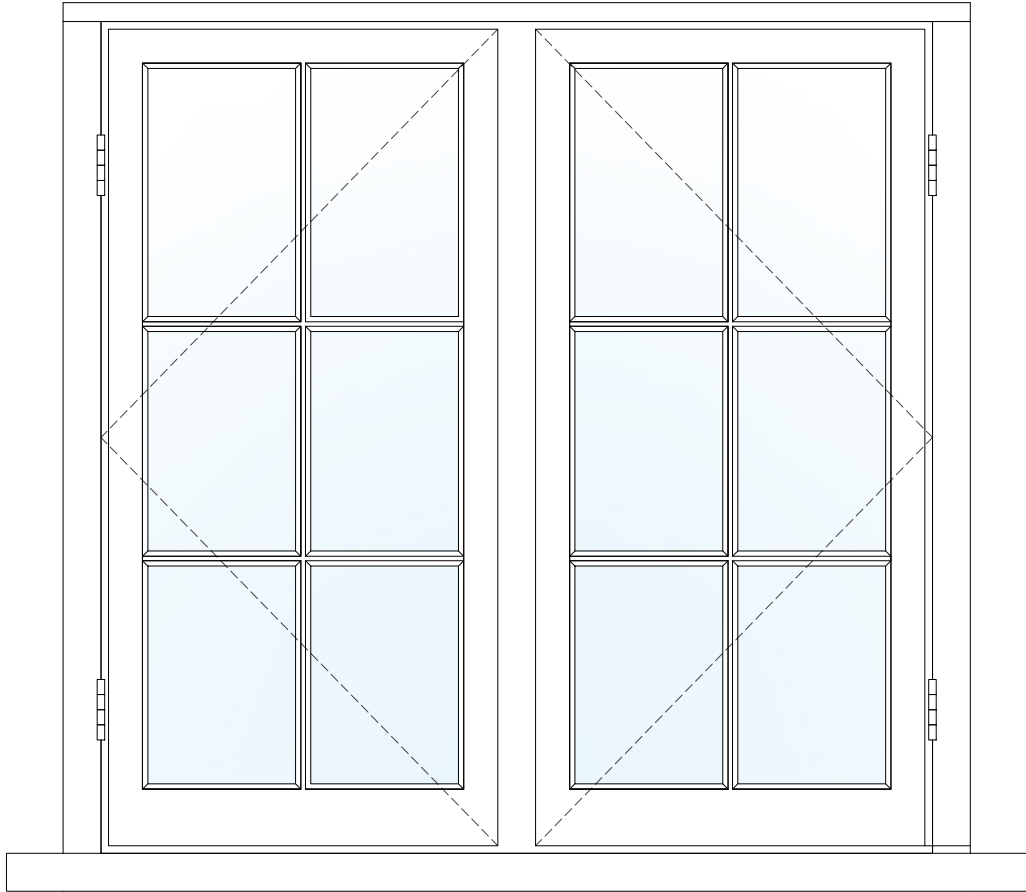


WINDOW B - Proposed External View (1:10)

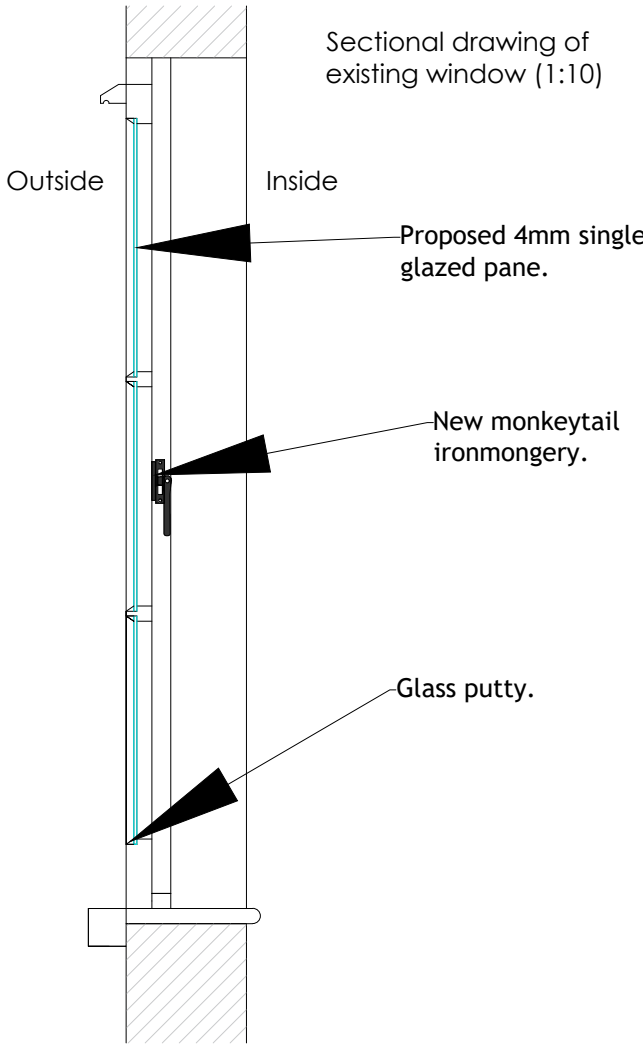


WINDOW B - Proposed Internal View (1:10)

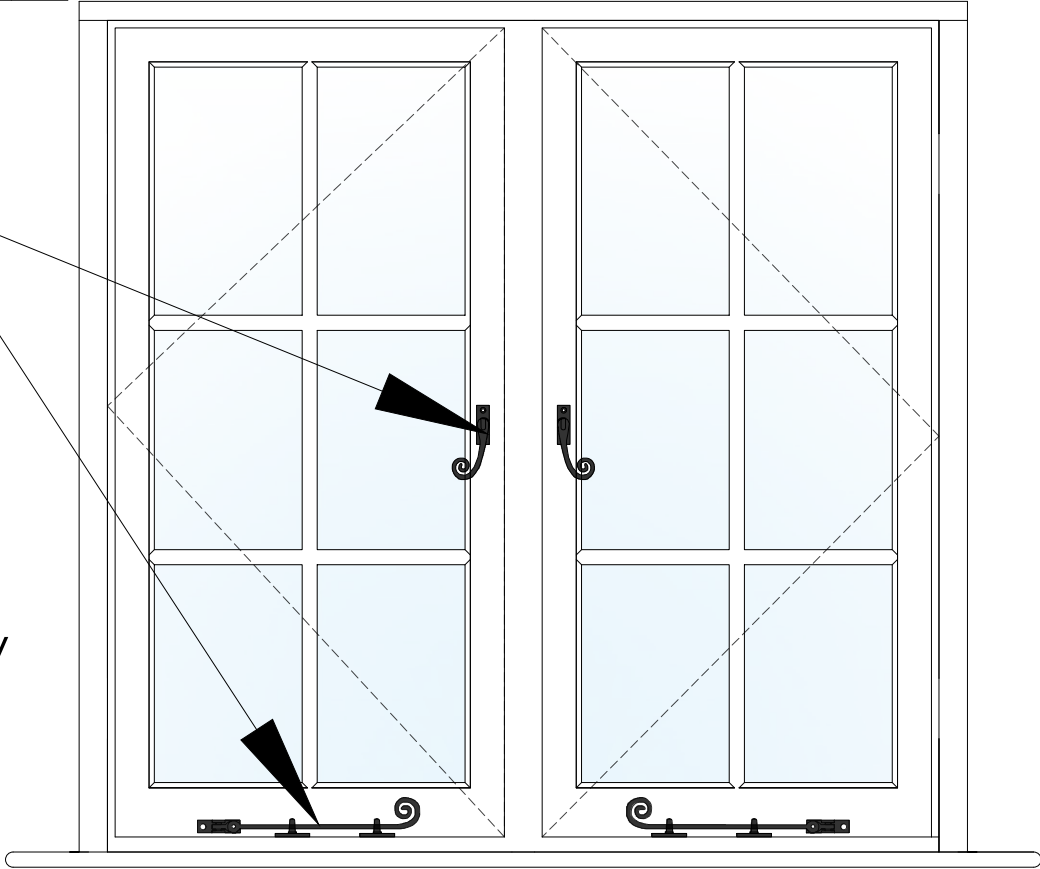

All measurements are to be checked on-site for validation and authenticity with layouts indicative only

No amendments or copies are to be produced without prior consent from Rapleys LLP. Do not scale from drawing

Ref	Date	Revision
-	-	-

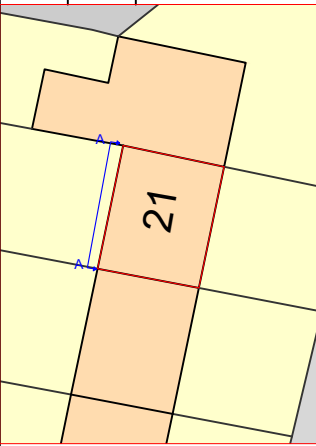

Client
Letchworth Garden City
Heritage Foundation

Job Title
21 Lytton Avenue
Letchworth Garden City
SG6 3HT

Drawing Title
Proposed Window B and
Sectional Drawings

Scale 1:50 Size A3 Date Aug 2024 Drawn RB

RAPLEYS

RAPLEYS LLP
66 St James Street,
London SW1A 1NE
Tel: 0370 777 6292
www.rapleys.com

DRAWING NO:
24-02034 - PR-003