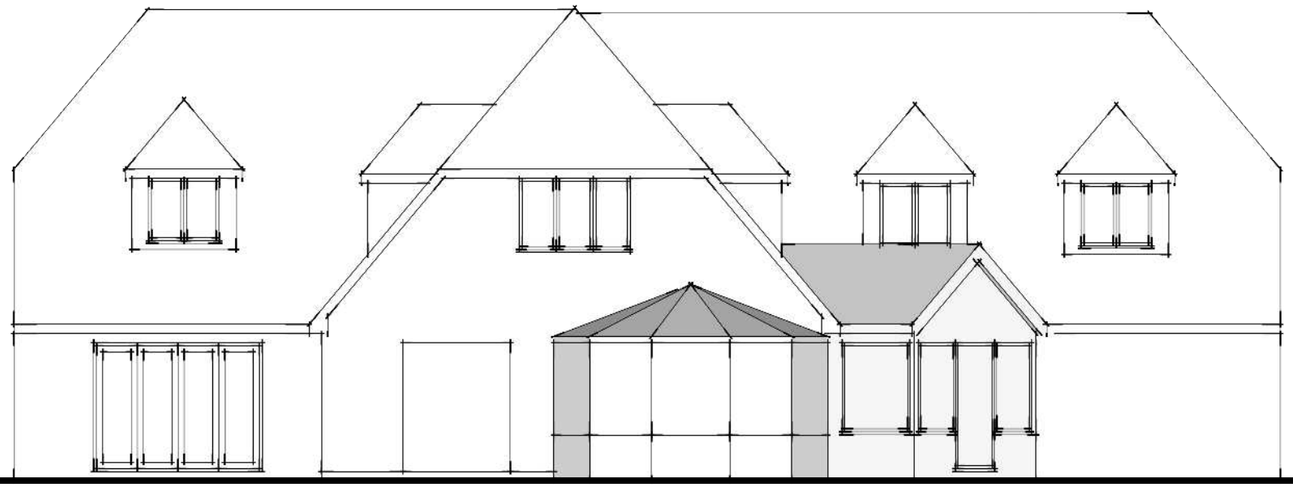



SCALE BAR

EXISTING REAR ELEVATION

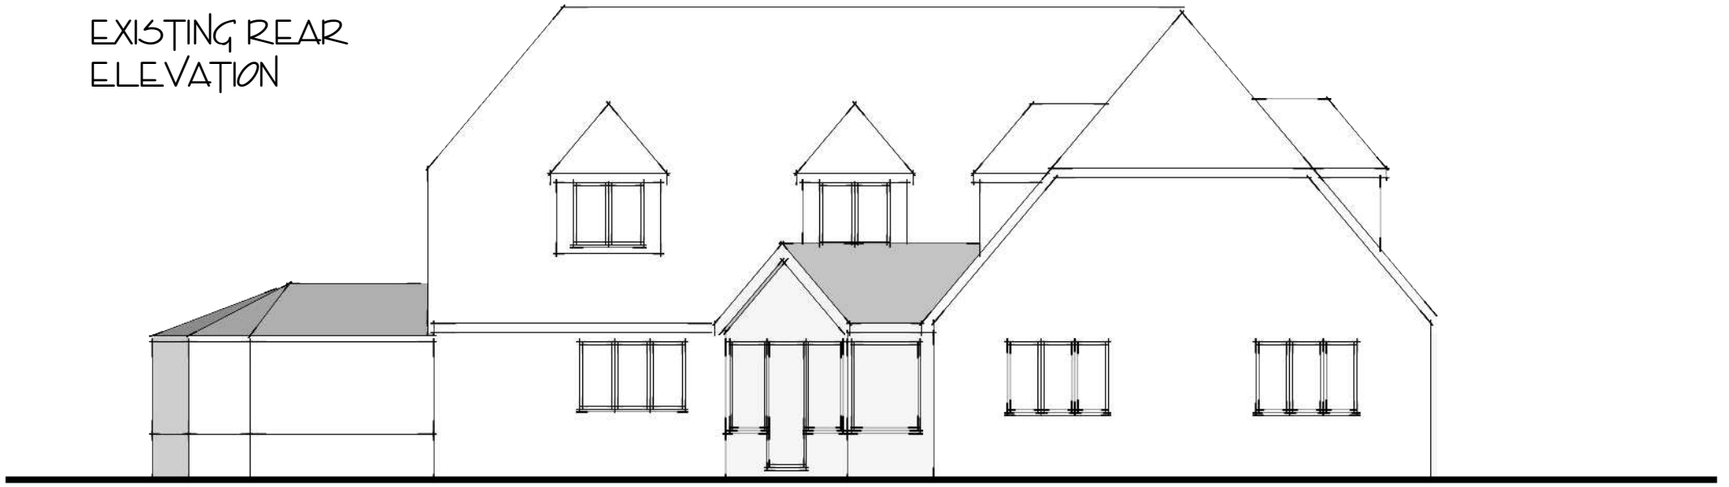

EXISTING SIDE ELEVATION

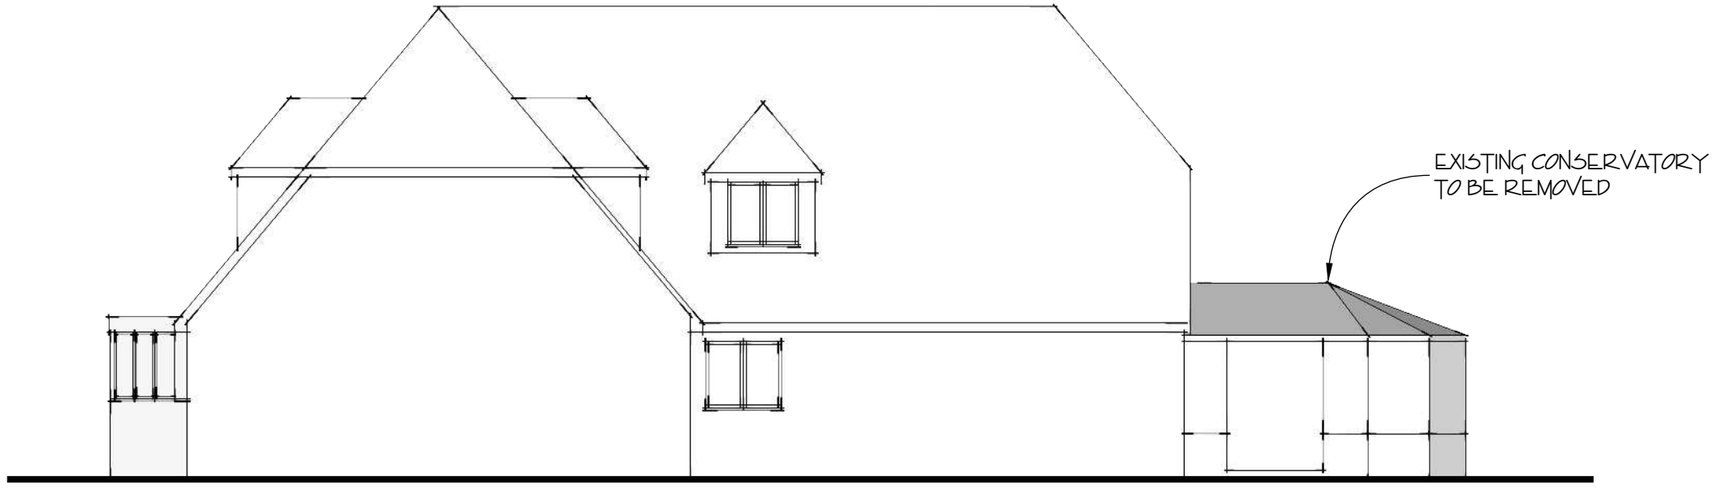

EXISTING SIDE ELEVATION

ATK DESIGNS
16 SCHOOL
LANE
OFFLEY
NR HITCHIN
HERTS
SG5 3AZ
TEL 07595293528
E-MAIL atkdesigns2@gmail.com

client
MR & MRS ROWLINSON
POLARS FARM
POTTERSHEATH ROAD
WELWYN

project
GARDEN ROOM TO
REPLACE EXISTING
CONSERVATORY

EXISTING ELEVATIONS

drawing no ATK/18/ARLR/TP1
date FEB 2018
scale 1:100
A3