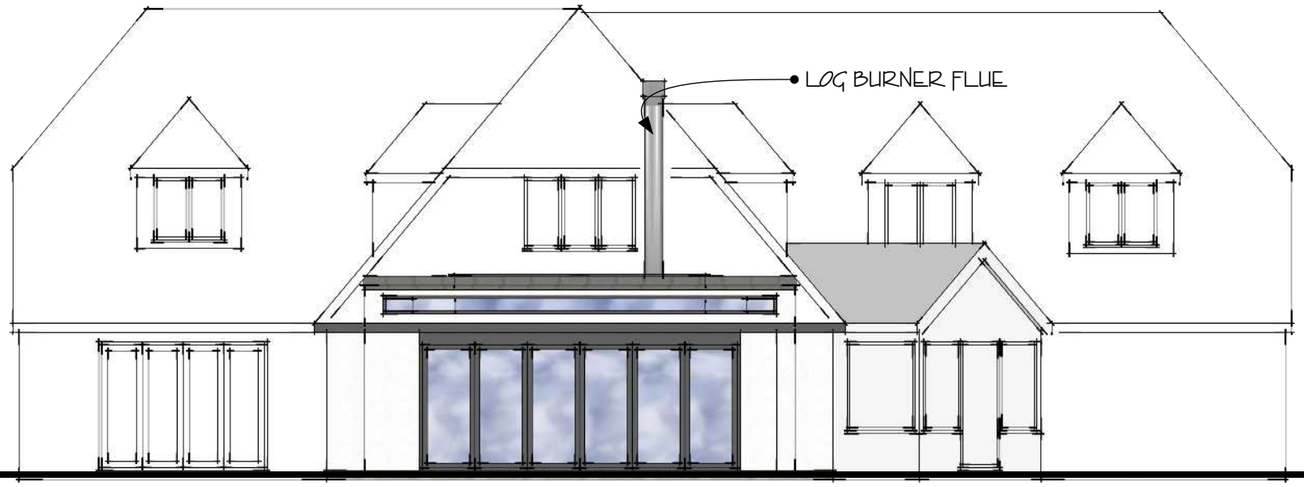



SCALE BAR

GLAZED AREAS WITHIN
800MM OF FLOOR LEVEL
TO BE LAMINATED OR TOUGHENED
GLASS - WITHIN 1500MM
FROMM FFL IN DOORS

REAR ELEVATION

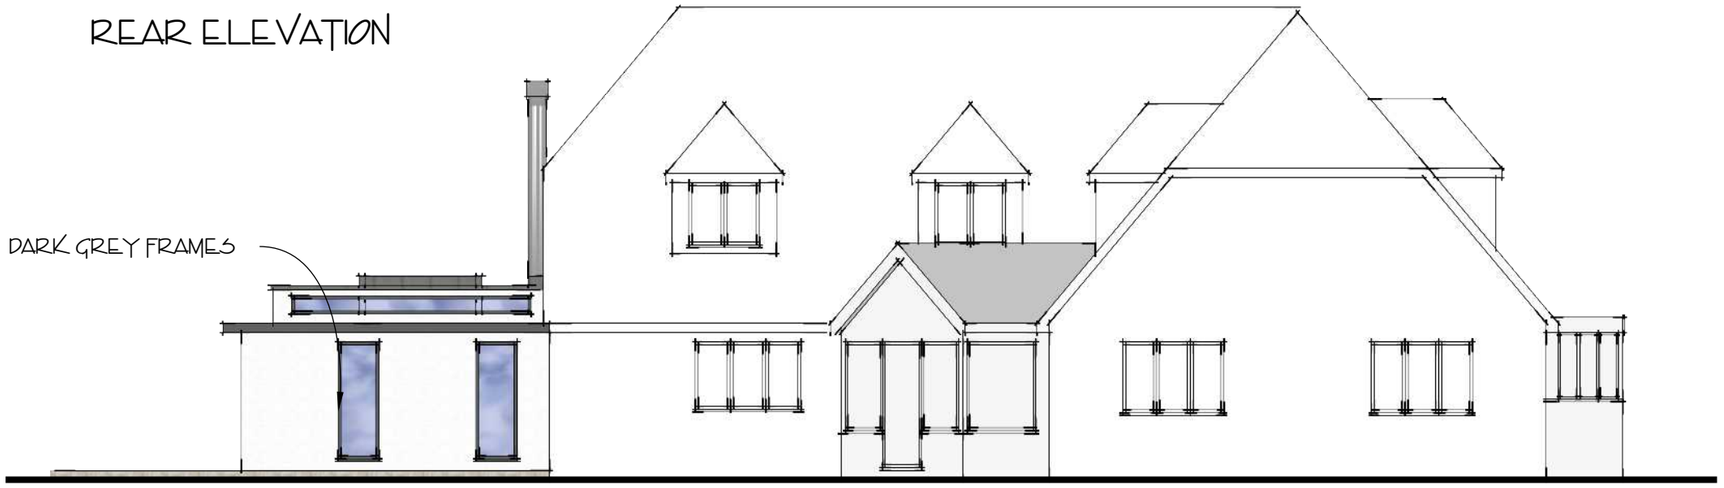

SIDE ELEVATION

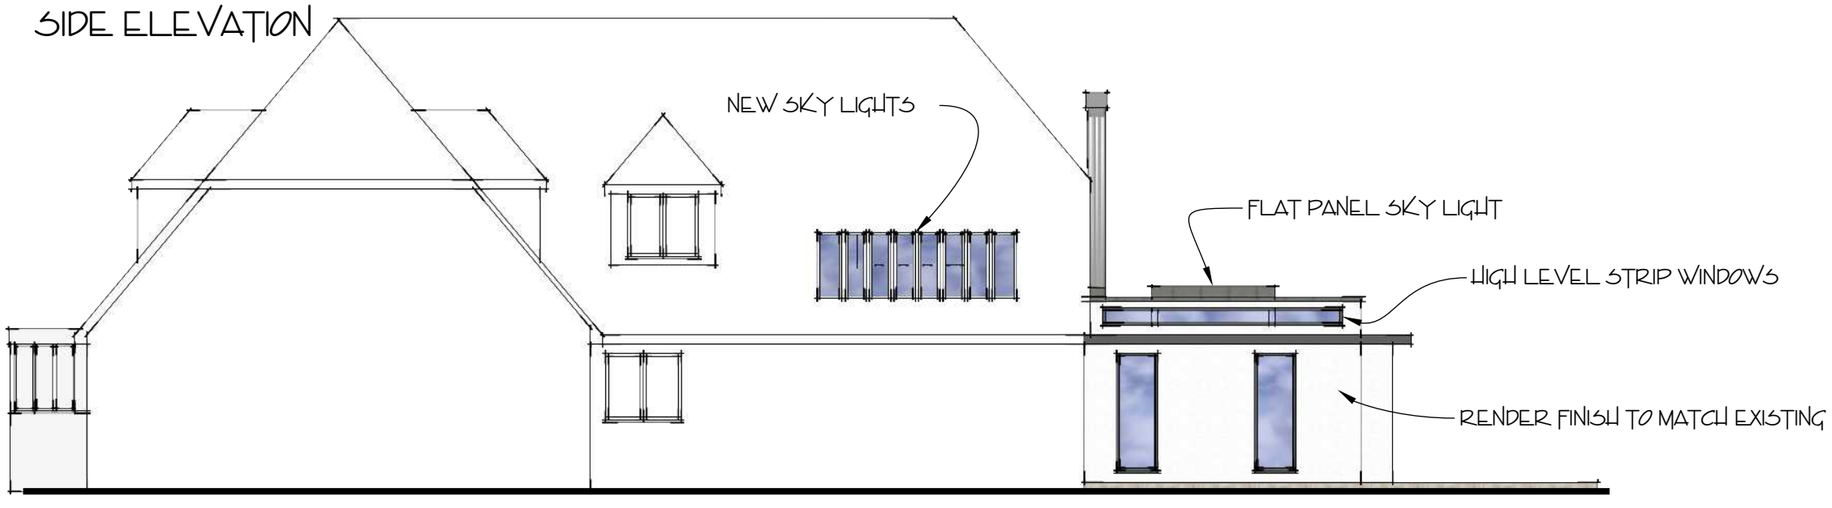

SIDE ELEVATION

ATK DESIGNS
16 SCHOOL
LANE
OFFLEY
NR HITCHIN
HERTS
SG5 3AZ
TEL 07595293528
E-MAIL atkdesigns2@gmail.com

client
MR & MRS ROWLINSON
POLARS FARM
POTTERSHEATH ROAD
WELWYN

project
GARDEN ROOM TO
REPLACE EXISTING
CONSERVATORY

PROPOSED ELEVATIONS

drawing no ATK/18/ARLR/TP2
date FEB 2018
scale 1:100
A3