


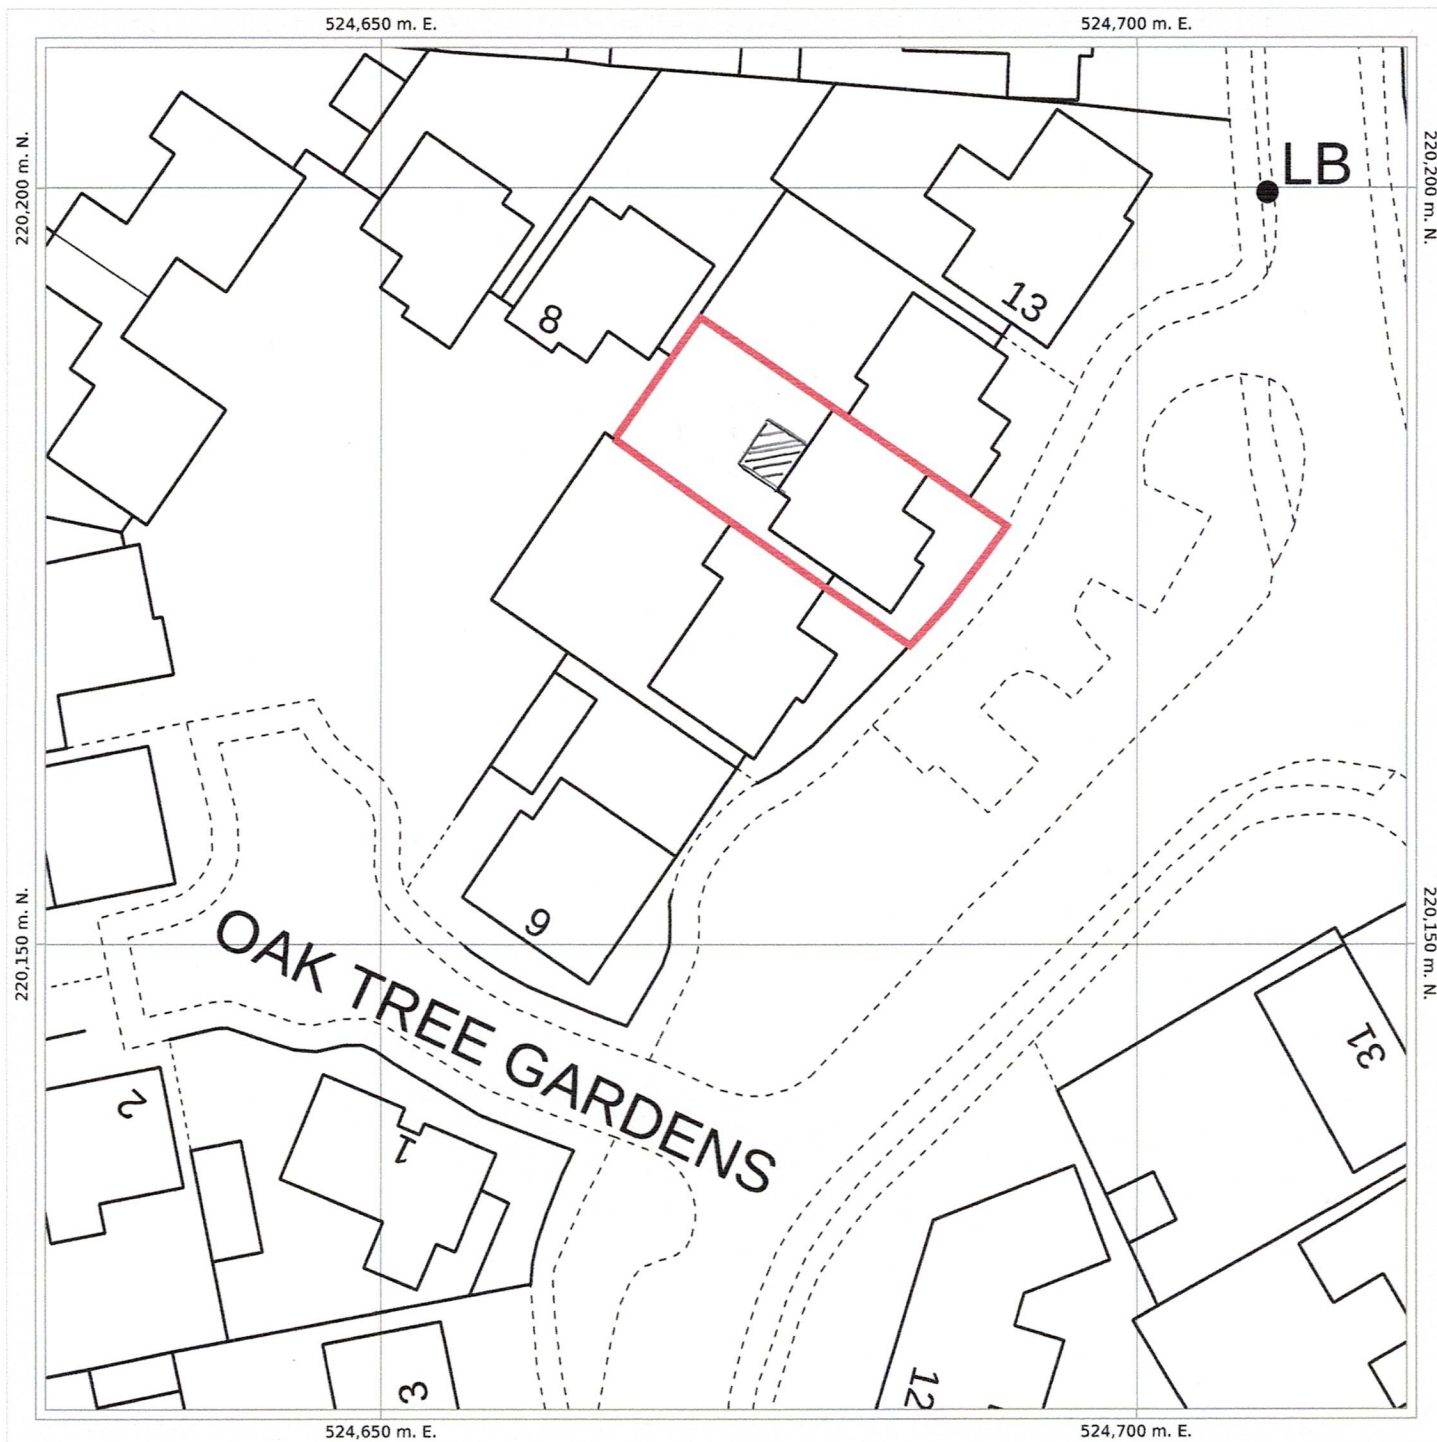

Date of Production: August 16th, 2024

© Crown copyright and database rights 2024 Ordnance Survey OS100035409.

The representation of a road, track or path is no evidence of a right of way.
The representation of features and lines is no evidence of a property boundary.

Order Licence Reference: SP69839



0 m 5 10 15 20 25 30 m

Ground Scale: 1:500
Bottom Left: 524628 220119 Top Right: 524718 220209
Center: 524673 220164
Area: 90m x 90m

11, OAK TREE GARDENS,
KNEBWORTH, SG3 6EQ