
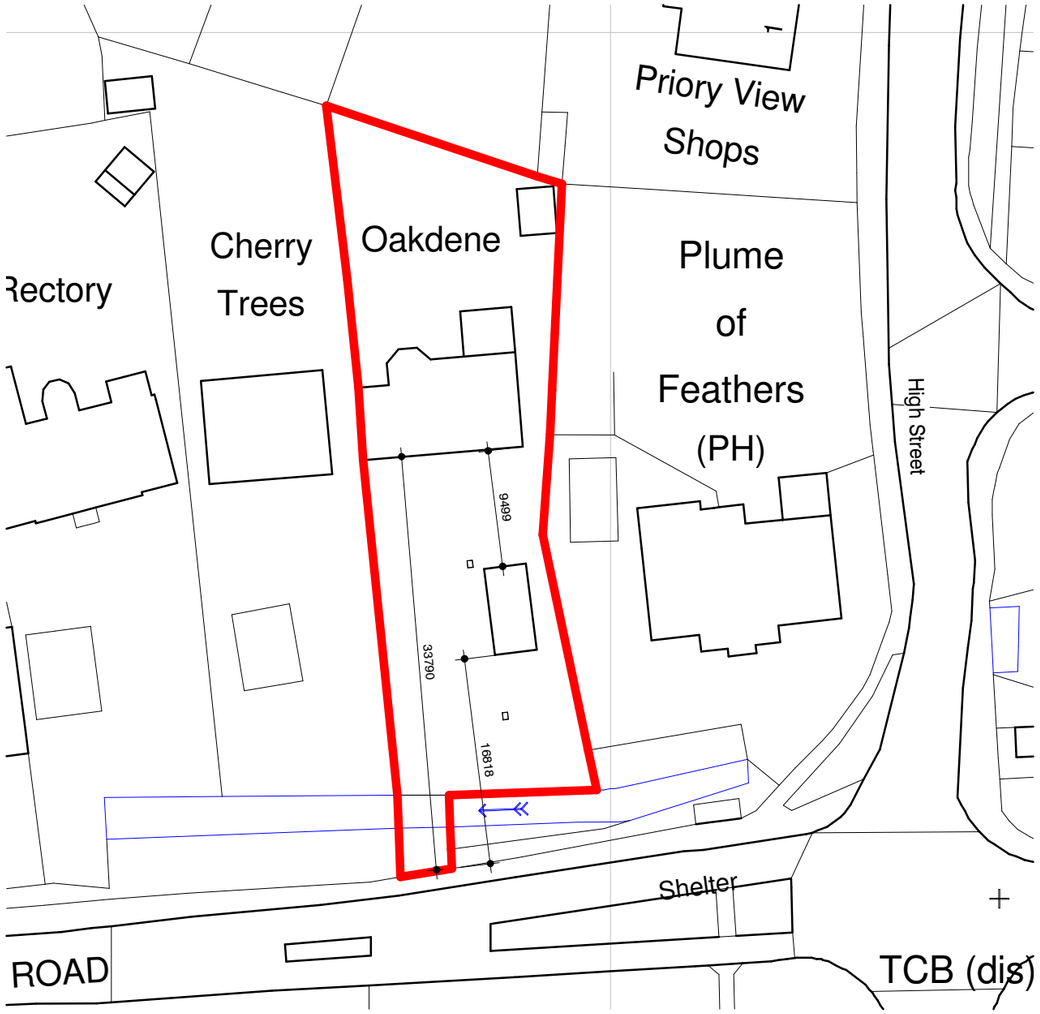


2 Block Plan - Existing
1 : 500 @A3

0 5 10 15 20m

UKmapcentre.com

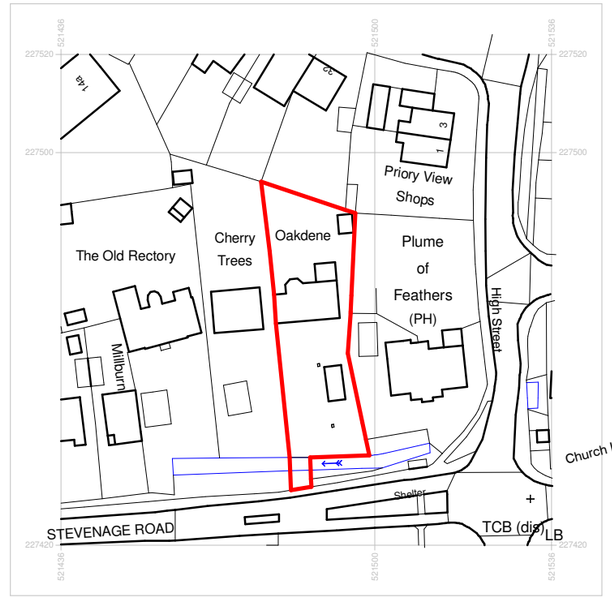

Serial number: 311824

© Crown copyright and database right 2025
Ordnance Survey licence AC0000848283
Reproduction in whole or in part is prohibited
without the prior permission of Ordnance Survey.

0 5 10 15 20 25
metres

NORTH

1 Location Plan
1 : 1250 @A3

0 25 50m

Client: Mark Ellis	Title: Location Plan	Project number: ME-2512	Drawing number: PL001
Address: Oakdene, Little Wymondley, SG4 7HY	Status: PLANNING	Scale: As indicated@A3	Drawn by: Author
Sheet Size - A3		Revision: -	Date: 12/05/24

Revisions:

Rev	Description	Date
-	INITIAL DRAFT	11.06.25

The copyright of this drawing is vested with the author and must not be copied or reproduced without consent. Figured dimensions only to be taken from this drawing. All contractors must visit the site and be responsible for checking all setting out dimensions and notifying the author of any discrepancies prior to any manufacture or construction work. Note this drawing will only be to scale at stated sheet size.

PicklePlanning

1 Sale Drive-
Baldock-SG7 6NS
07843238113
pickleplanning@gmail.com
www.pickleplanning.co.uk