METRIC SCALE BAR

0 1 2 3 4 5 10m

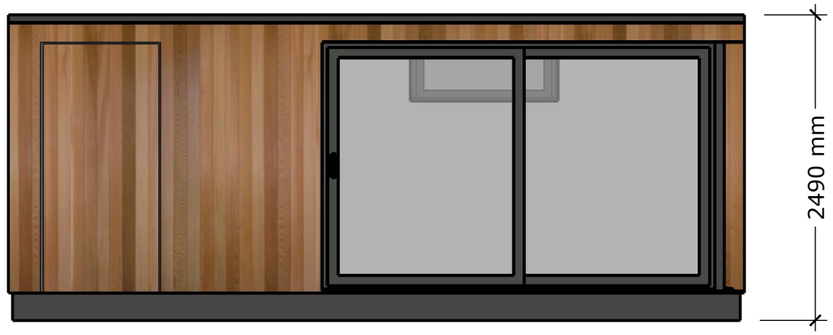

PROPOSED FRONT ELEVATION

scale: 1:50

A
01

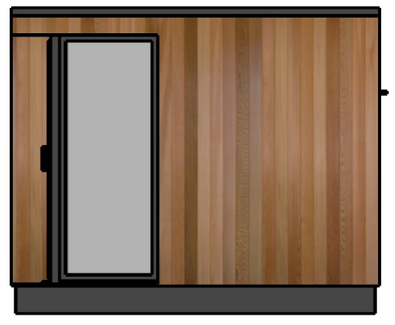

PROPOSED RIGHT ELEVATION

scale: 1:50

B
01

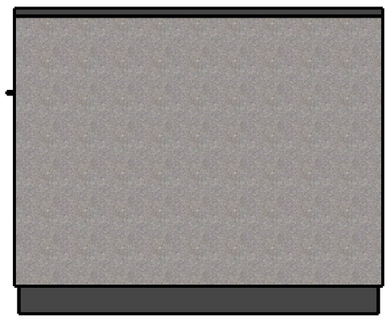

PROPOSED LEFT ELEVATION

scale: 1:50

C
01

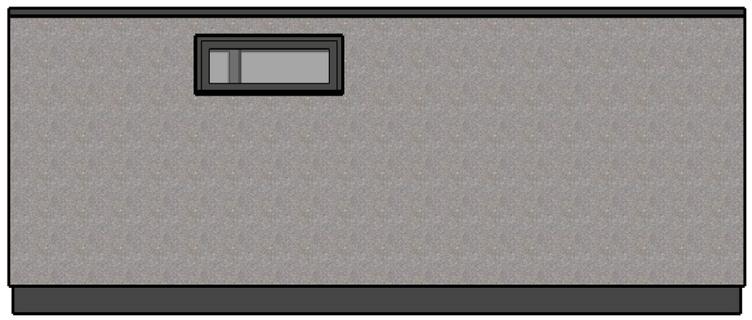

PROPOSED REAR ELEVATION

scale: 1:50

D
01

Green Studios

Admin Office: Unit 9 Barton Ind Est, Faldo Road, Barton-le-Clay MK45 4RP. Head Office: 14-18 Moor Park Ind. Centre, Tolpits Lane, Watford WD18 9EZ. www.green-modular.com

NOTES

Cladding: Horizontal 45mm open boarded Siberian Larch to front and right elevations and a Cement Particle Board to the rear and left elevations;
Joinery: Windows and doors powder-coated aluminium finished in RAL 7016 (Anthracite Grey)

SITE

14 Church View, Portmill Lane, Hitchin SG5 1EU

Client:		
TRACEY GRAINGER		
Drawing title:		
Elevations		
Job No.	Date:	Rev:
GM011004	15/04/2018	B

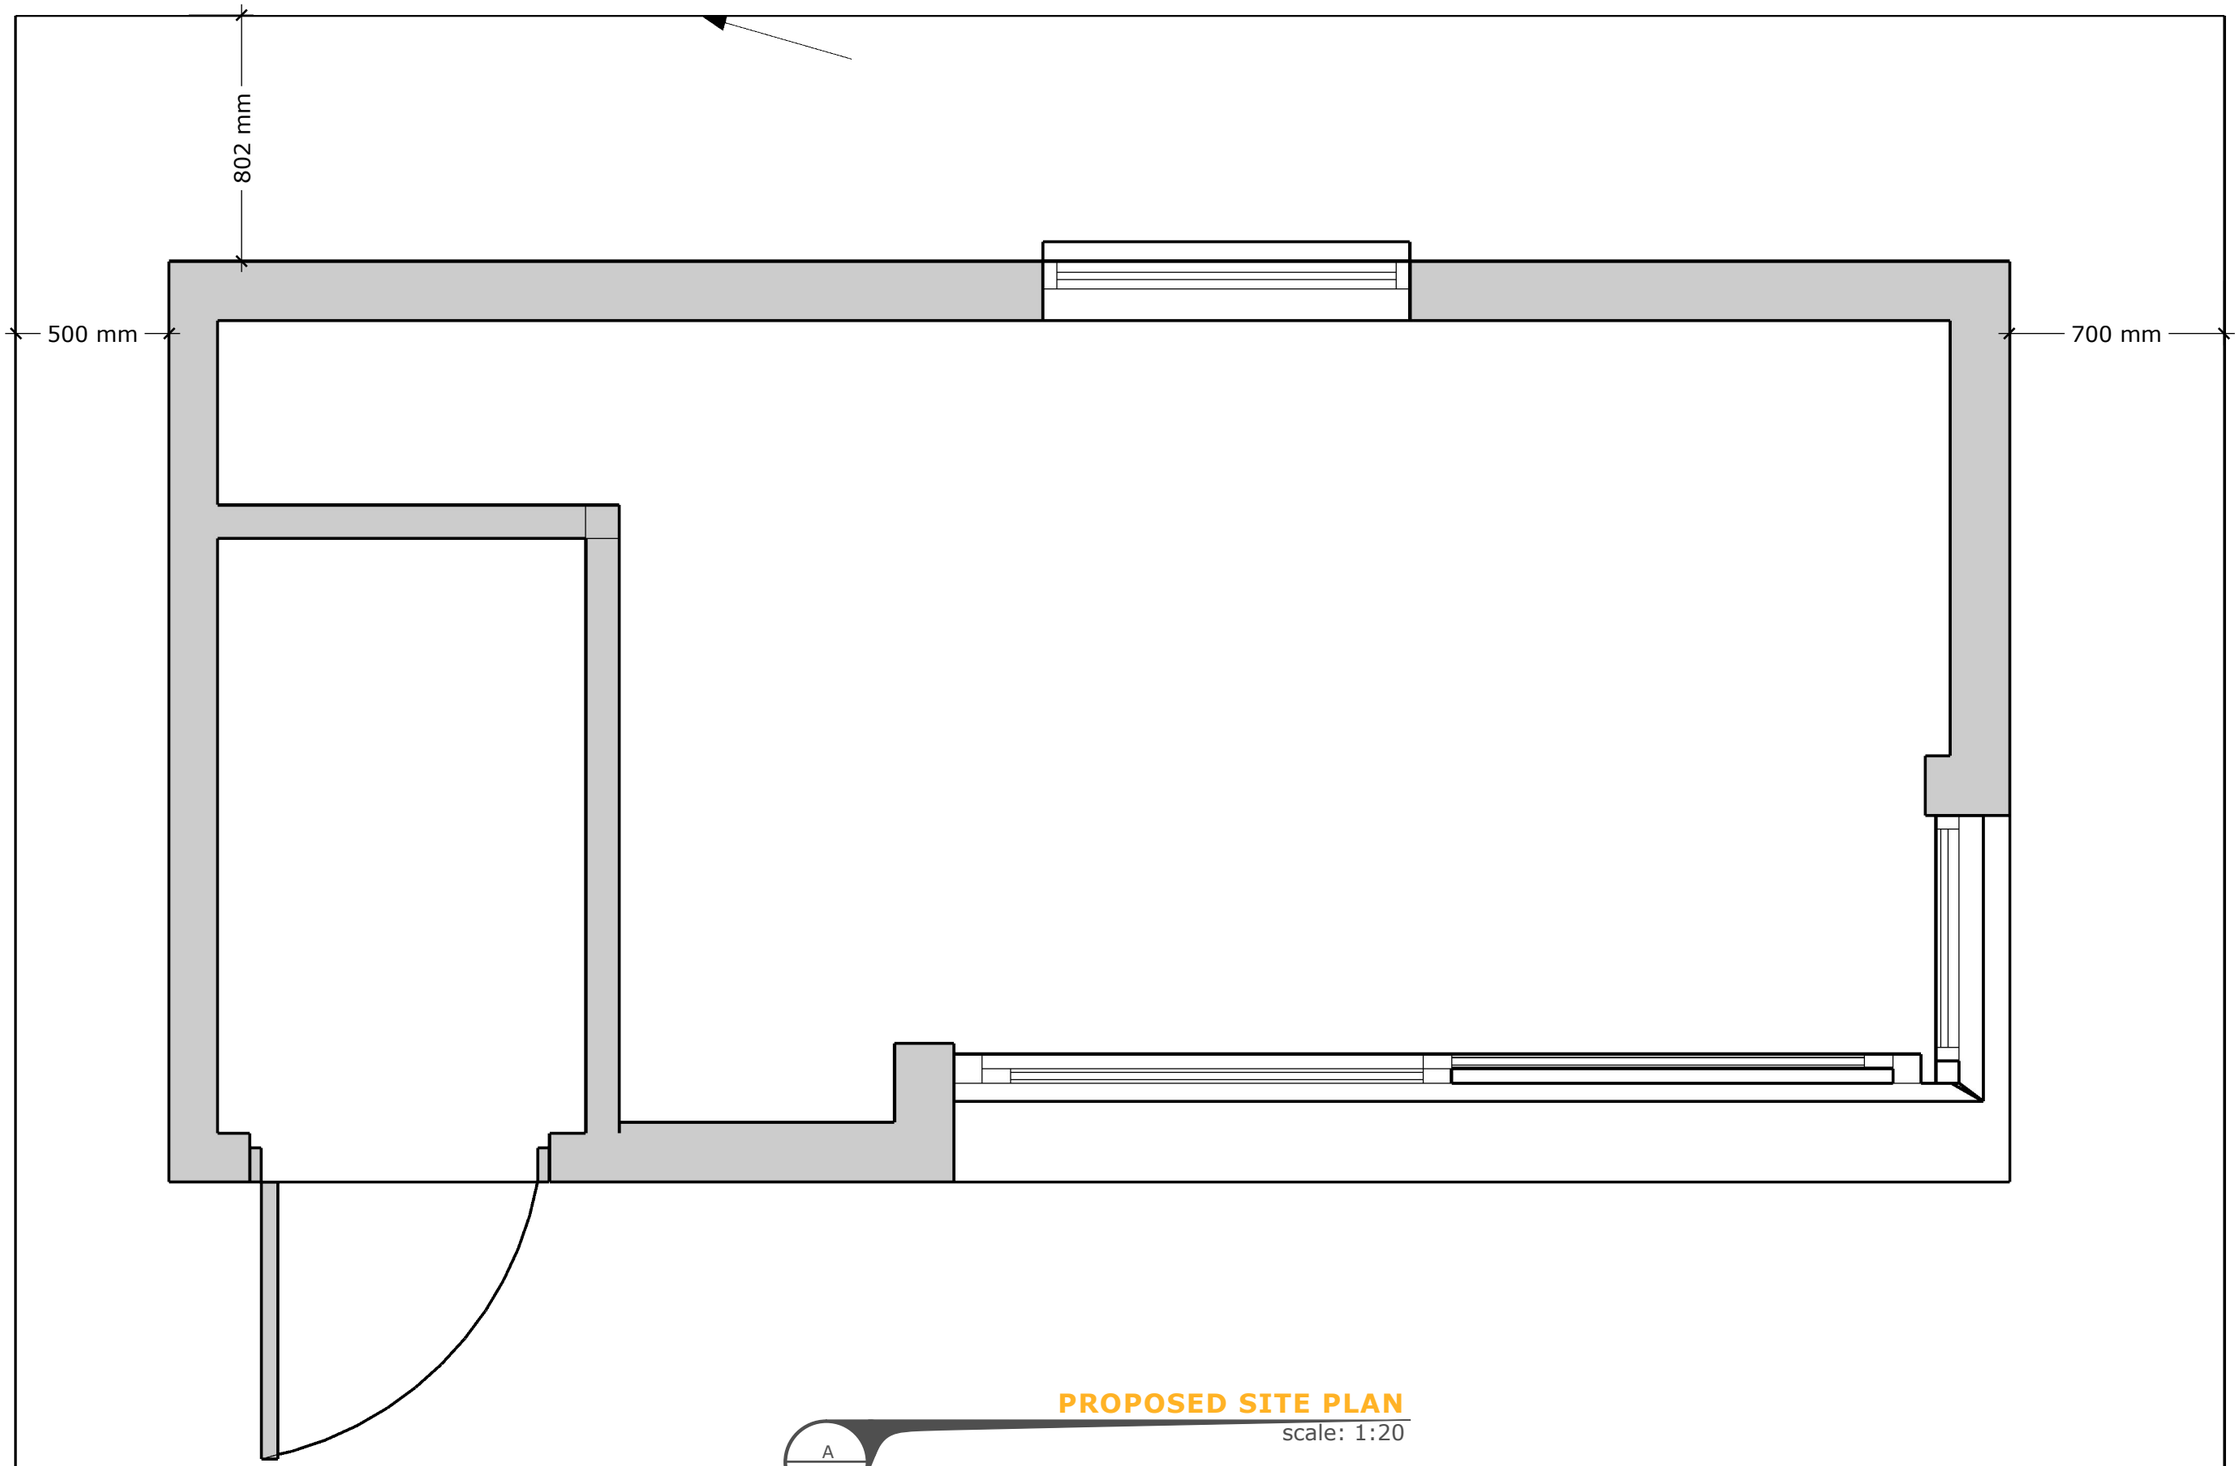

PROPOSED SITE PLAN
scale: 1:20

A
02

Green Studios

Admin Office: Unit 9 Barton Ind Est, Faldo Road, Barton-le-Clay MK45 4RP. Head Office: 14-18 Moor Park Ind. Centre, Tolpits Lane, Watford WD18 9EZ. www.green-modular.com

NOTES

SITE

14 Church View, Portmill Lane, Hitchin SG5 1EU

Client: TRACEY GRAINGER

Drawing title: Site plan

Job No.	Date:	Rev:
GM011004	15/04/2018	B

METRIC SCALE BAR

0 1 2 3 4 5 10m

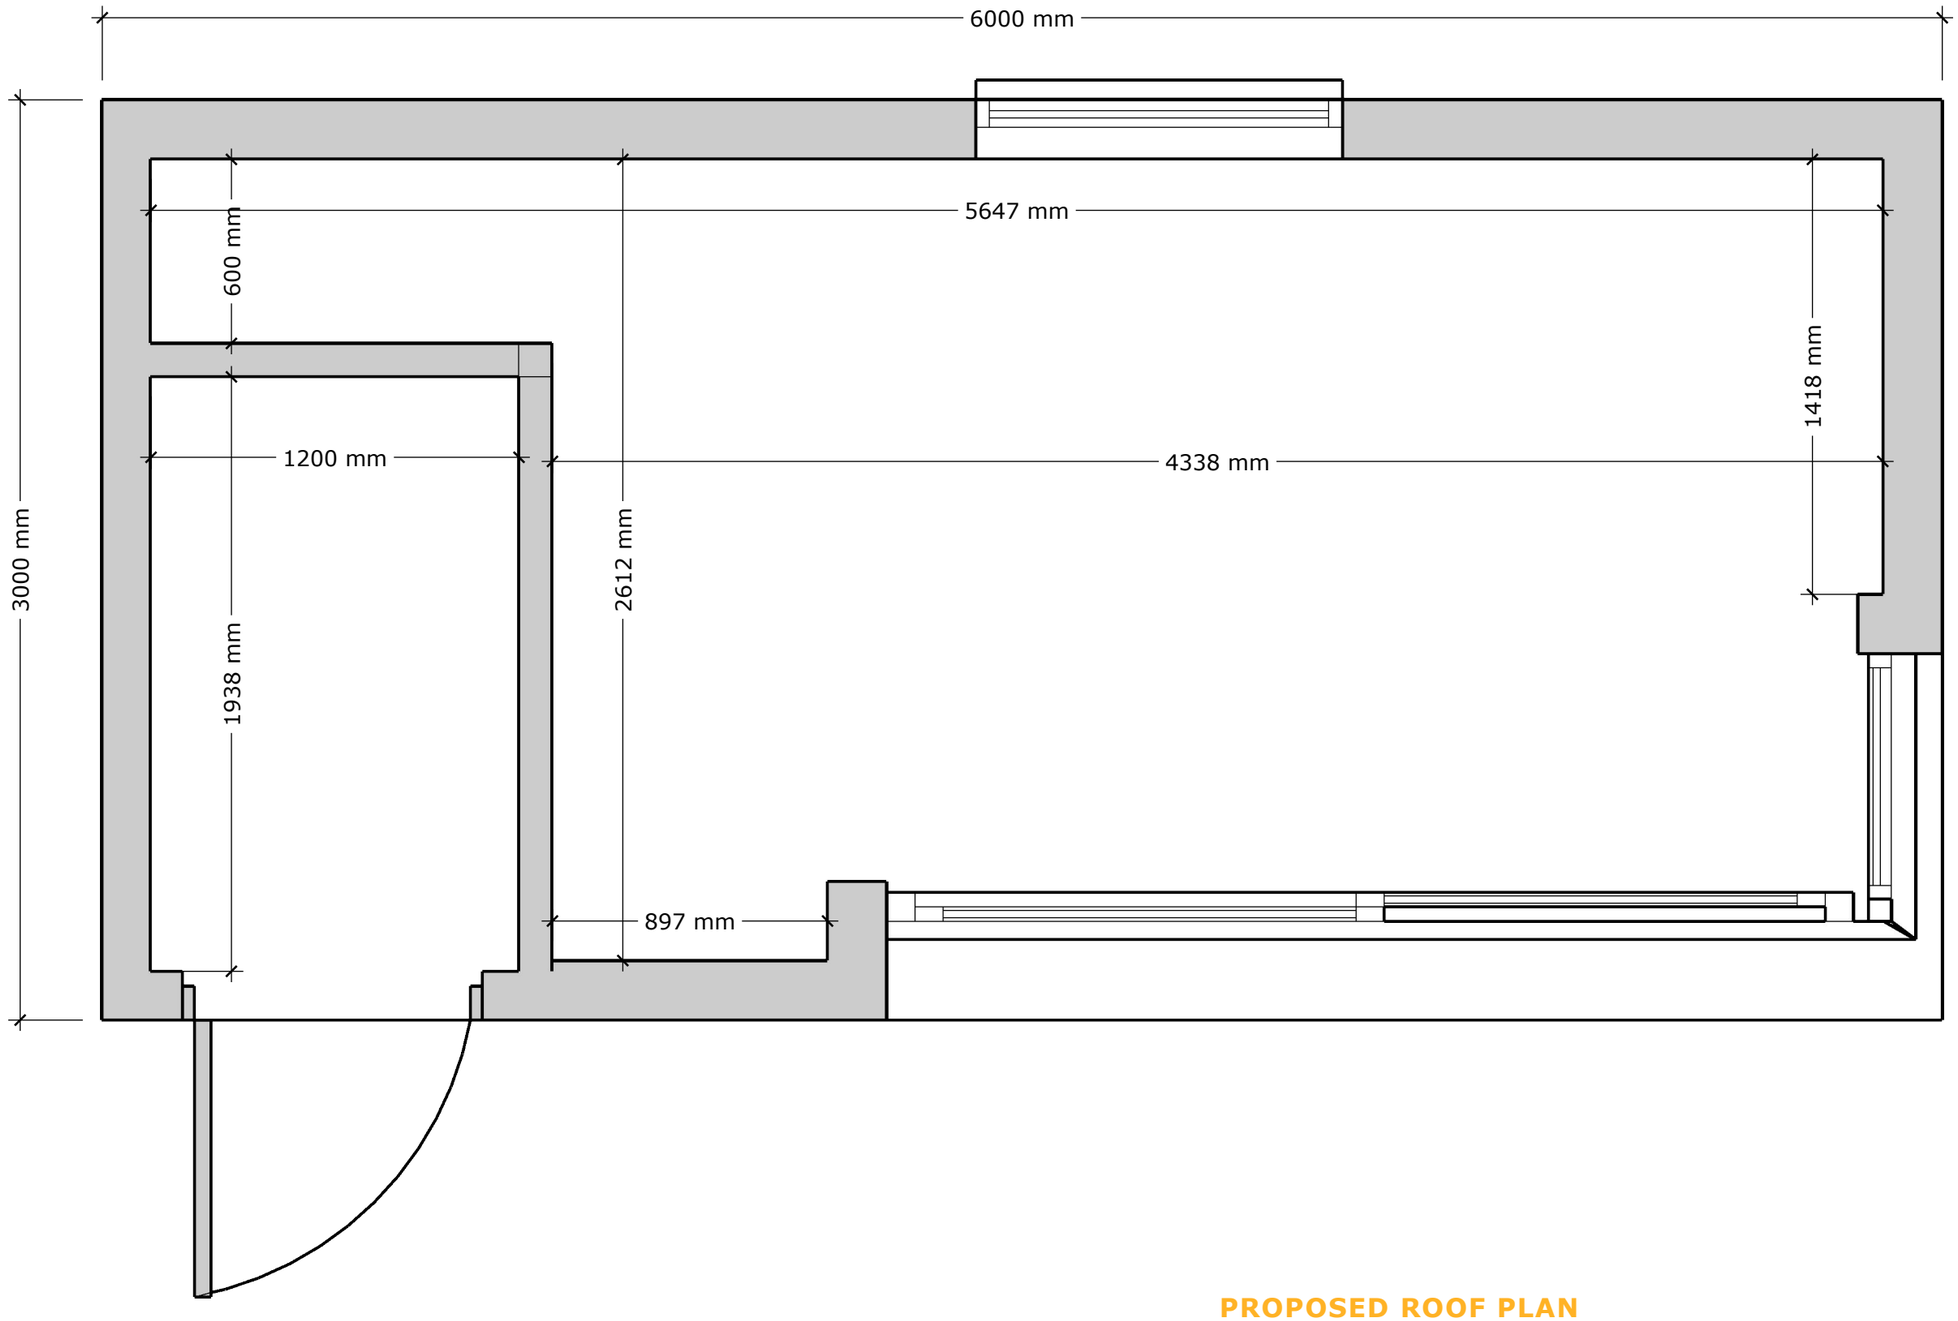

PROPOSED ROOF PLAN

scale: 1:20

B
03

Green Studios

Admin Office: Unit 9 Barton Ind Est, Faldo Road, Barton-le-Clay MK45 4RP. Head Office: 14-18 Moor Park Ind. Centre, Tolpits Lane, Watford WD18 9EZ. www.green-modular.com

NOTES

Roofing: Black EPDM single ply membrane finished into black GRP roof edge trims with black PVCu square line guttering

SITE

14 Church View, Portmill Lane, Hitchin SG5 1EU

Client:		
TRACEY GRAINGER		
Drawing title:		
Roof plan		
Job No.	Date:	Rev:
GM011004	15/04/2018	B





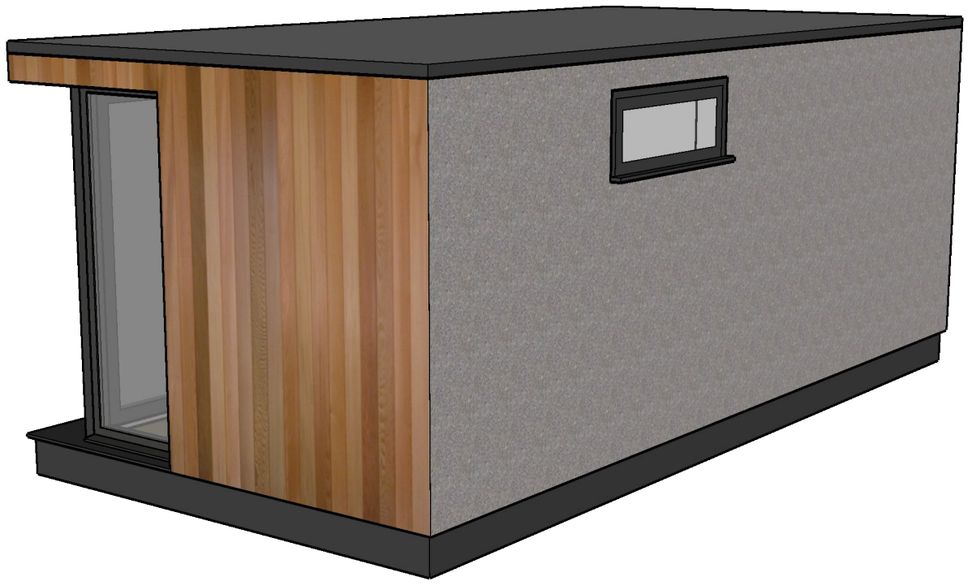

Green Studios

Admin Office: Unit 9 Barton Ind Est, Faldo Road, Barton-le-Clay MK45 4RP. Head Office: 14-18 Moor Park Ind. Centre, Tolpits Lane, Watford WD18 9EZ. www.green-modular.com

NOTES

SITE

14 Church View, Portmill Lane, Hitchin SG5 1EU

Client: TRACEY GRAINGER

Drawing title: 3D massing (for illustrative purposes only)

Job No.	Date:	Rev:
GM011004	15/04/2018	B