South East Elevation Existing

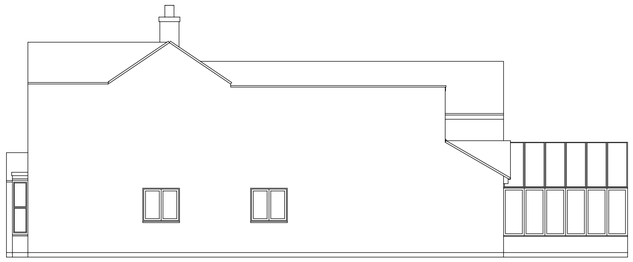

North East Elevation Existing



North West Elevation Existing

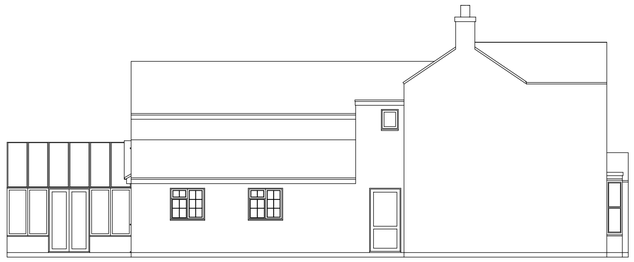

South East Elevation Proposed

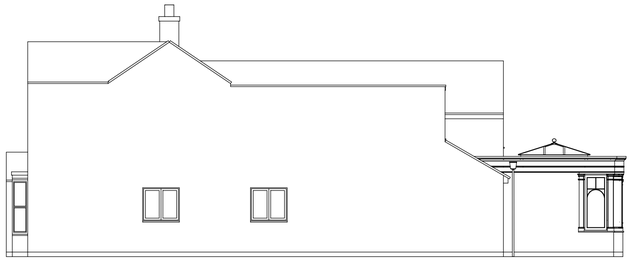

North East Elevation Proposed



North West Elevation Proposed

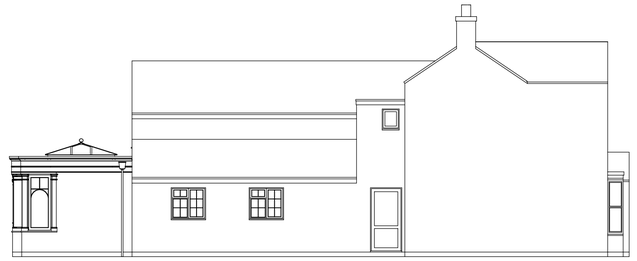

Ground Floor Plan Existing

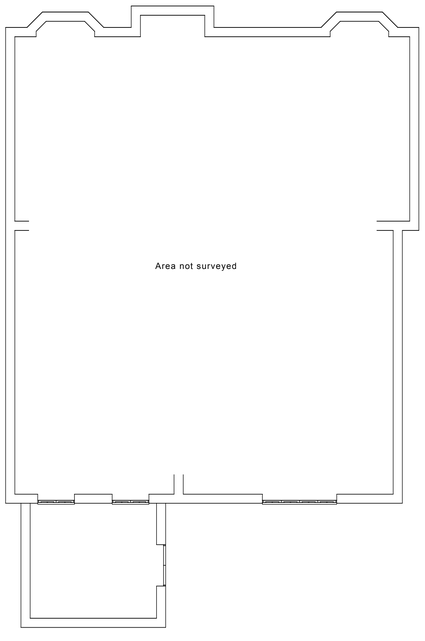

Ground Floor Plan Proposed

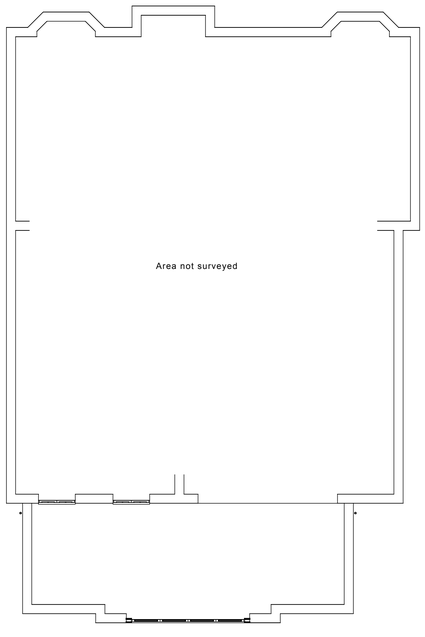

Roof Plan Existing

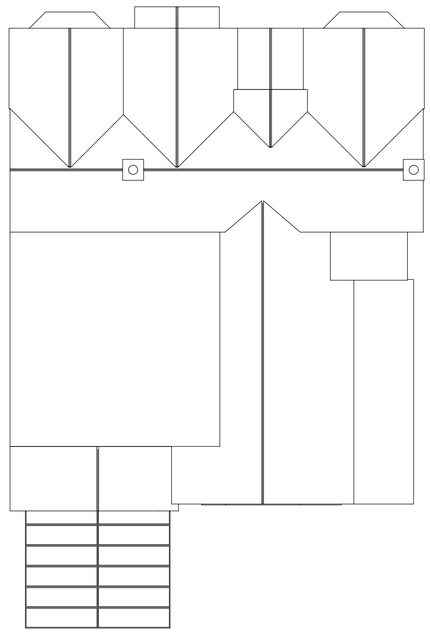

Roof Plan Proposed

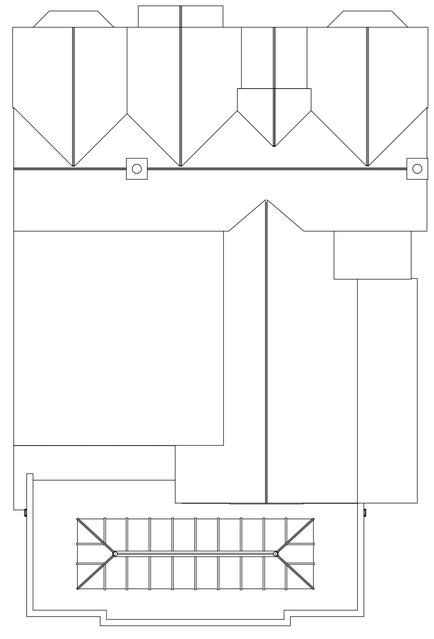

Kingsholme
Conservatories

Kingsholme Conservatories Ltd.
Timberty
Oakway
Studham
Beds
LU6 2PE

E. info@kingsholme.co.uk T. 01582 873897 www.kingsholme.co.uk



Scale 1:100@A1

Existing and Proposed Elevations and Plans

Drawing No. CP-DF-1A

New Orangery at 57 London Road, Hitchin, SG4 9EW.