


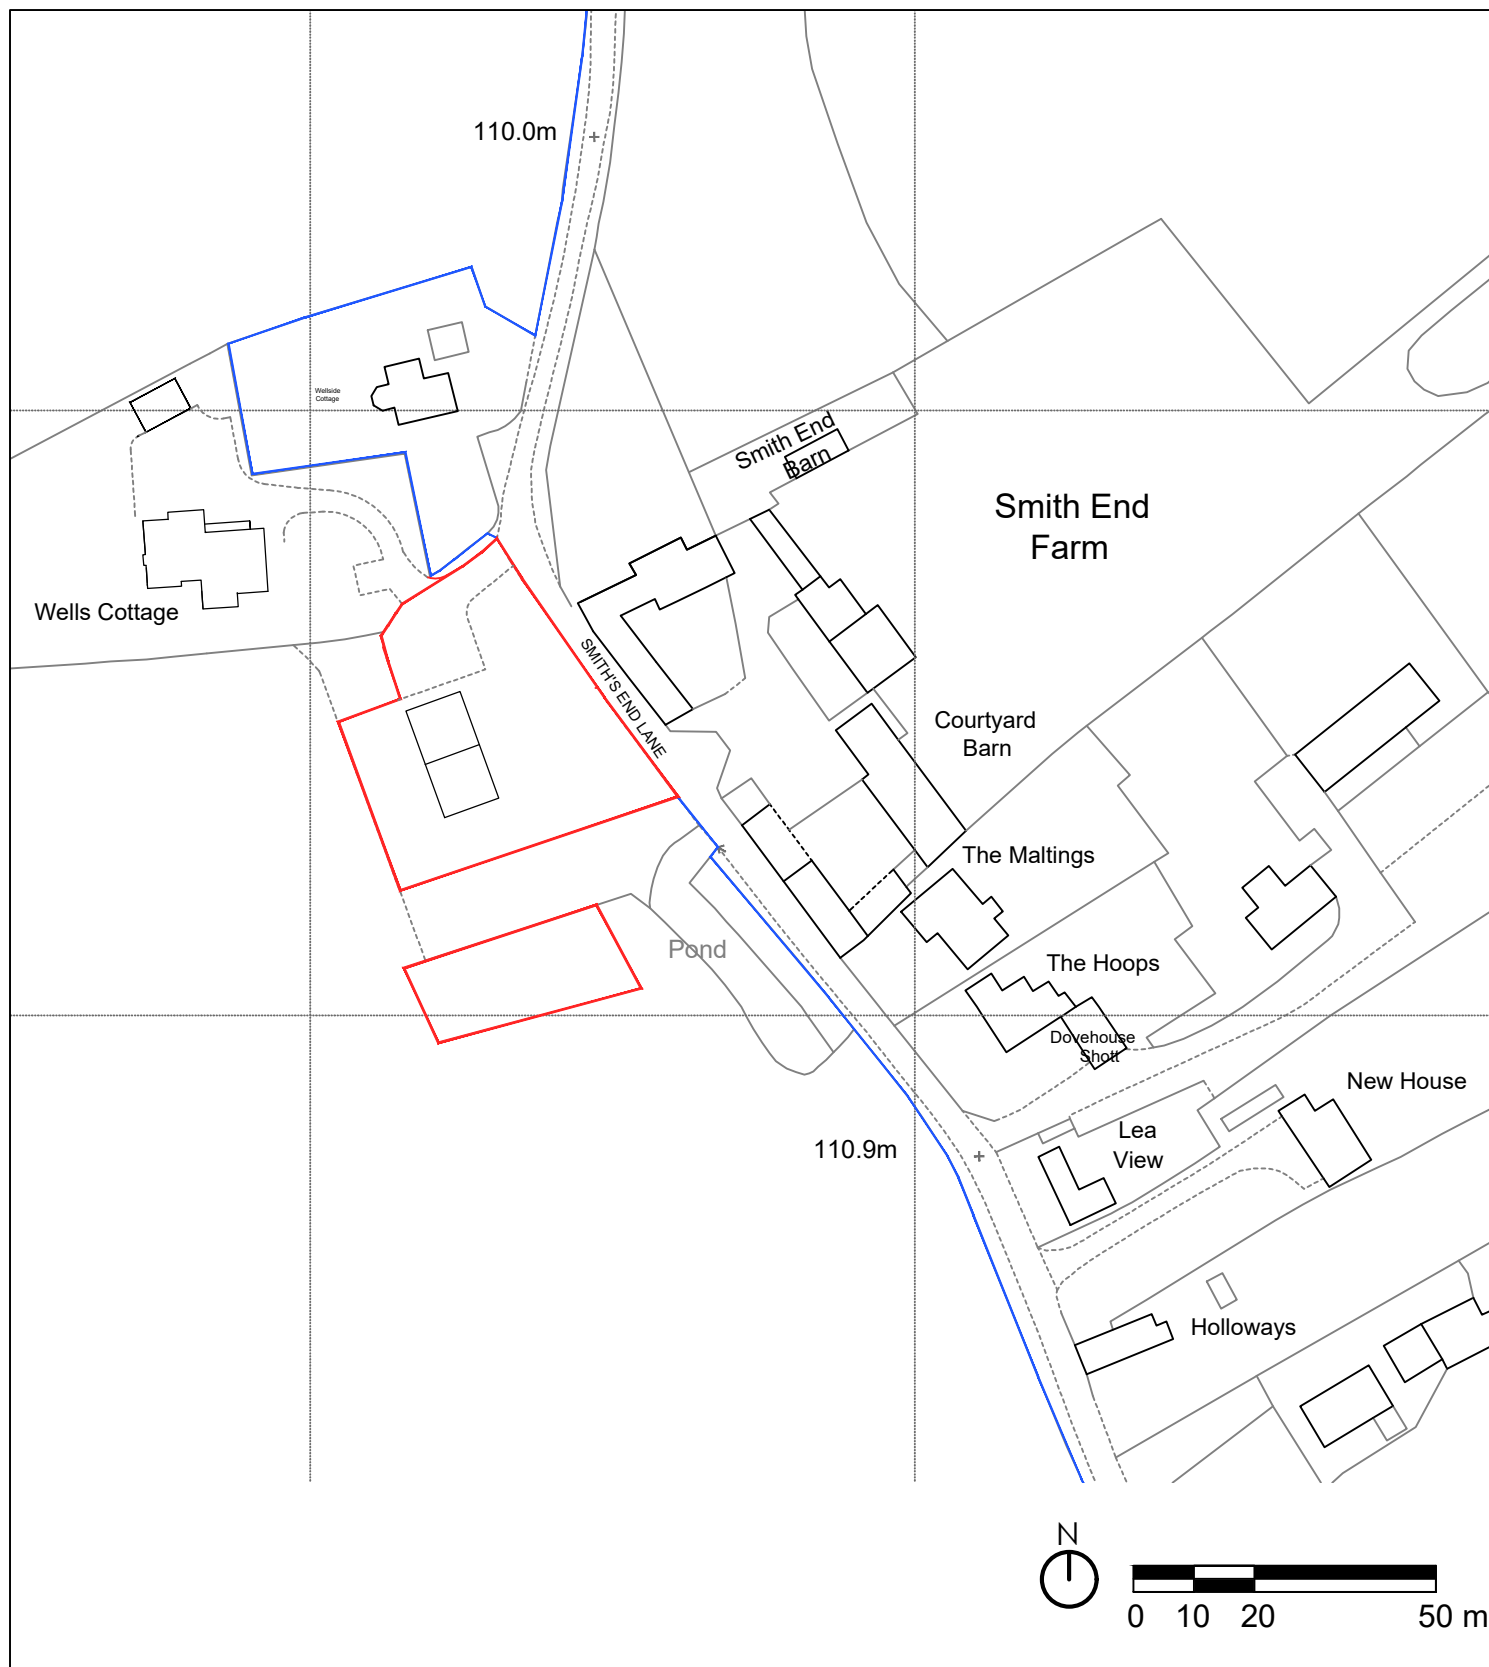

DIMENSIONS ARE NOT TO BE SCALED FROM THIS DRAWING. FIGURED DIMENSIONS ONLY ARE TO BE USED.
THIS DRAWING IS THE COPYRIGHT OF NICHOLAS PHILLIPS ARCHITECTS LTD. UNAUTHORISED REPRODUCTION IS NOT PERMITTED.

SCALE 1:1250 @ A4 DATE JUNE 2025

CLIENT
MR & MRS RAND

THE GALLERY
96 KING ST
CAMBRIDGE
CB1 1LN

PROJECT
Barn at
Smiths End Lane, Barley

T: 01223 755596
w: www.nparchitects.co.uk
e: info@nparchitects.co.uk



TITLE
Location Plan

JOB NO.
677

DRAWING NUMBER
PL-01

REV
A