



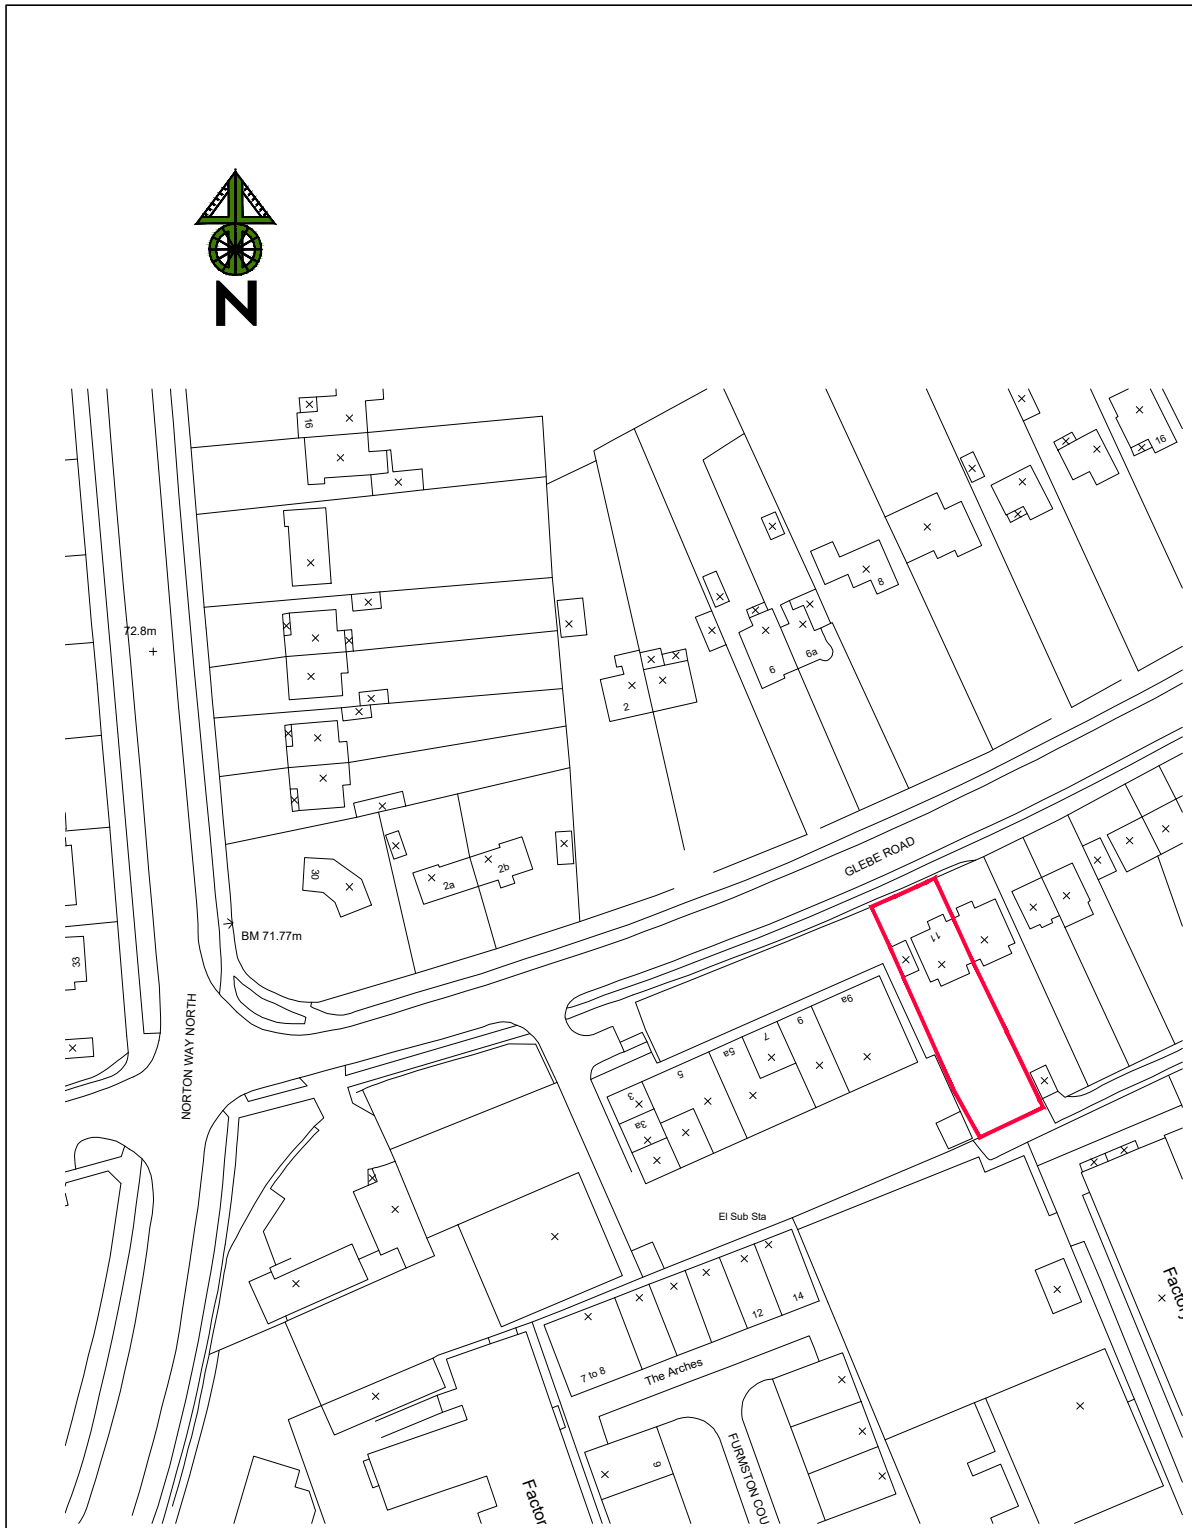


SITE LOCATION PLAN (1:1250)

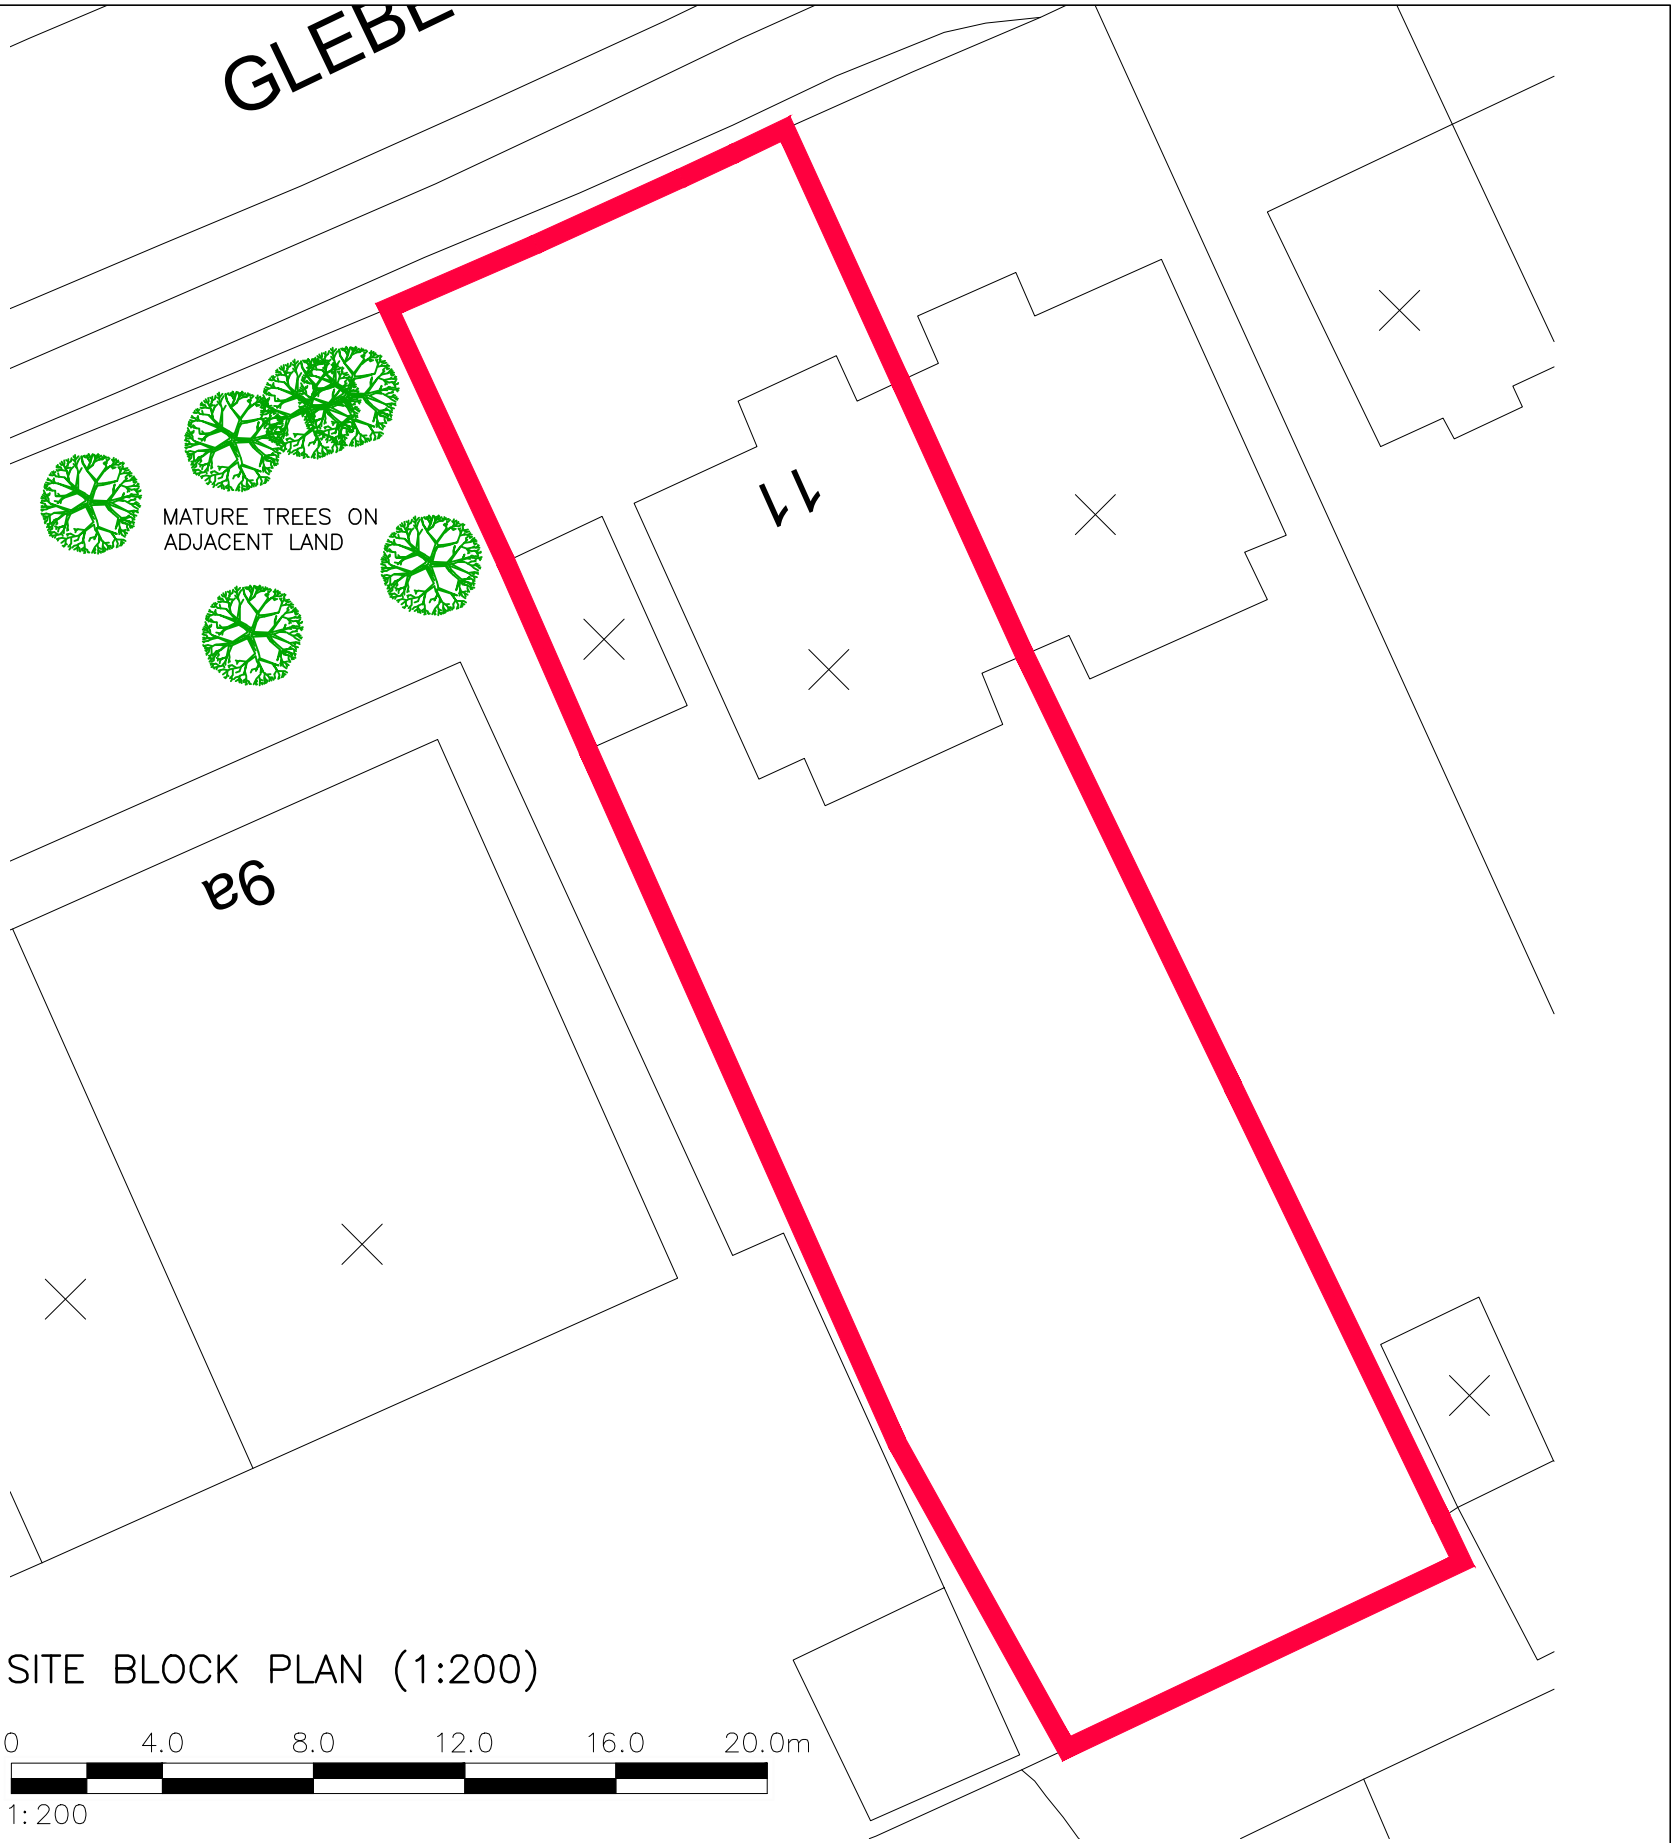

SITE BLOCK PLAN (1:200)



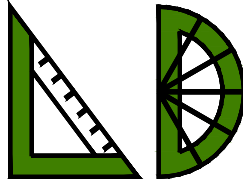NOTES AND REVISIONS No dimensions are to be scaled from this drawing. All stated dimensions must be verified on site. Lobs Design must be advised of any discrepancies. This drawing must be read together with the specification/Bill of Quantities and related drawings. This drawing is for the purpose of obtaining Planning & Building Regulations Approval only. Should the contractor use them to build from then they assume full responsibility for the design.						Client 11 Glebe Road L.G.C	Drawing Title Location and Block Plans				 Lobs Design Architectural Services Devonshire B.C. Works Road, Letchworth Garden City Hertfordshire, SG6 1GJ T: 01462 488212 M: 07960 006077 E: info@lobs-design.co.uk LGCHF Garden City Heritage Awards Winning Designer
						Project Single Story Side Extension & Internal Alterations	Scale	Date May 2024	Drawn KRL	Checked	
						Project No LD719	Drawing No E01	Revision			
	REV	DESCRIPTION			DRWN	CHKD	DATE				