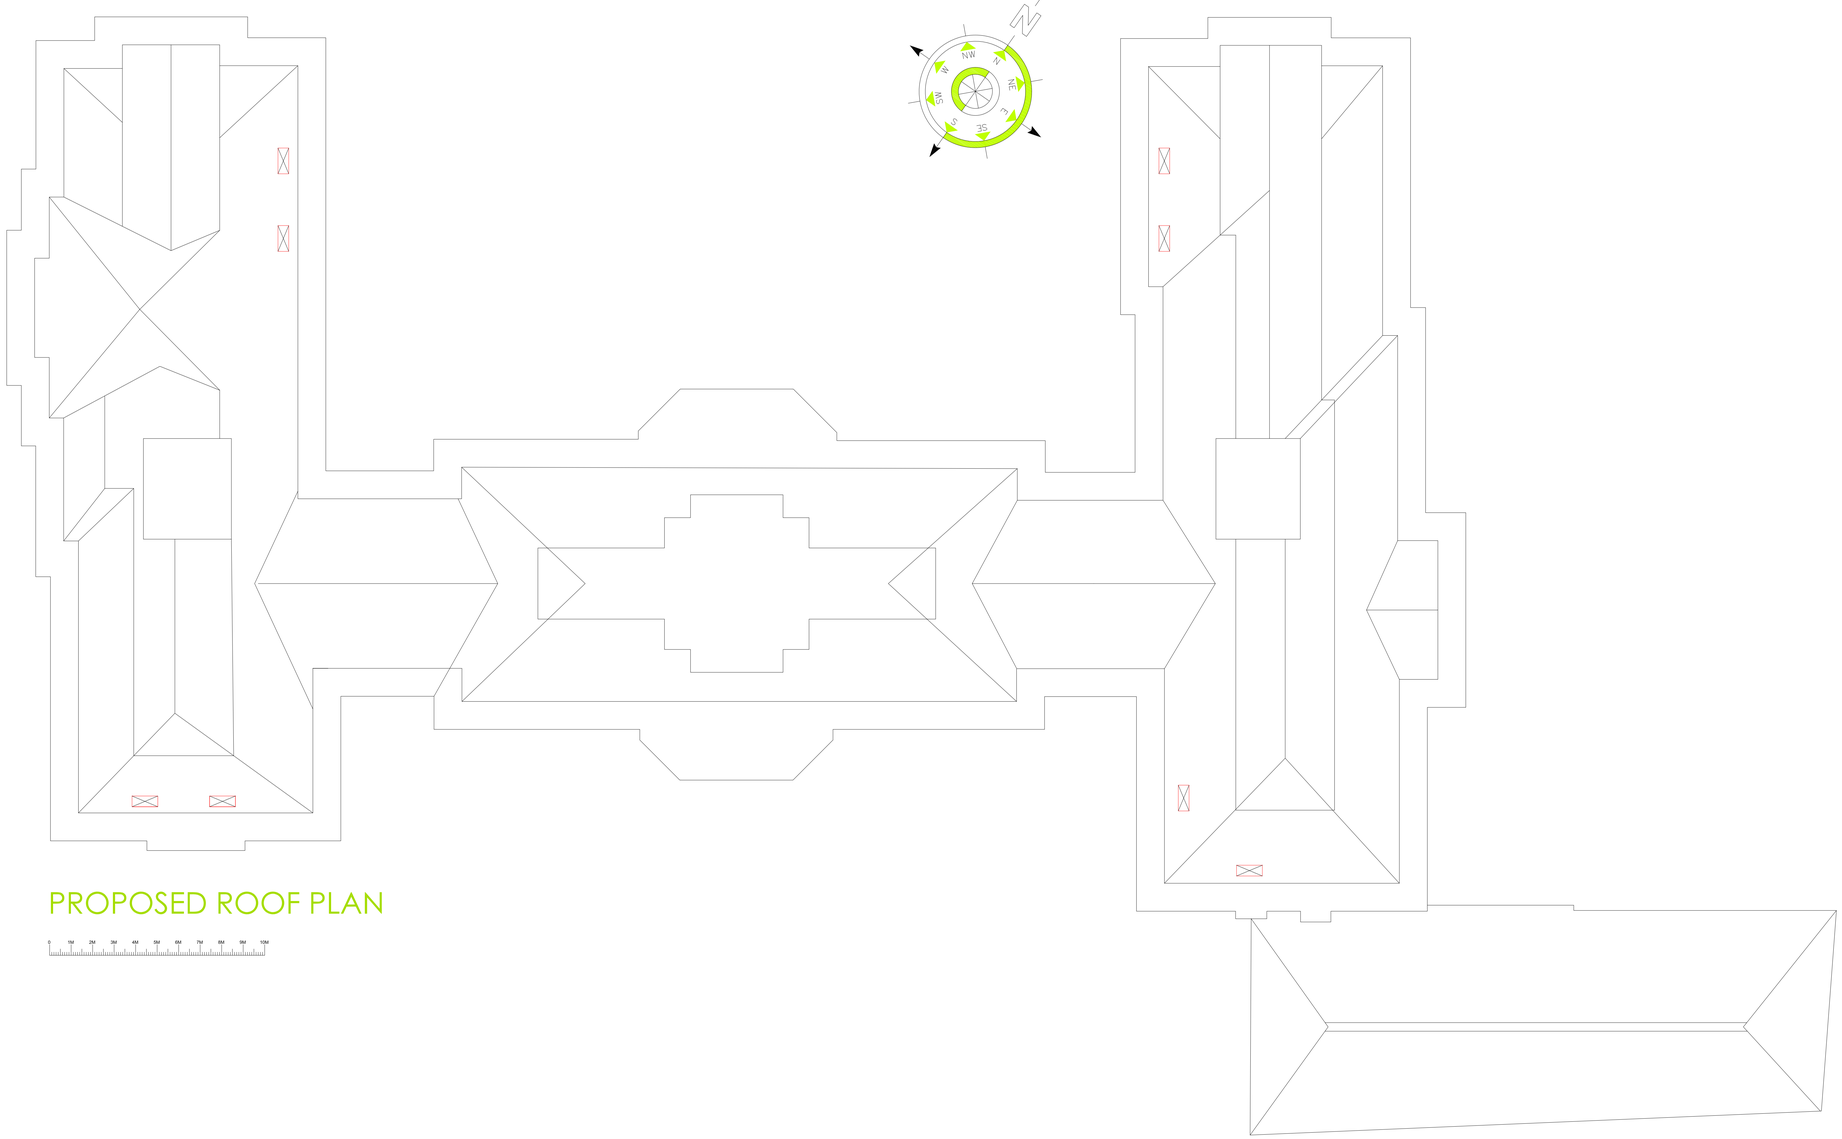

PROPOSED ROOF PLAN

0 1M 2M 3M 4M 5M 6M 7M 8M 9M 10M

unless

Location: Roof
Size: 1200mm x 500mm Louvre
Colour: Ral 7011
Material: Alu powder coated

Location: Building Elevations
Size:200mm x 800mm Louvre
Colour: Ral 8023
Material: Alu powder coated

Location: Building Elevations
Size: 200mm x 300mm grille
Colour: Ral 8023
Material: Alu powder coated

REV	DESCRIPTION	DATE	DRAWN BY
C	ADDITIONAL LOUVRES ADDED	01/05/18	JAH
B	DETAIL ADDED	23/4/18	JAH
A	PLANNING ISSUE	9/4/18	JAH

PLANNING

23

Proposed Roof Plan

DRWG No.	REV	DATE	SCALE
17-286-00-23	C	9/4/18	1:100 @ A0

DRAWN BY	INTERNAL AUTHORISATION	CLIENT AUTHORISATION
JAH	AF	TM

CLIENT
REASSURE

PROJECT / ADDRESS
HITCHIN
REASSURE

TITLE
PROPOSED ROOF PLAN

Paragon 30 YEARS
INTERIORS GROUP PLC

Paragon House, Orchard Place, Nottingham Business Park, Nottingham, NG8 6PX
0115 901 9012 www.paragonplc.com

DO NOT SCALE FROM DRAWING USE WRITTEN LEVELS AND DIMENSIONS ONLY. Where no dimensions are given refer to Paragon Project Designer. Where this drawing relates to existing buildings or completed construction the contractor shall check that there is no conflict between actual building dimensions and drawing dimensions. In the event of conflict between this drawing and subcontractors working drawings for relevant building components then the subcontractors drawing shall take precedence Such conflicts noted above shall be reported immediately to Paragon Interiors Group Plc. It is forbidden to reproduce and or circulate via hard or soft copy this drawing in part or fully without the written permission of Paragon Interiors Group Plc.