


NOTE: NOT FOR CONSTRUCTION

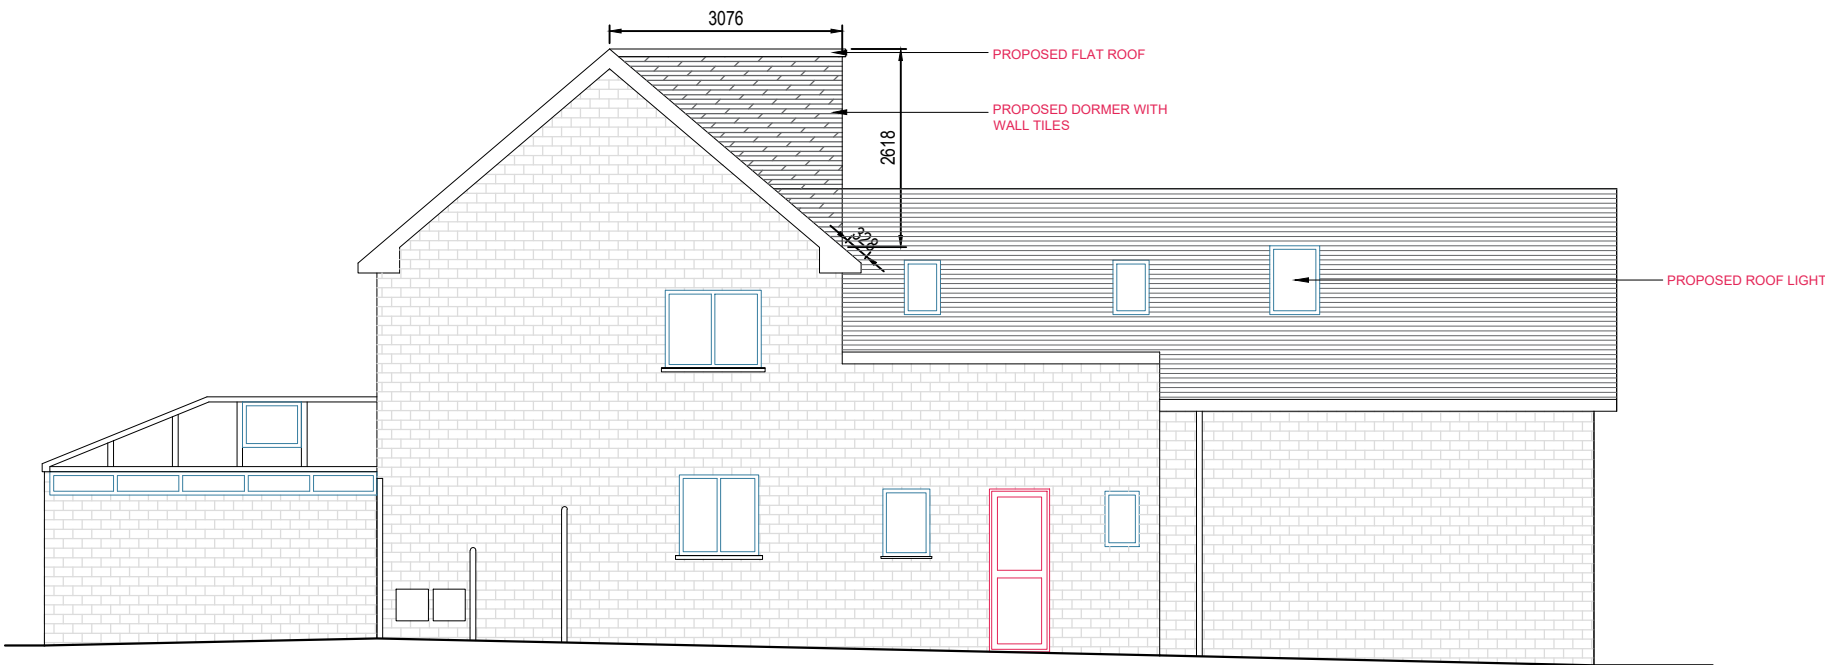


PROPOSED SOUTH SIDE ELEVATION



PROPOSED EAST SIDE ELEVATION

KEY: — SITE BOUNDARY

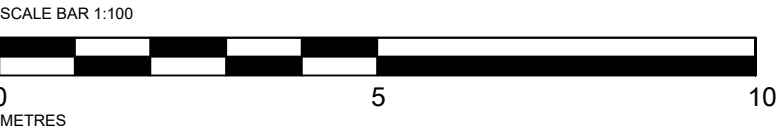

Copyright in design of this drawing is the property of BAYA

- Reproduction in whole or in part is forbidden without written permission from BAYA
- All dimensions to be cross checked on site prior to construction. Any discrepancies to be reported to BAYA immediately
- Print out to actual size.
- Copyright in design of this drawing is the property of BAYA

3 Spinney Close SG4 9PD
Date:26/07/2024
Scale: As noted @ A2
Drawing Code: 3/SC-11
Revision: R0
Proposed Elevation-2



0800 246 5779 info@bayadesign.co.uk
13 Clifton Vale, Bristol, BS8 4PT