
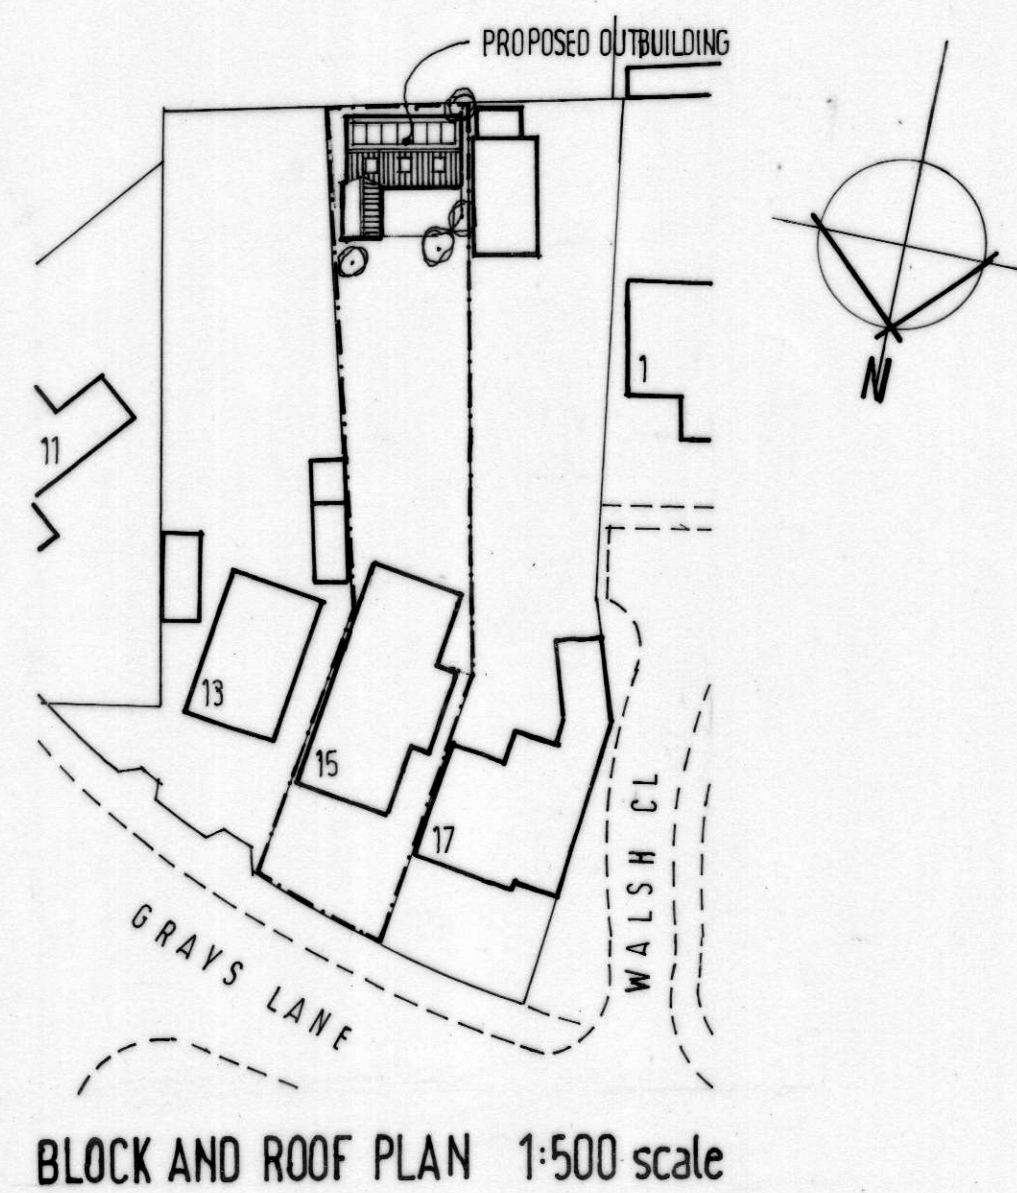
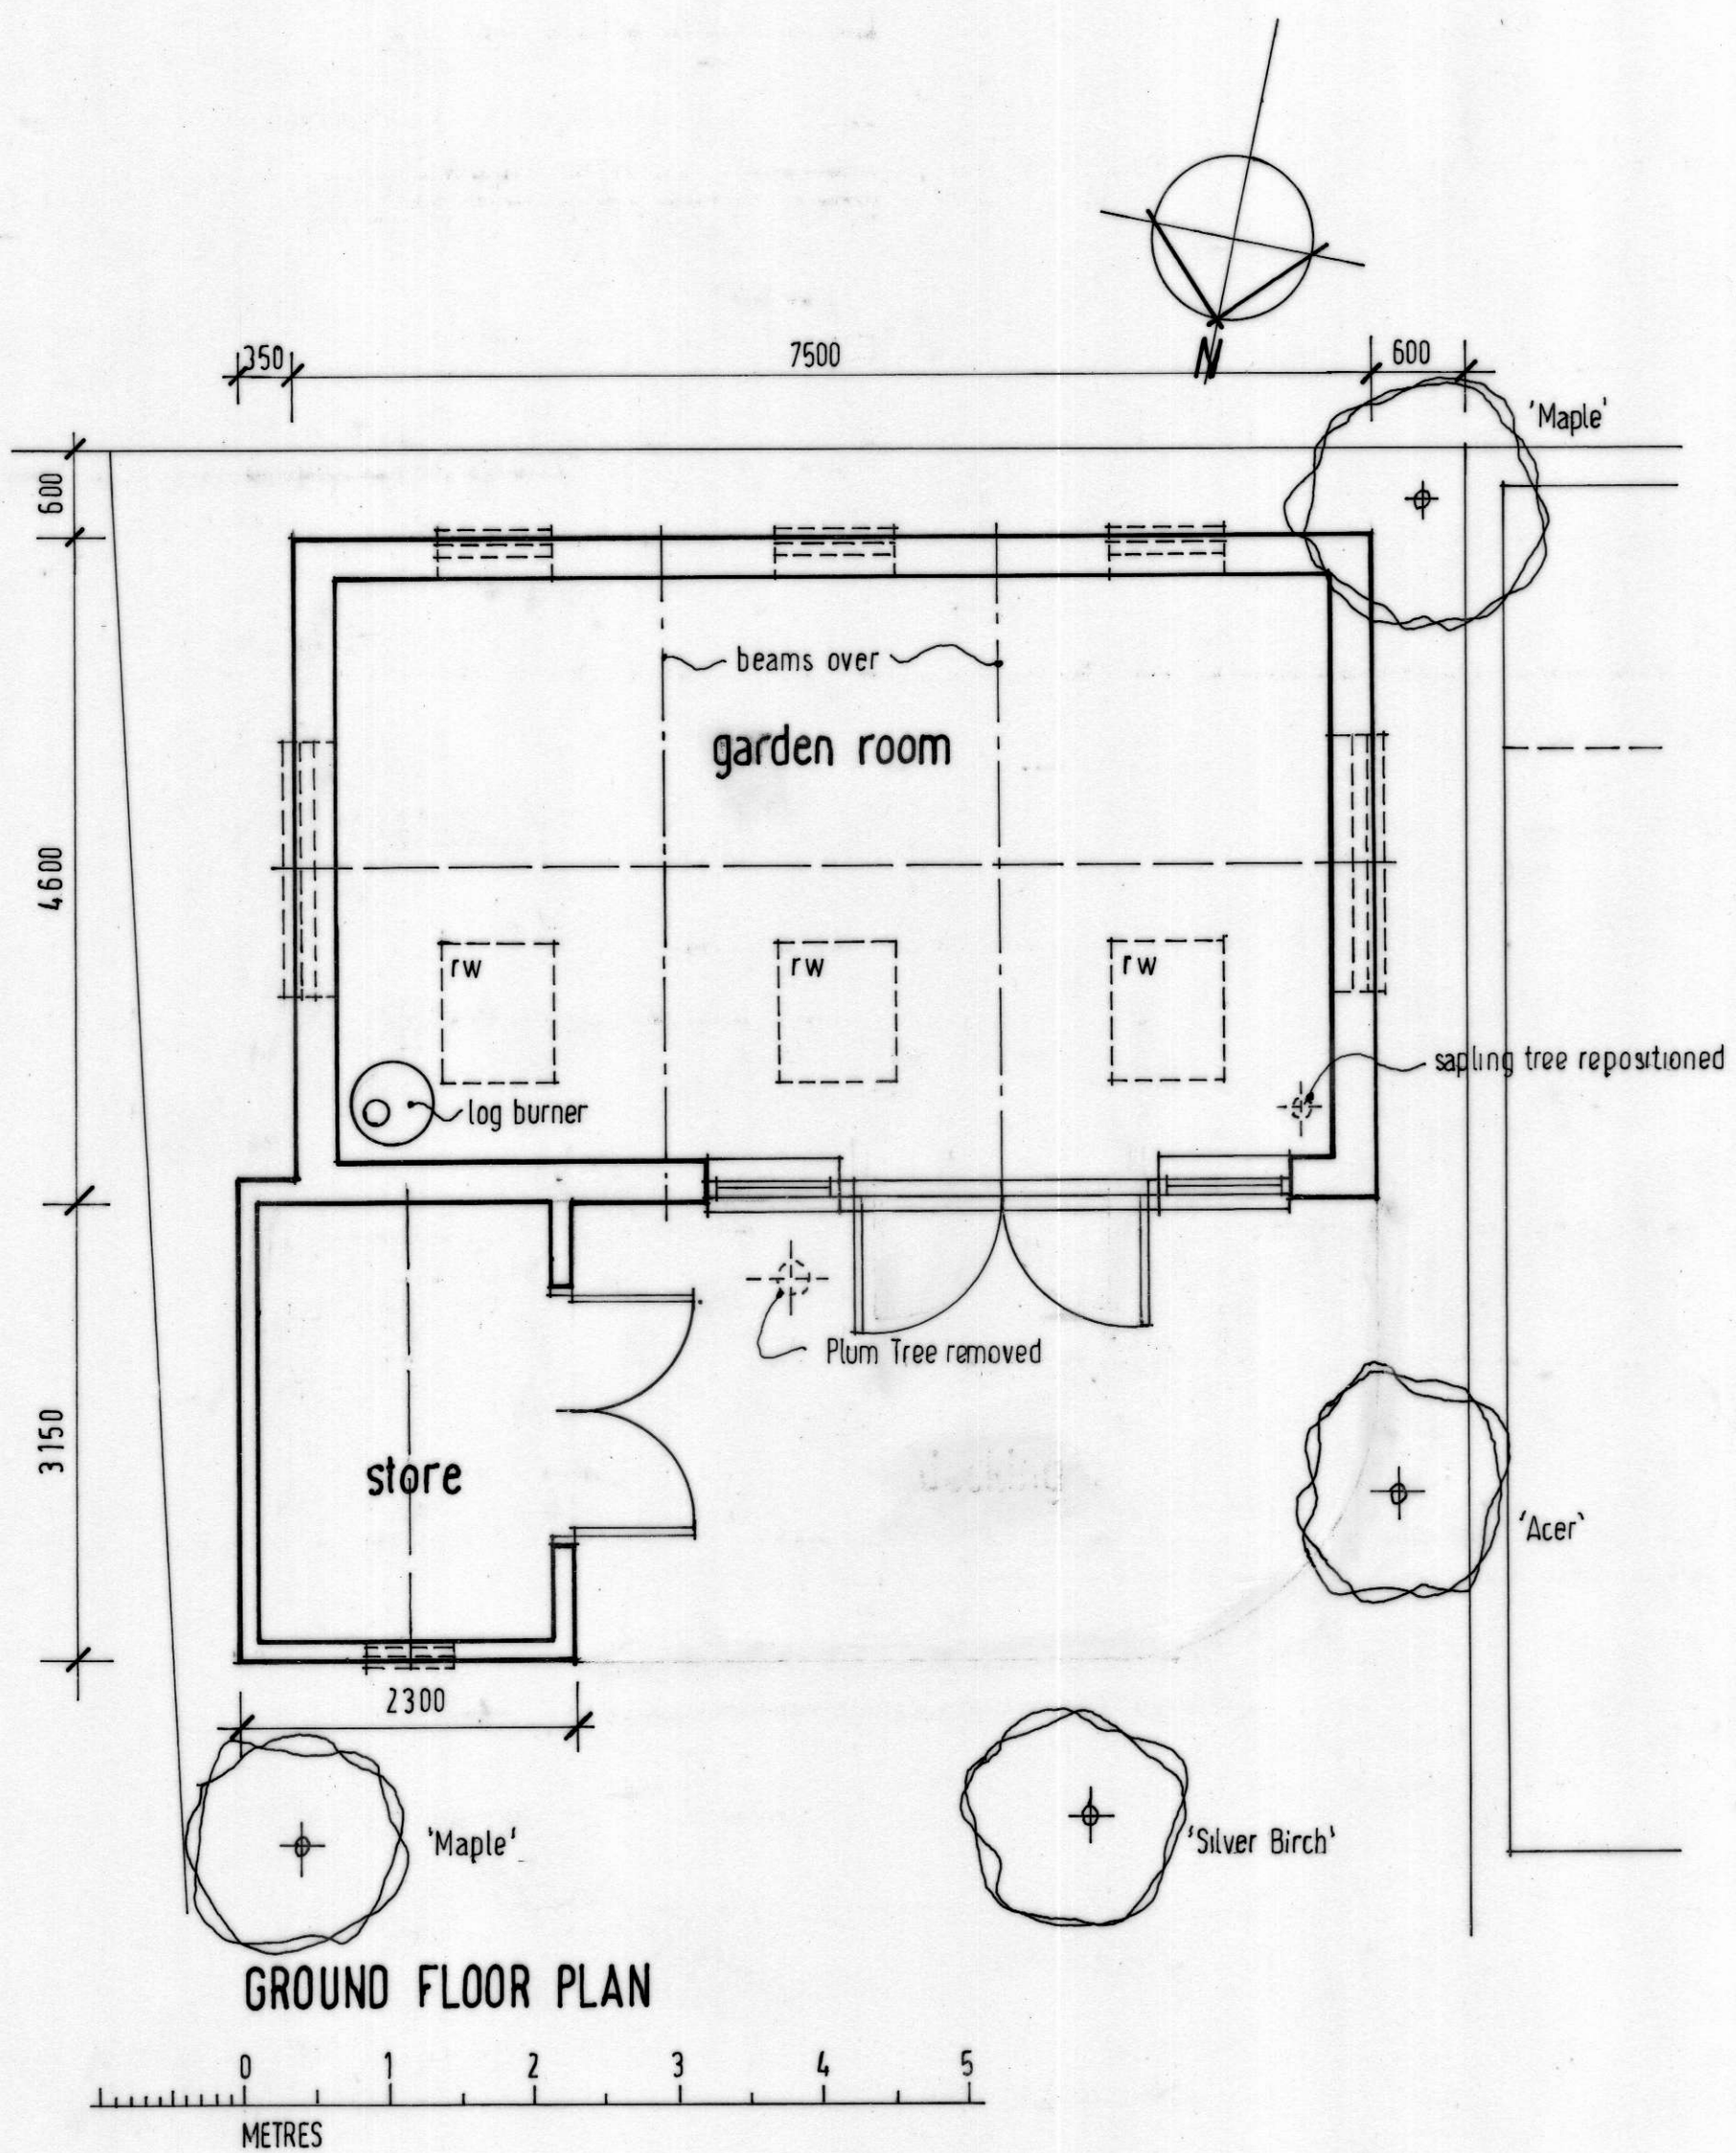


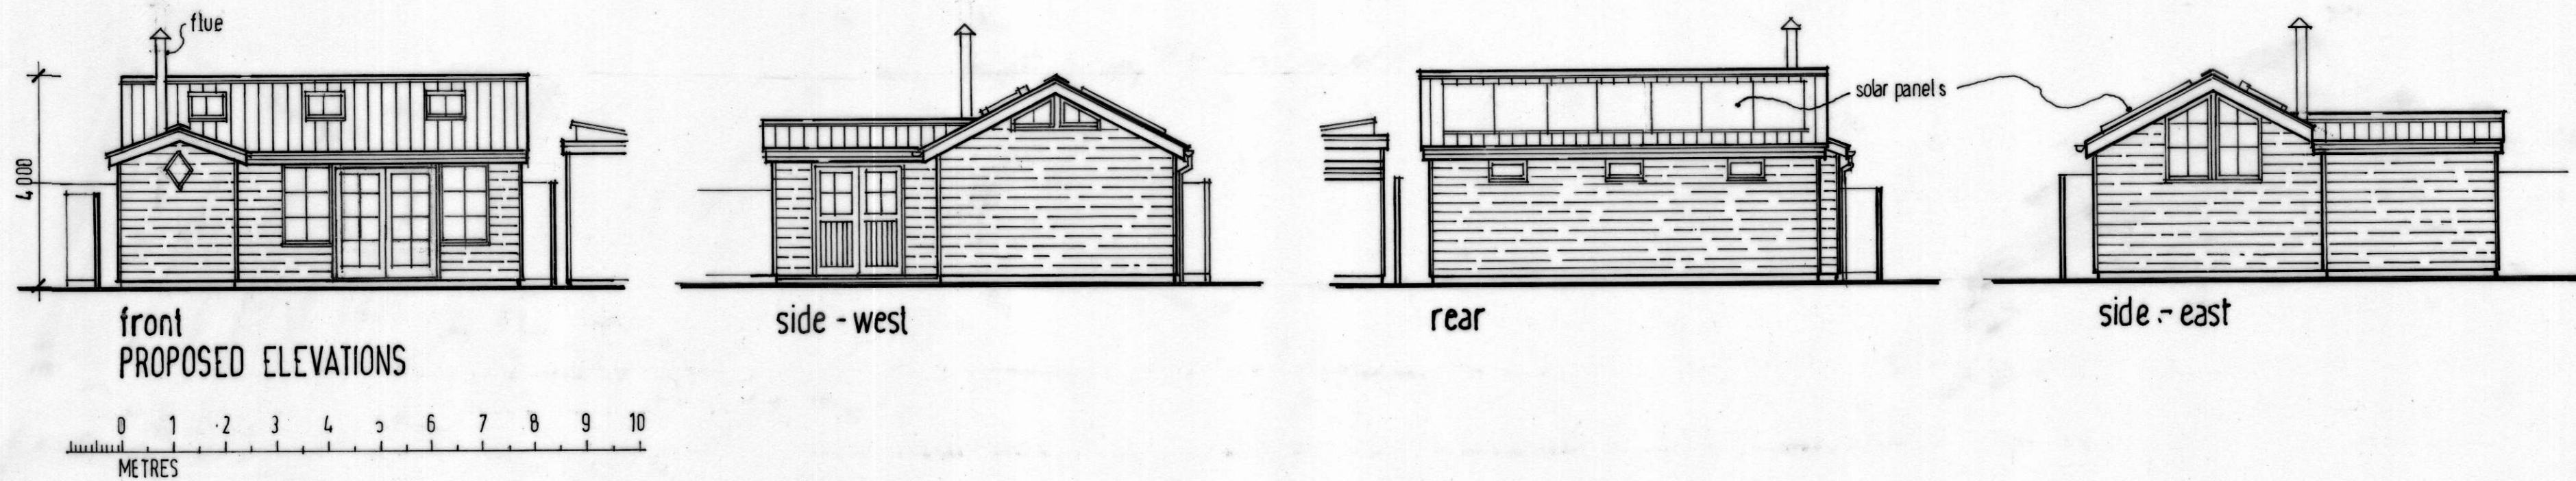

HEATHER MOYE B.Sc. Architectural Design Consultant
Corner House, 1 Balmoral Road,
Hitchin, Hertfordshire. SG5 1XG
Tel 01462 459910
client
MR. J. BARR

job
PROPOSED OUTBUILDING AT
15 GRAYS LANE / HITCHIN / HERTS.

subject
PROPOSED PLANS AND ELEVATIONS
(A2 sheet size)

scale 1:50, 1:100, 1:500

date JULY 2024 drawn HM

drawing no.
HM-24,652-01

rev.