


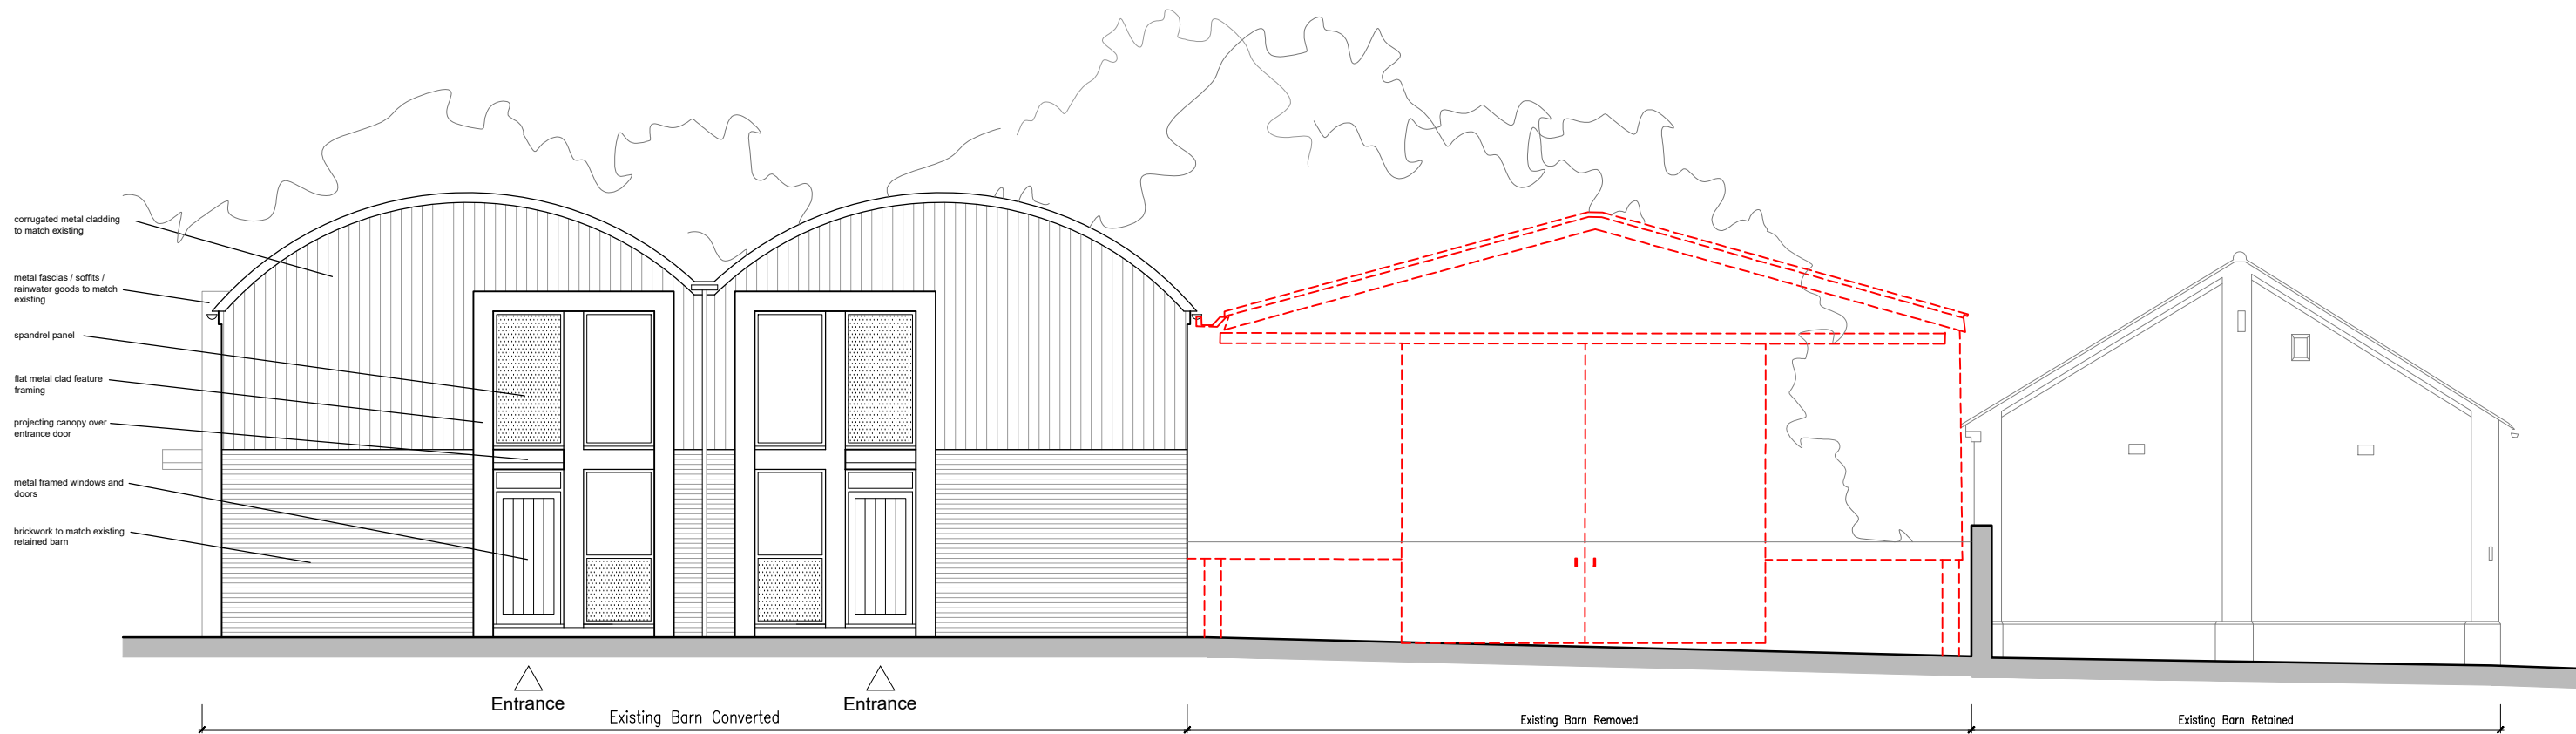


North (Front) Elevation 1:100




West (Side) Elevation 1:100



South (Rear) Elevation 1:100

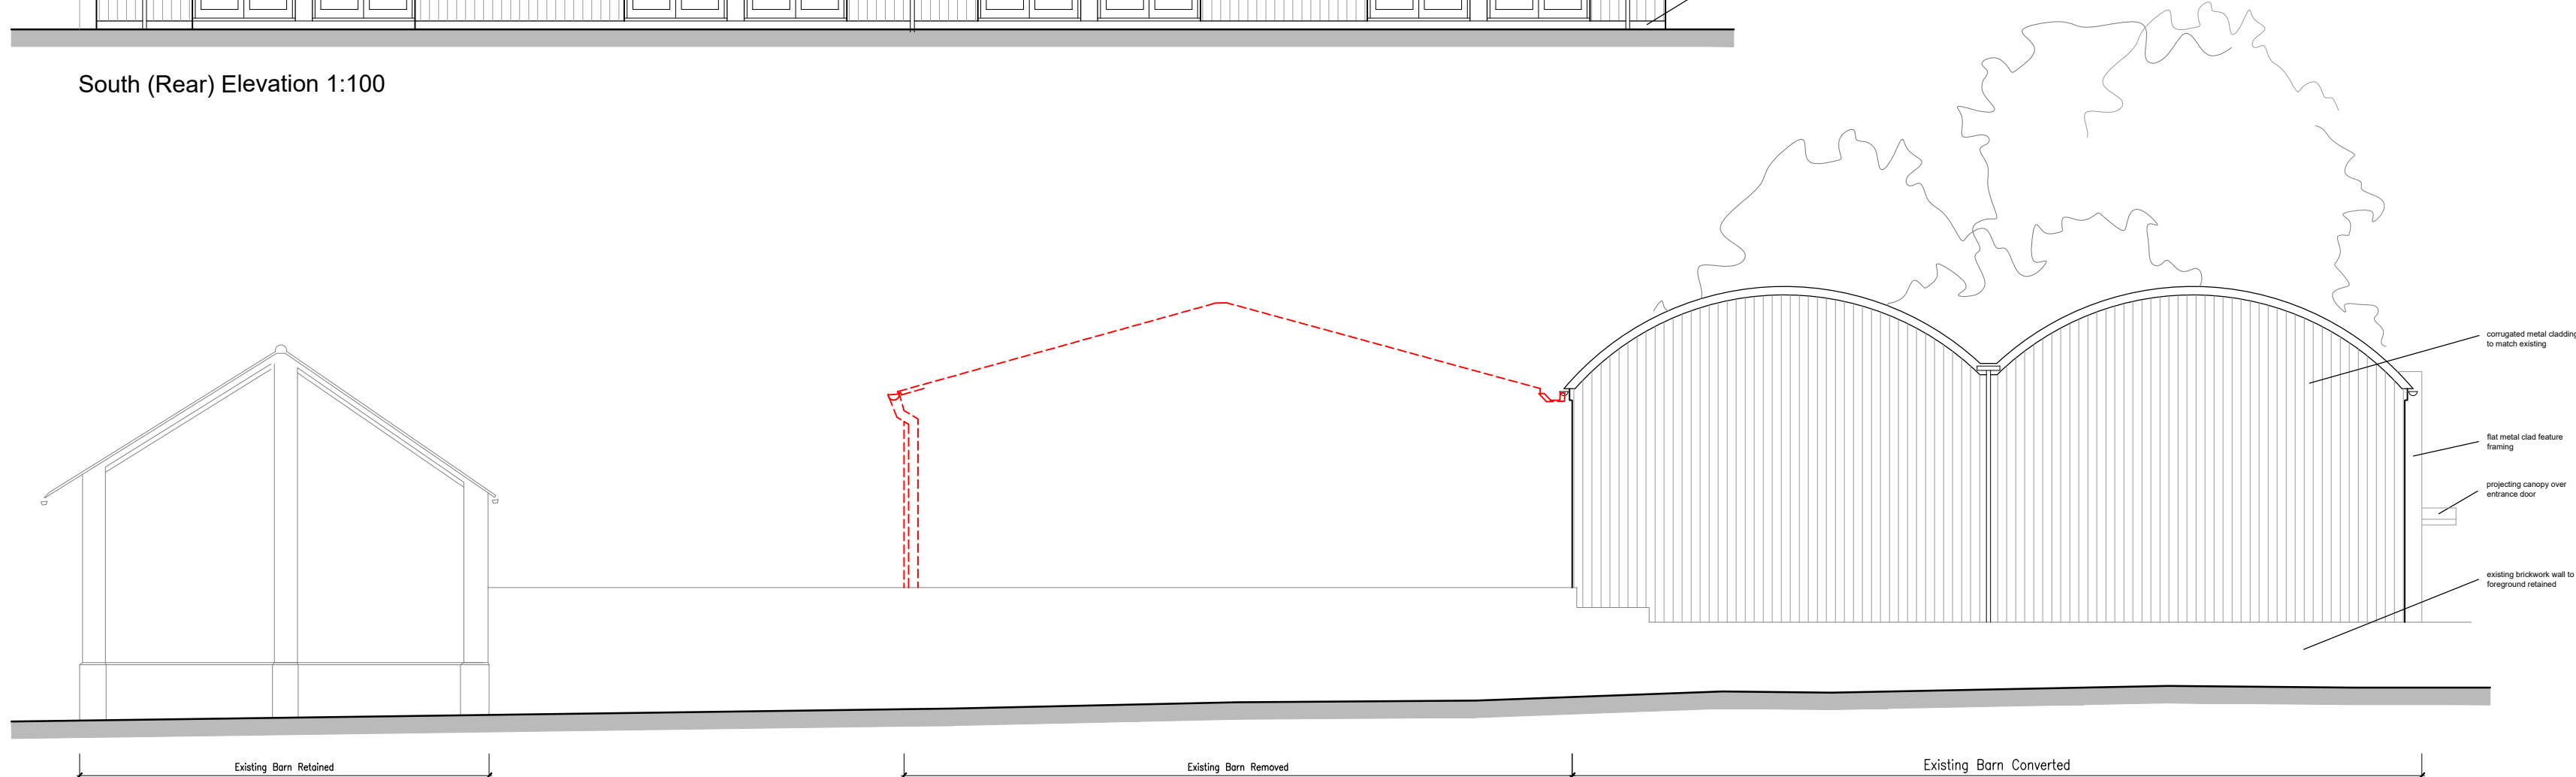

East (Side) Elevation 1:100

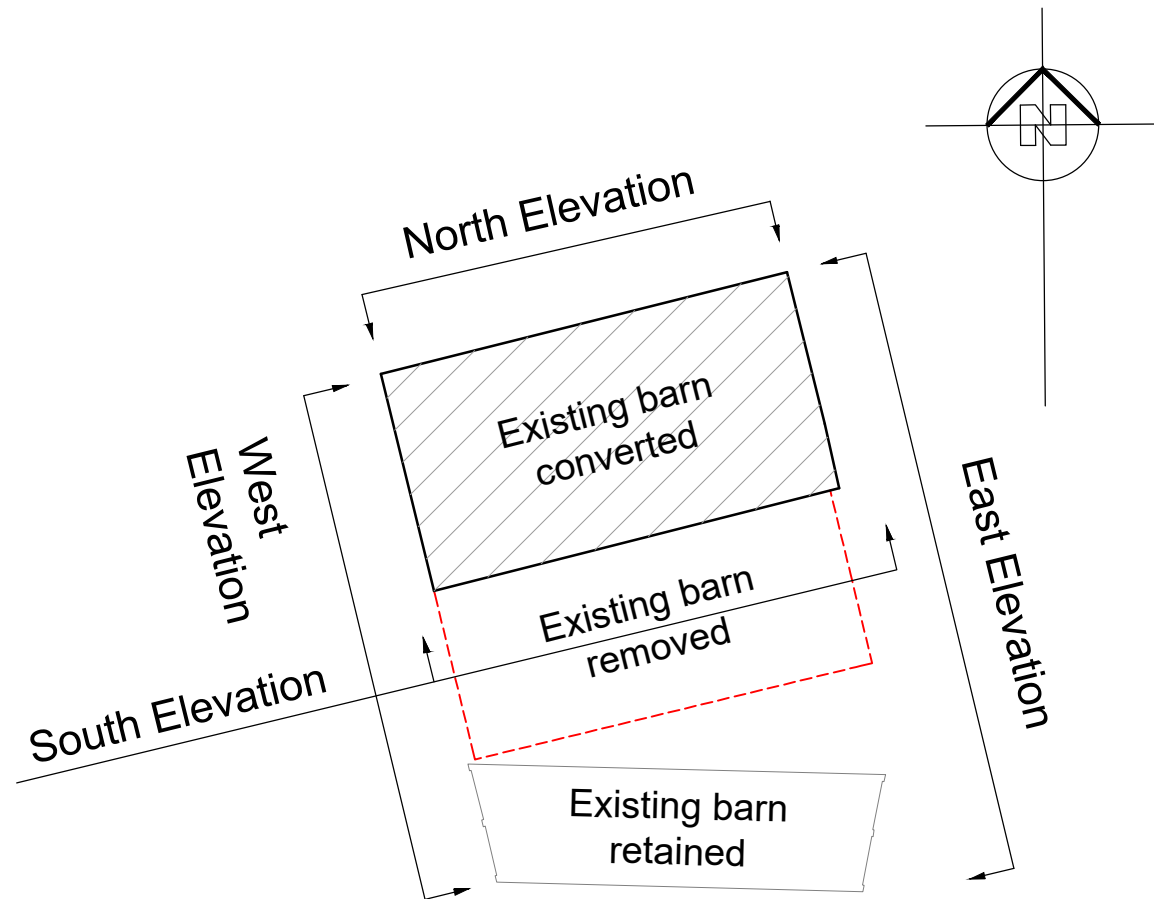

NOTES:

Do Not Scale. (scaling permitted for planning purposes)


Report all discrepancies, errors and omissions.

Verify all dimensions on site before commencing any work on site or preparing shop drawings.

All materials, components and workmanship are to comply with the relevant British Standards, Codes of Practice, and appropriate manufacturers recommendations that from time to time shall apply.

For all specialist work, see relevant drawings.

This drawing and design are copyright of Clague LLP
Registration number OC335948.

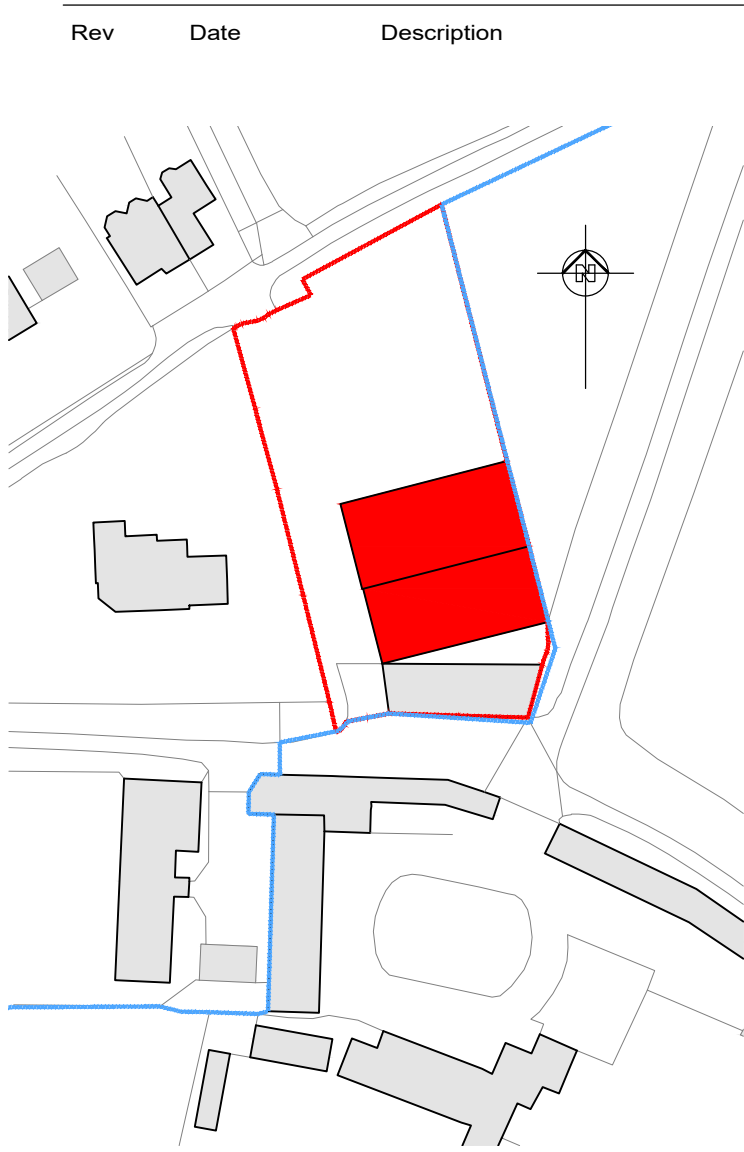


Location Plan
(Scale 1:1250)

Key

Site location

Land in same ownership

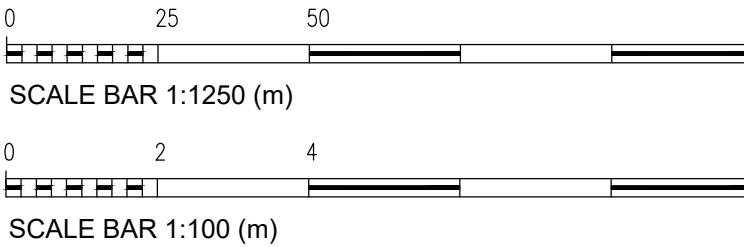

PLANNING

Project Title

Porters End House

St Albans

AL3 4RU

Drawing Description

As Proposed

Elevations

Scale

1:100 @ A1

Date

March '24

Drawn by

Checked by

CLAGUE ARCHITECTS

62 Burgate, Canterbury
Kent CT1 2BH 01227 762060

2 Kinsbourne Court, Luton Road,
Harpenden, Hertfordshire AL5 3BL 01582 765102

4th Floor, 99 Charterhouse Street
London EC1M 6HR 0203 597 6112

CANTERBURY LONDON HARPENDEN

Drawing Number Revision

31030A_02_03

-

AS PROPOSED