



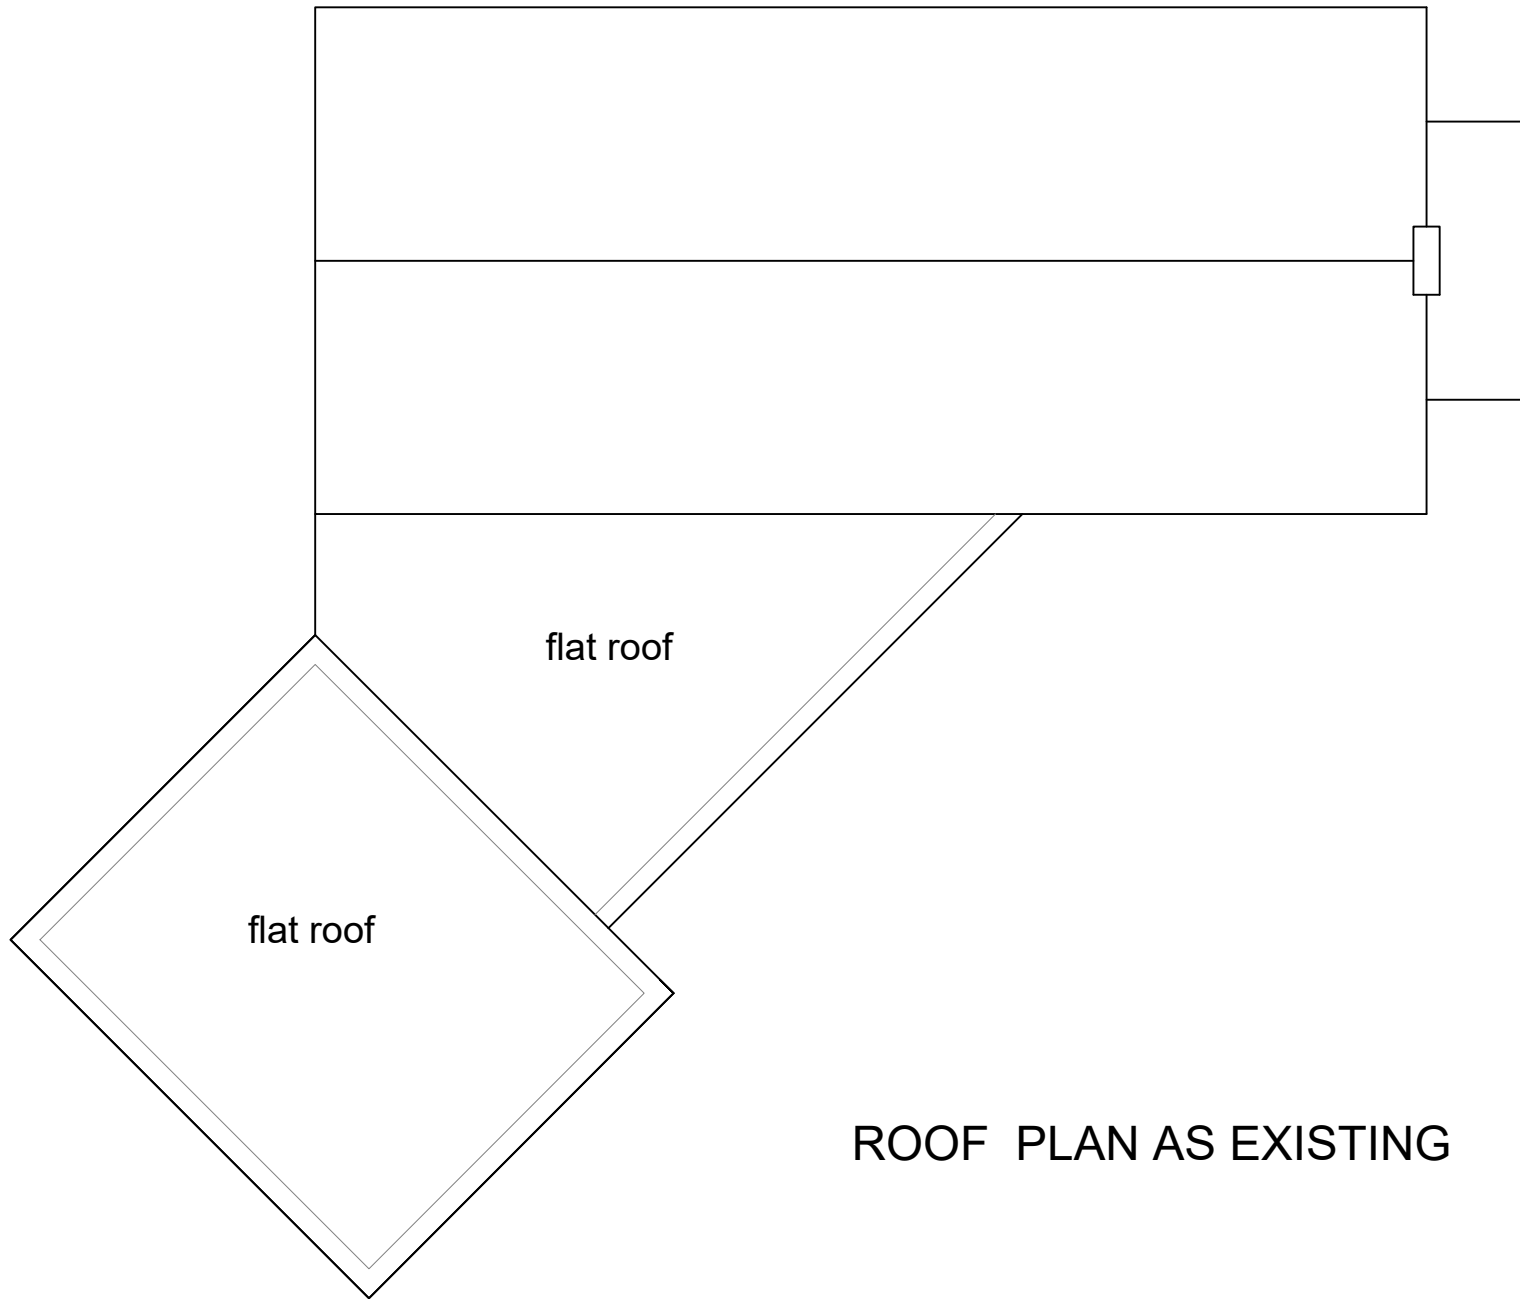

ROOF PLAN AS EXISTING

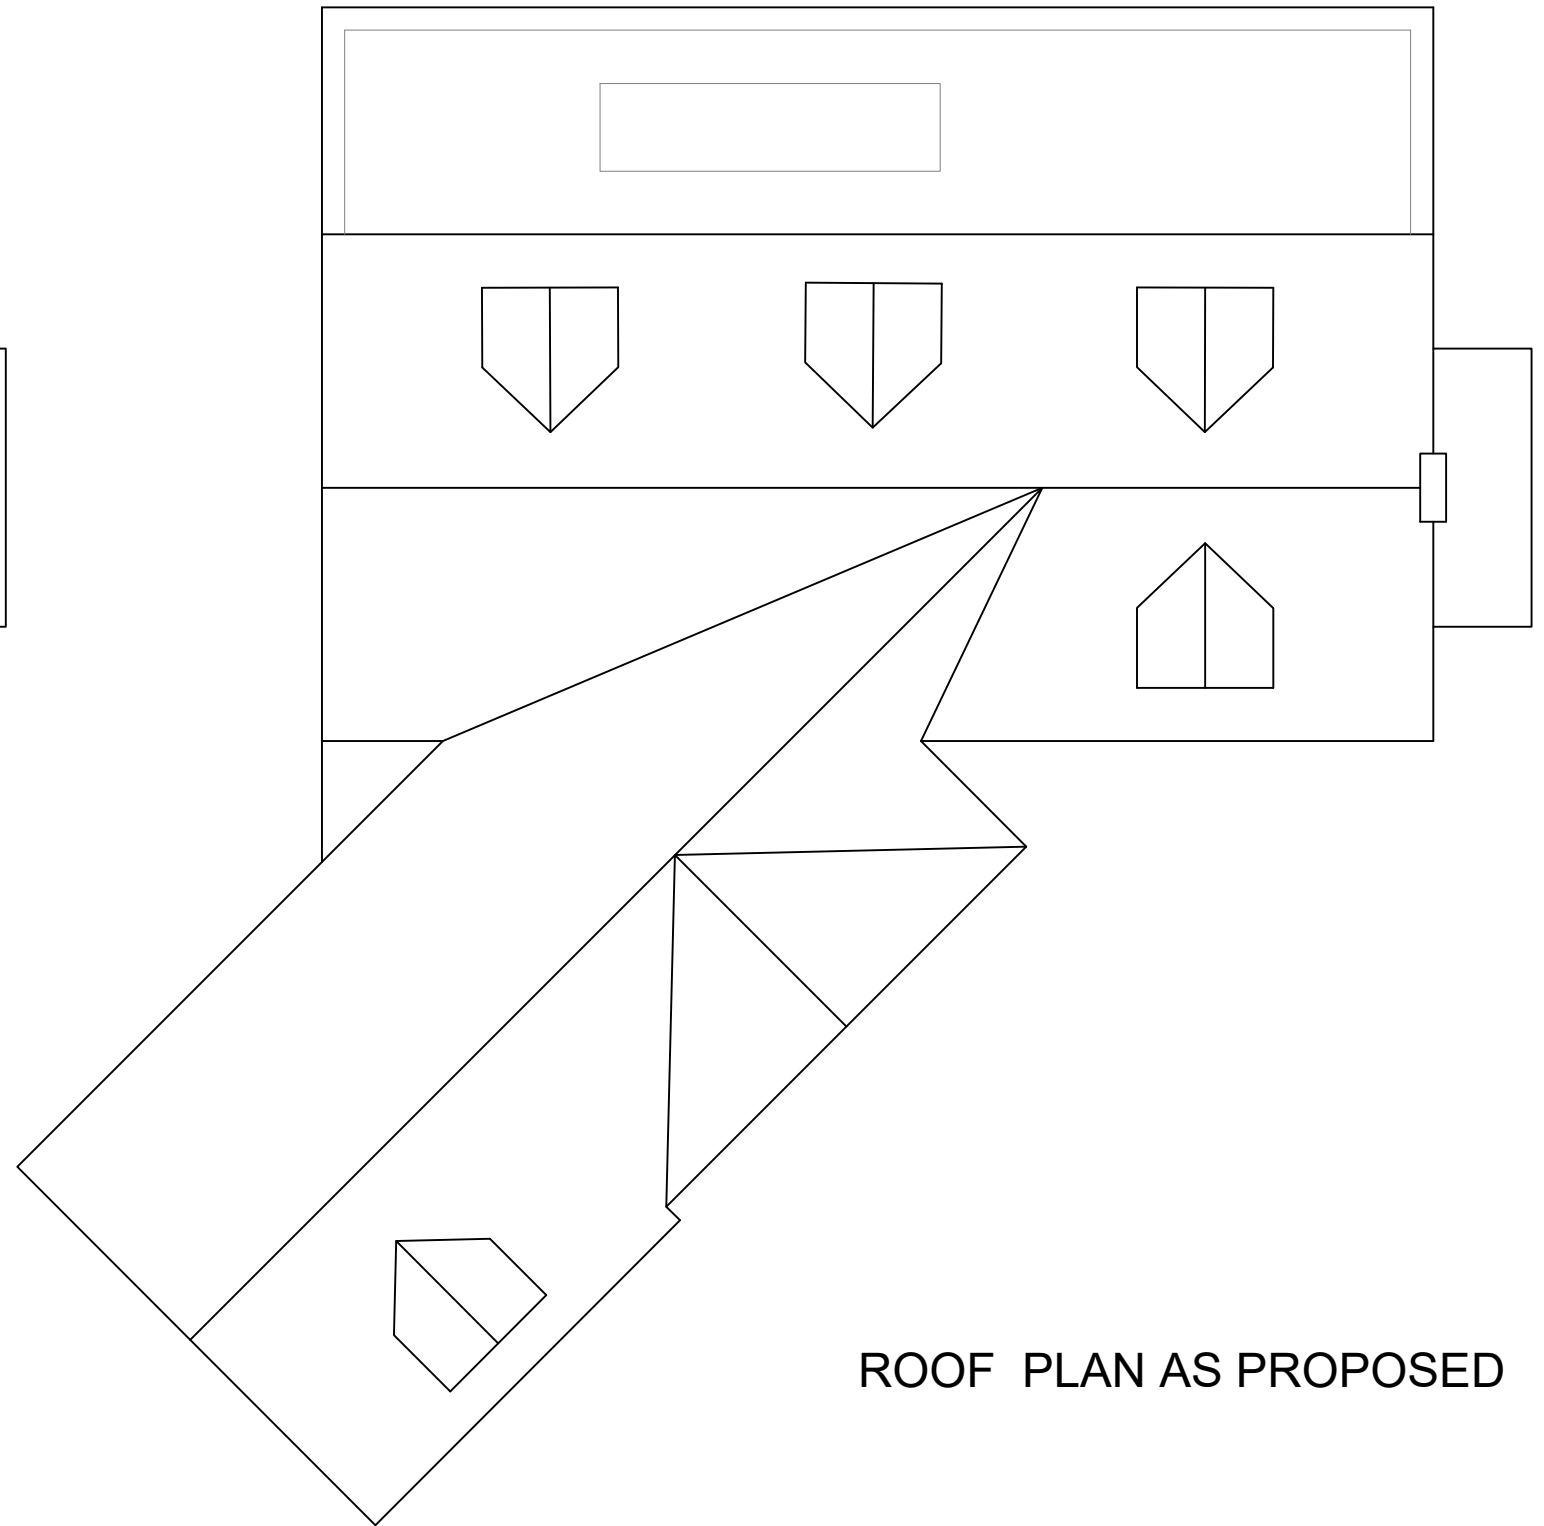

ROOF PLAN AS PROPOSED

