


Chartered Institute of
Architectural Technologists
Registered Practice

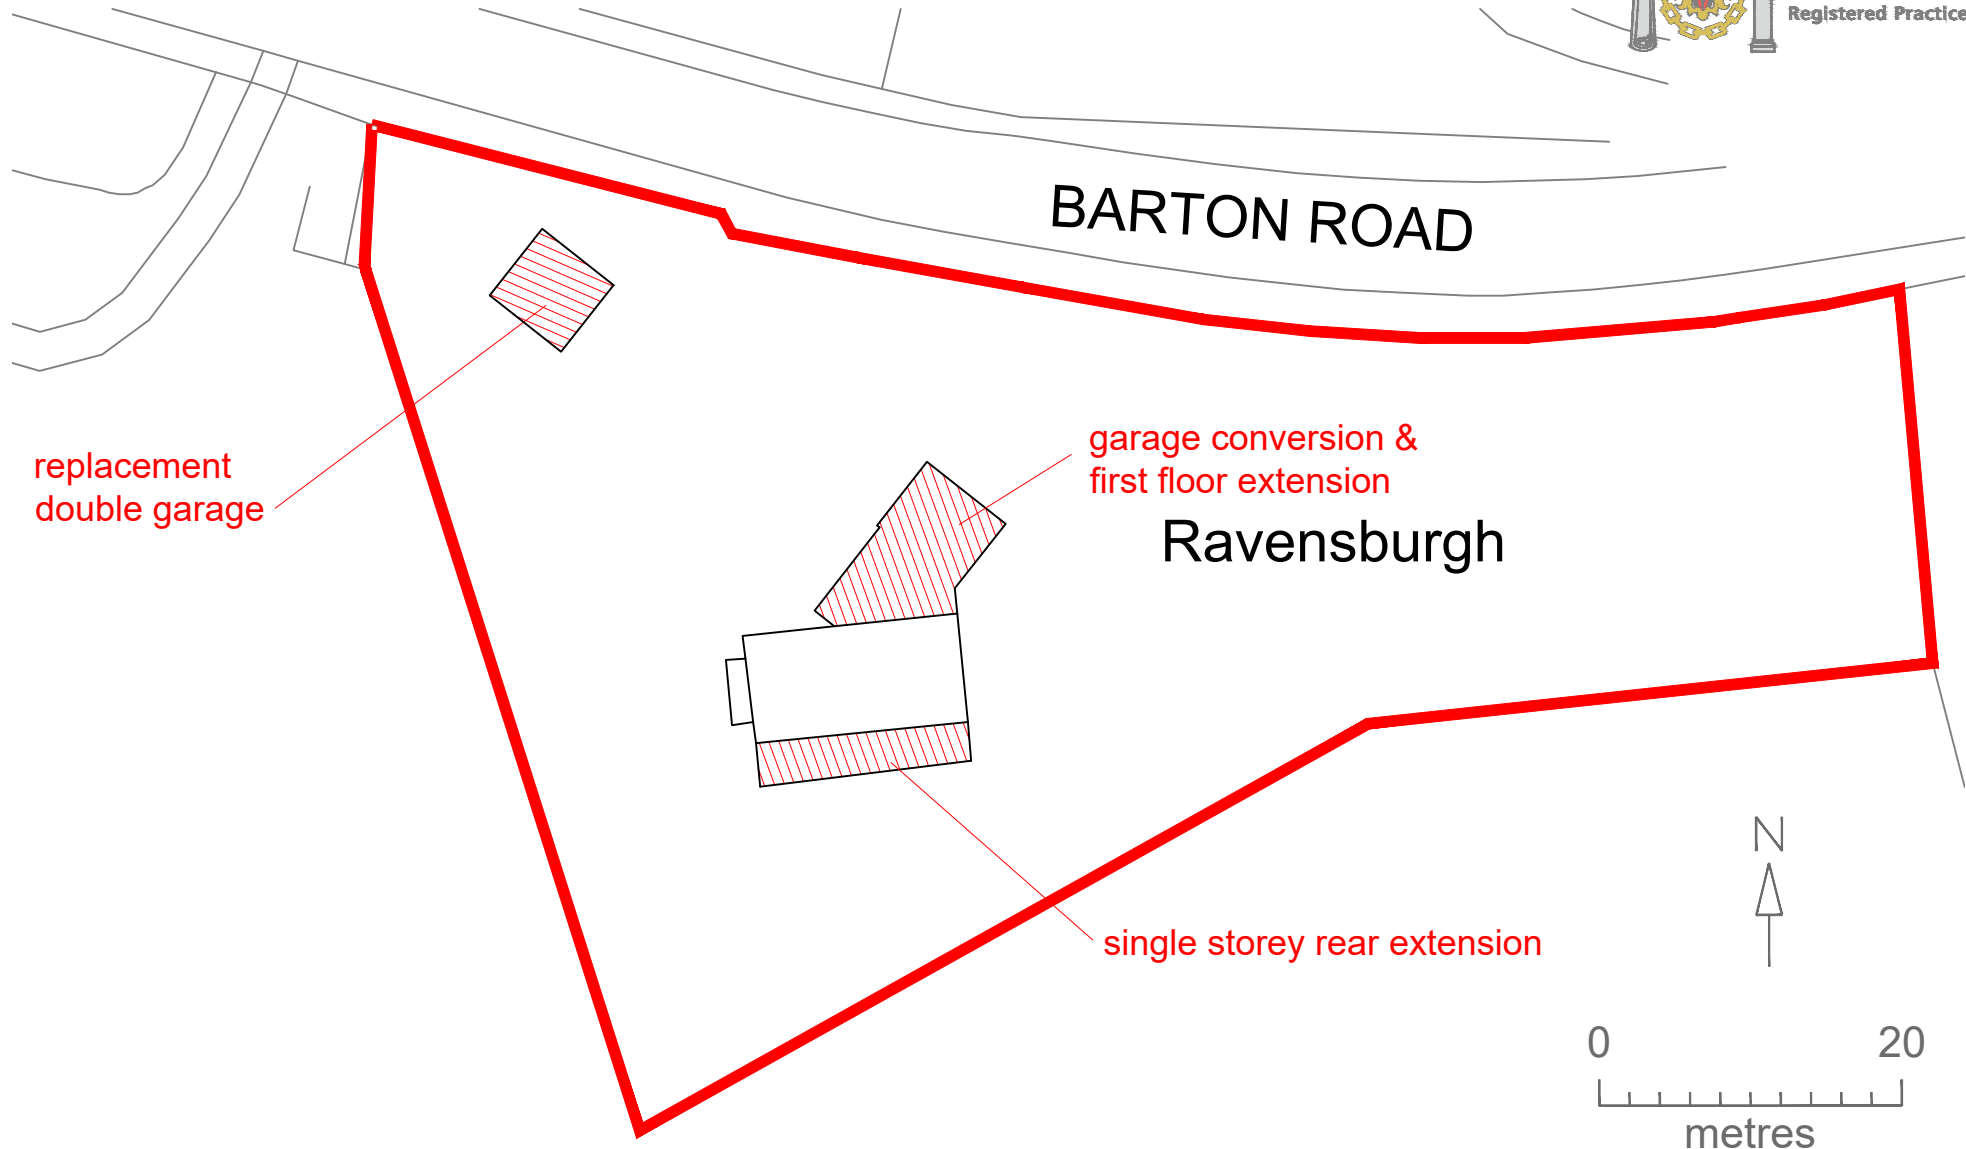

PROJECT:
Ravensburgh, Barton Road, Hexton

DRAWING TITLE:
Block Plan As Proposed

DRG. No.
MML/2024-01/02

SCALE:
1:500

PAPER SIZE:
A4

DATE:
07/24

