


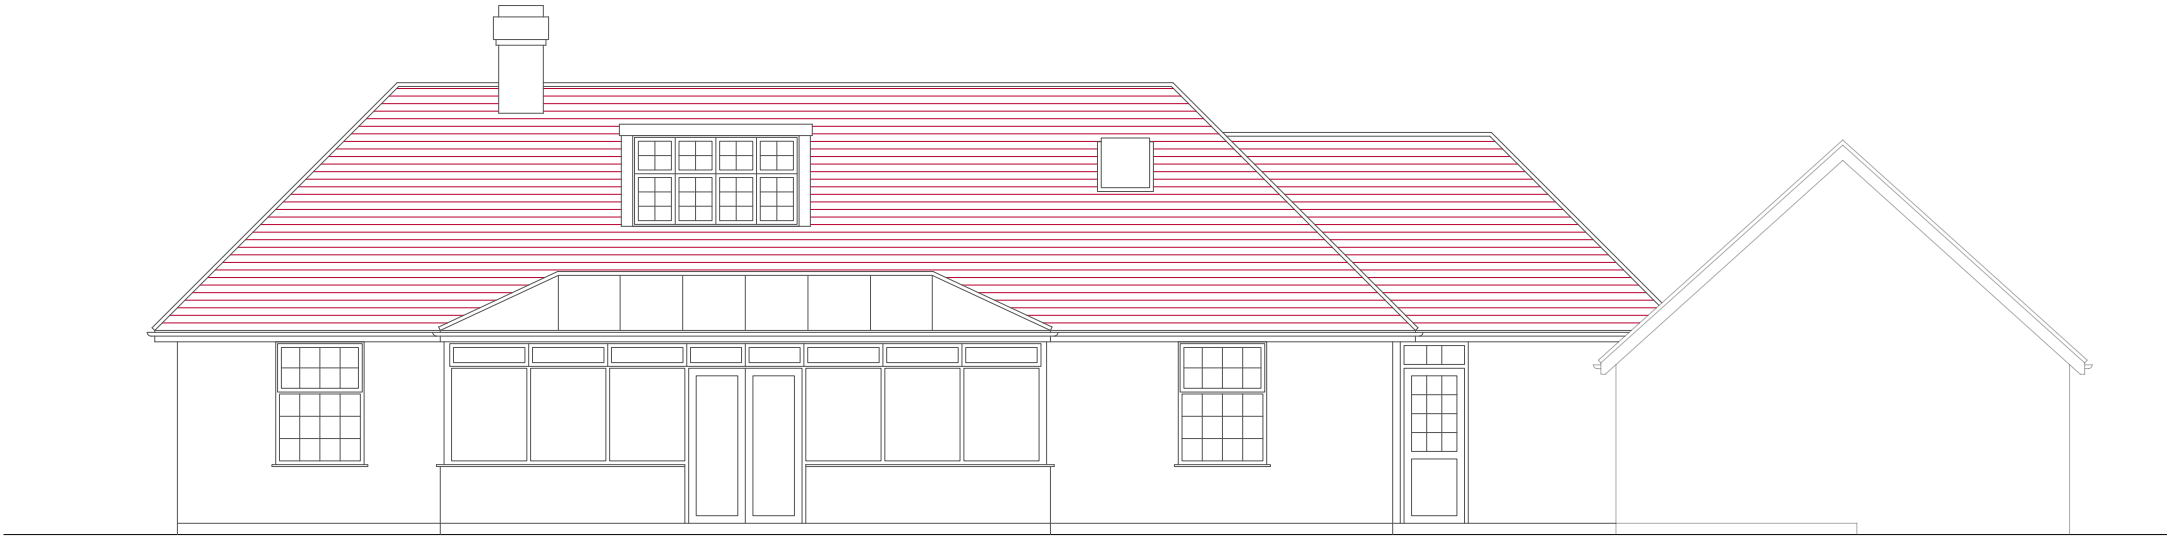

REAR ELEVATION
AS EXISTING



REAR ELEVATION
AS PROPOSED