



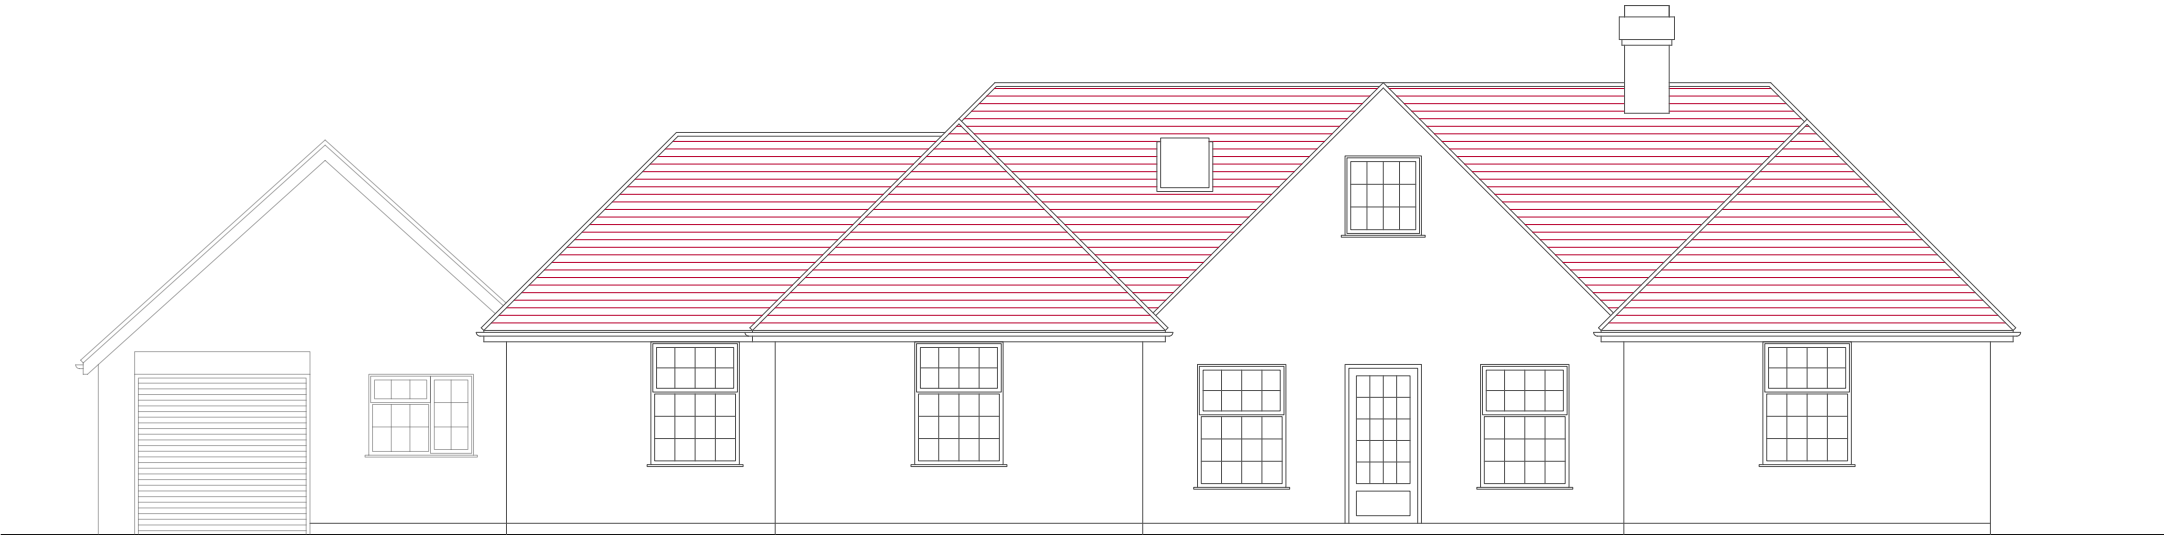

FRONT ELEVATION
AS EXISTING

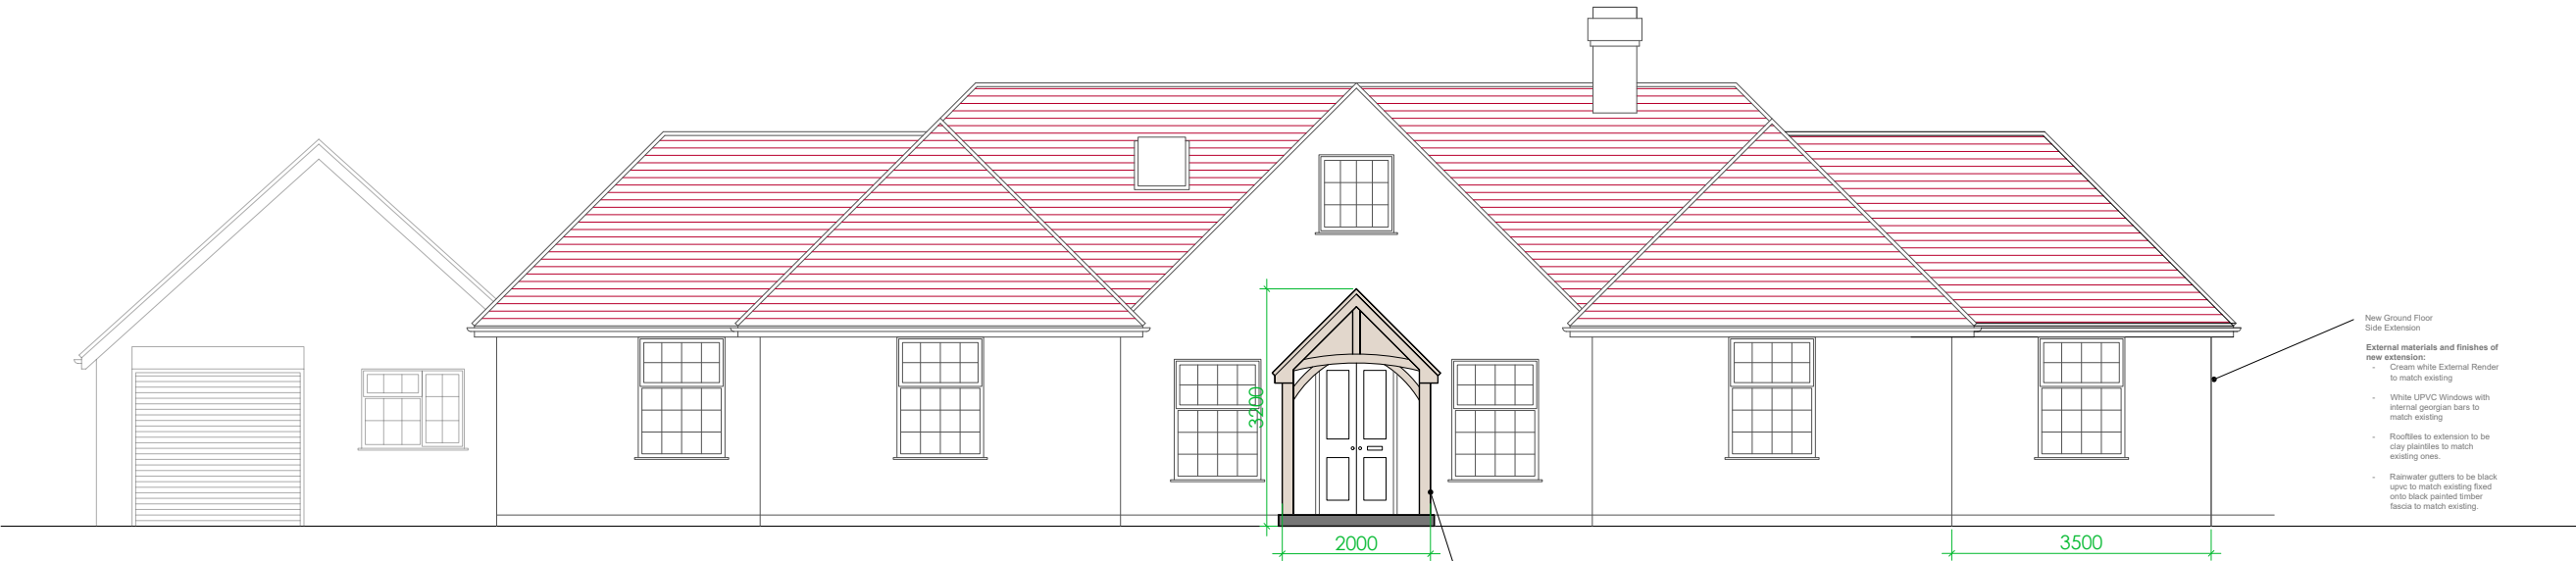

FRONT ELEVATION
AS PROPOSED

New Ground Floor
Side Extension

External materials and finishes of
new extension:

- Cream white External Render
to match existing
- White UPVC Windows with
internal Georgian bars to
match existing
- Rooflines to extension to be
clay plantilles to match
existing ones
- Rainwater gutters to be black
upvc to match existing fixed
onto black painted timber
fascia to match existing

New porch and
new double leaf
wooden entrance
door

Porch to be oak frame
with clay plantilles to
roof. Tiles to match
those on existing main
roof.