



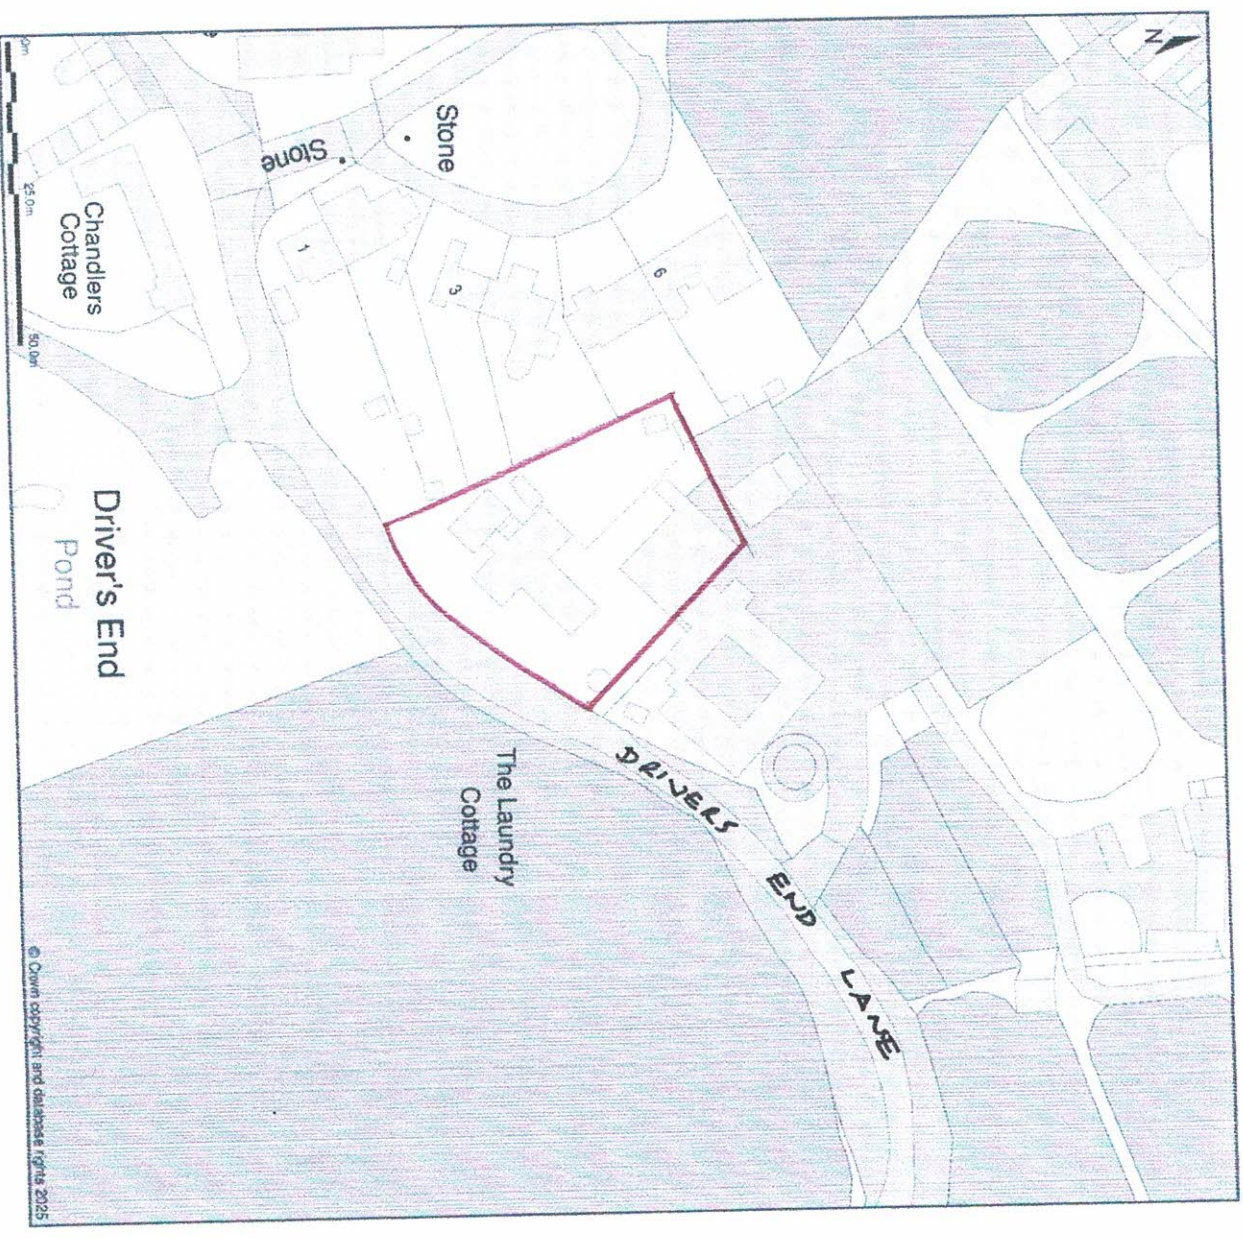


LOCATION PLAN - 1:1250 at A3

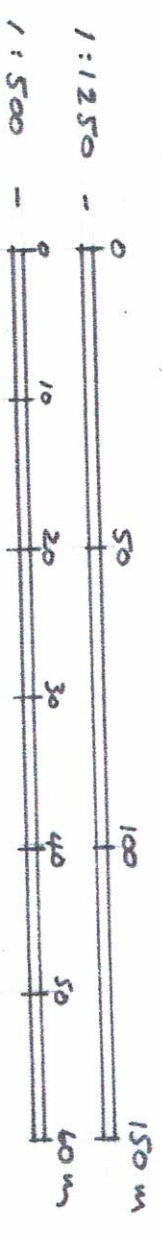

PROPOSED ORANGERY AT
'LAUNDEY COTTAGE', DRIVERS END,
CODICOTE, HERTS SG4 8TR.
for Mr + Mrs C. Bryce

-Location + Block plans.

design + plan H41
07940911945
parlog@yahoo.co.uk
22nd July 2025
DR/25/10-7

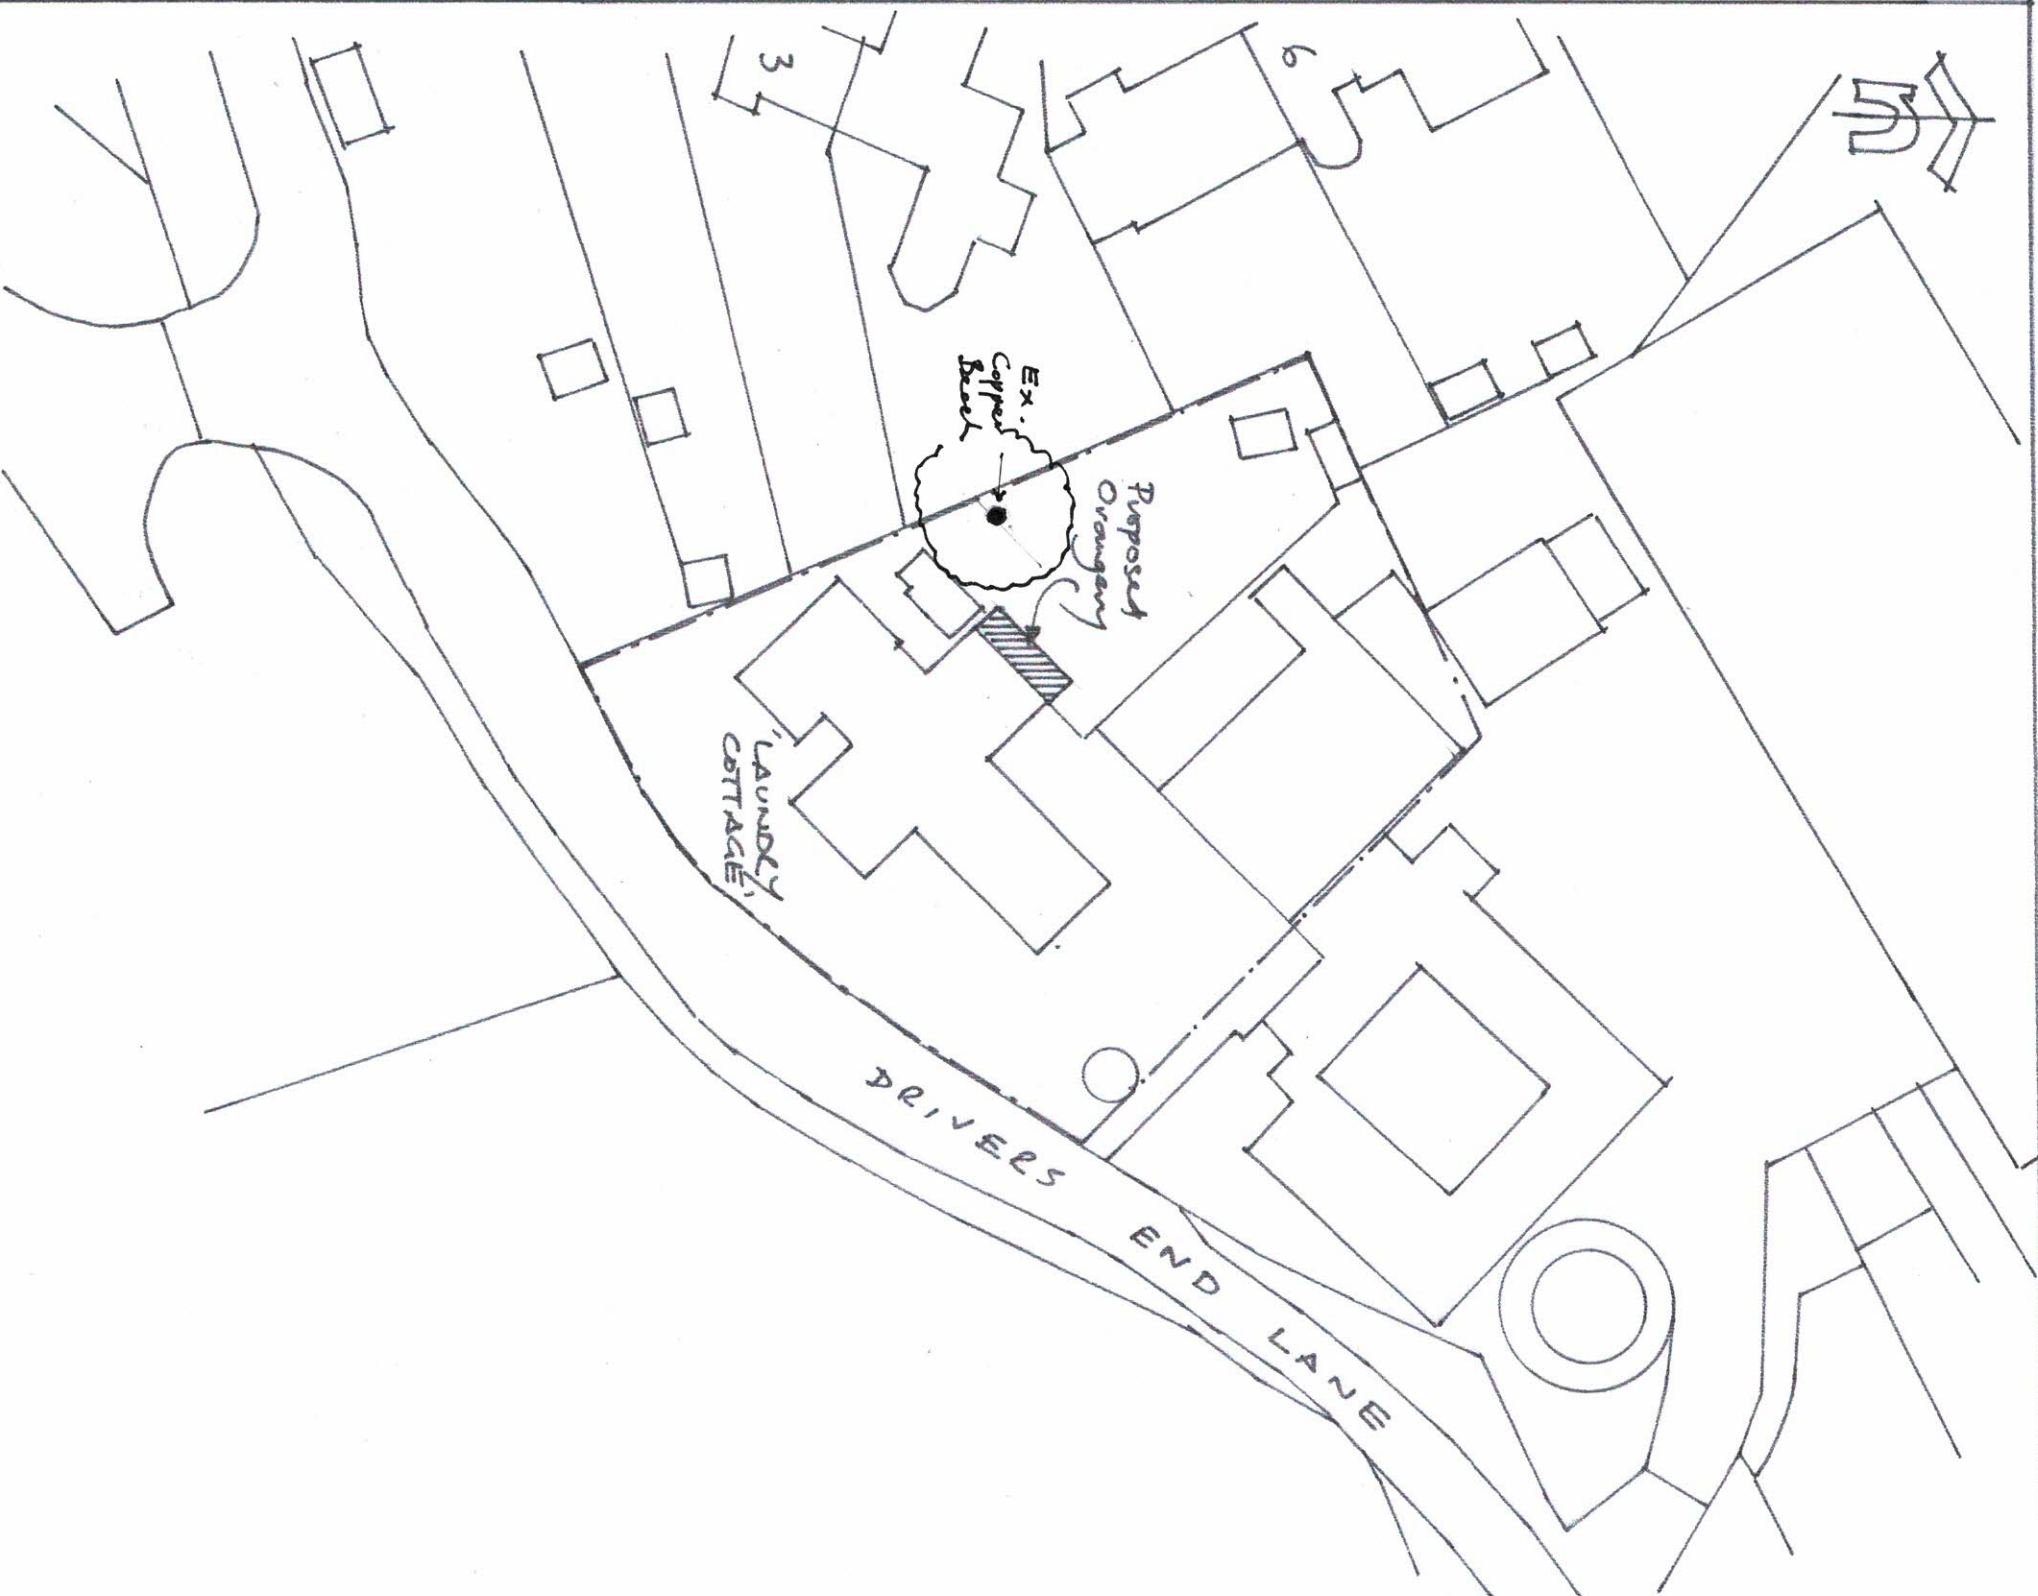

BLOCK PLAN - 1:500 at A3