

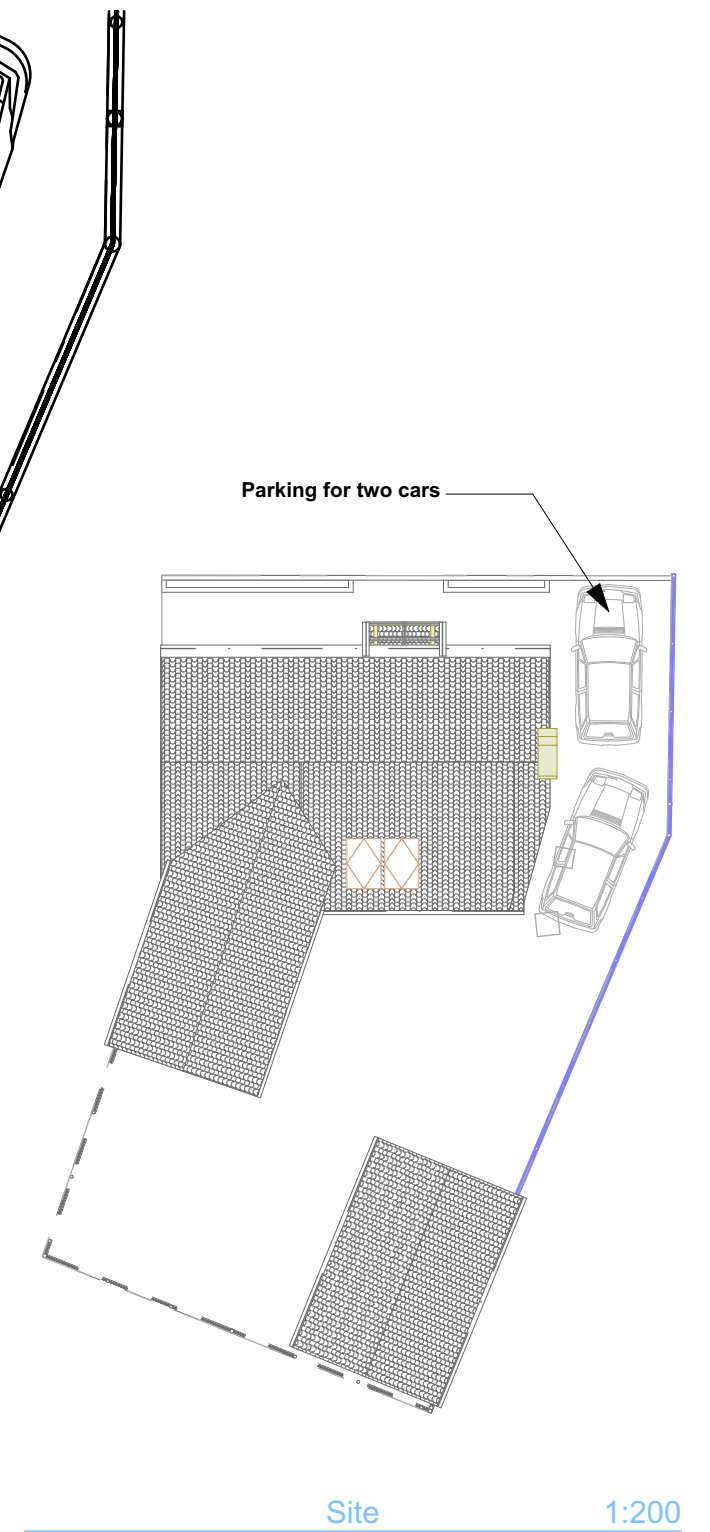
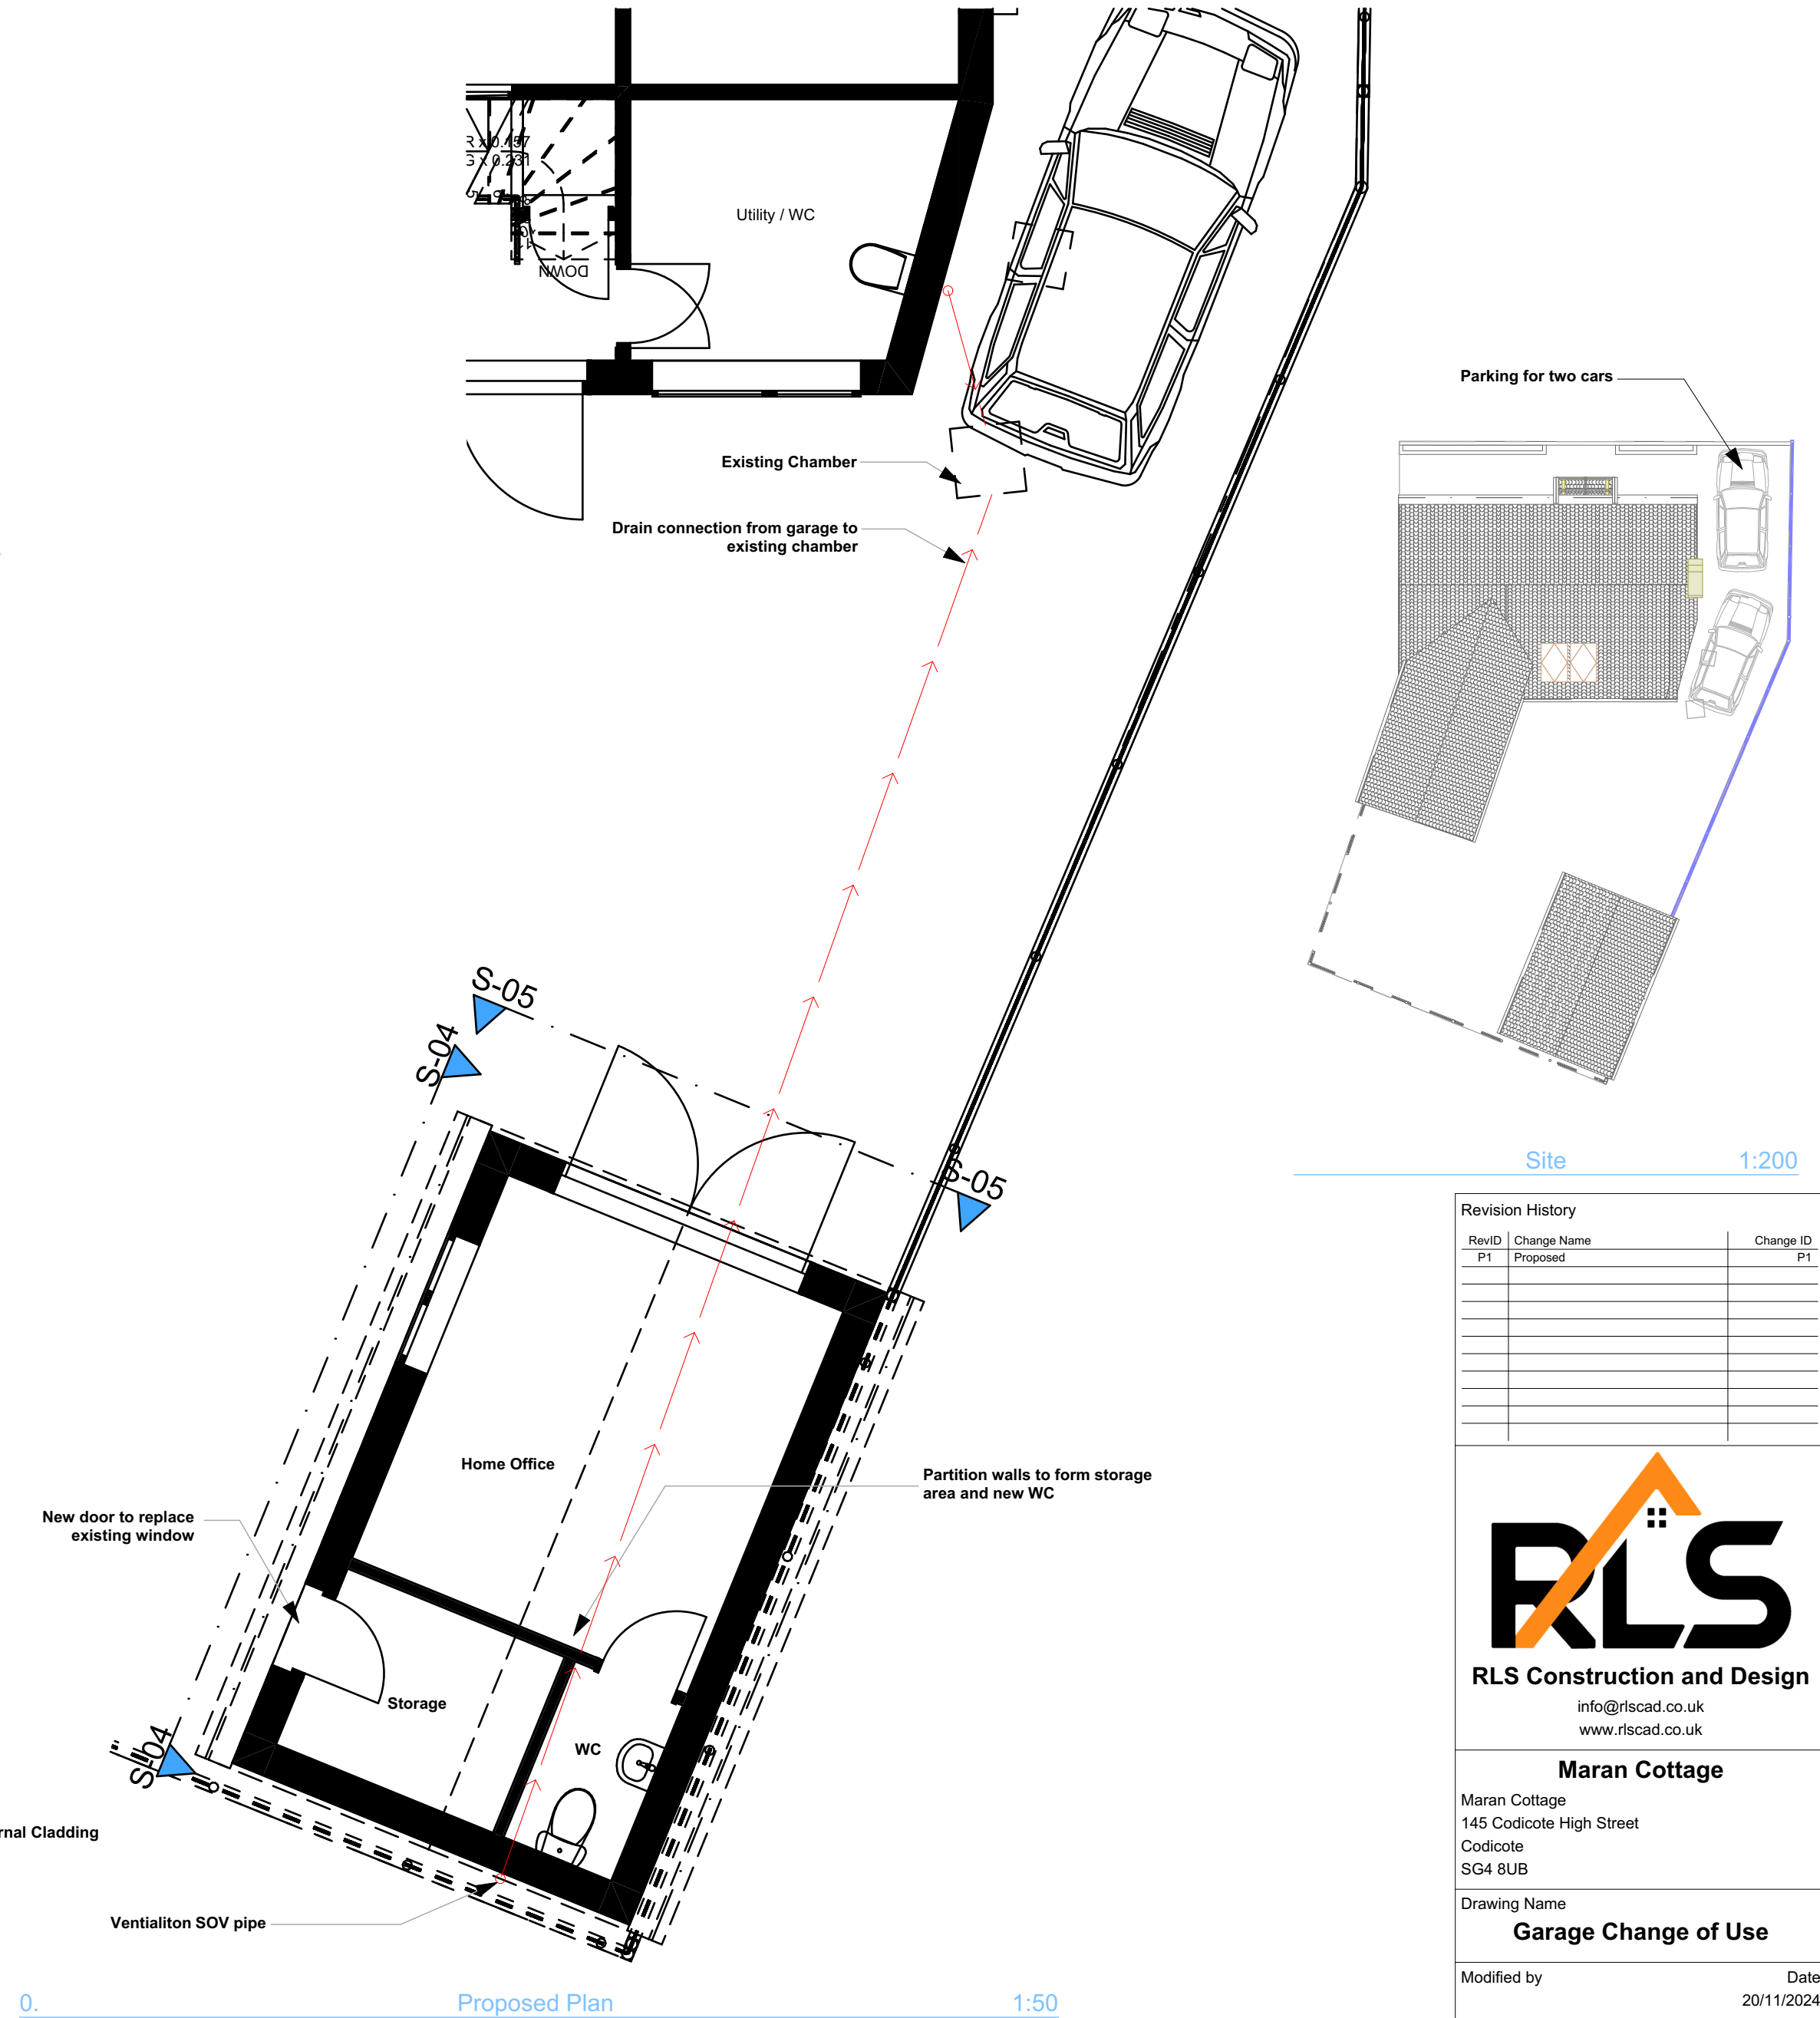
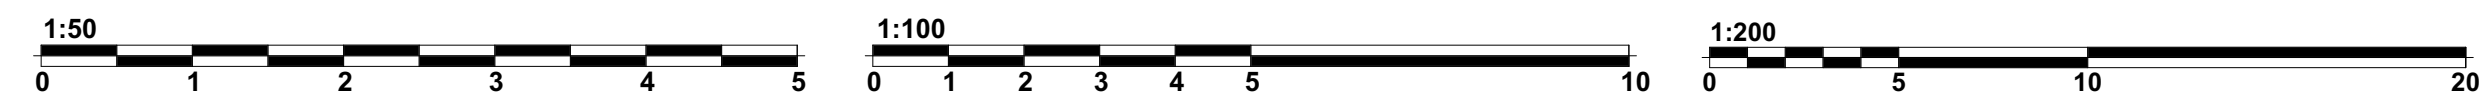
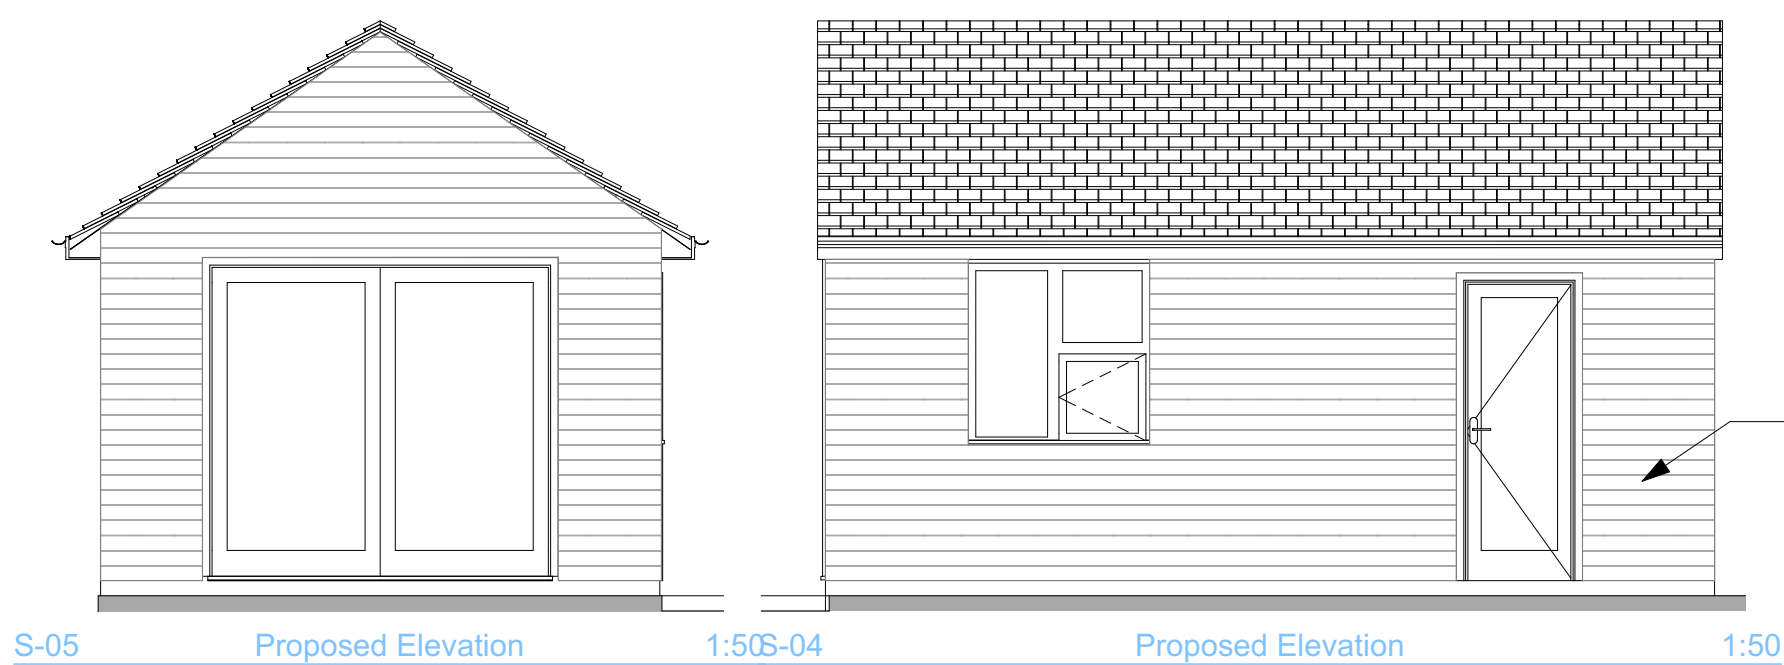


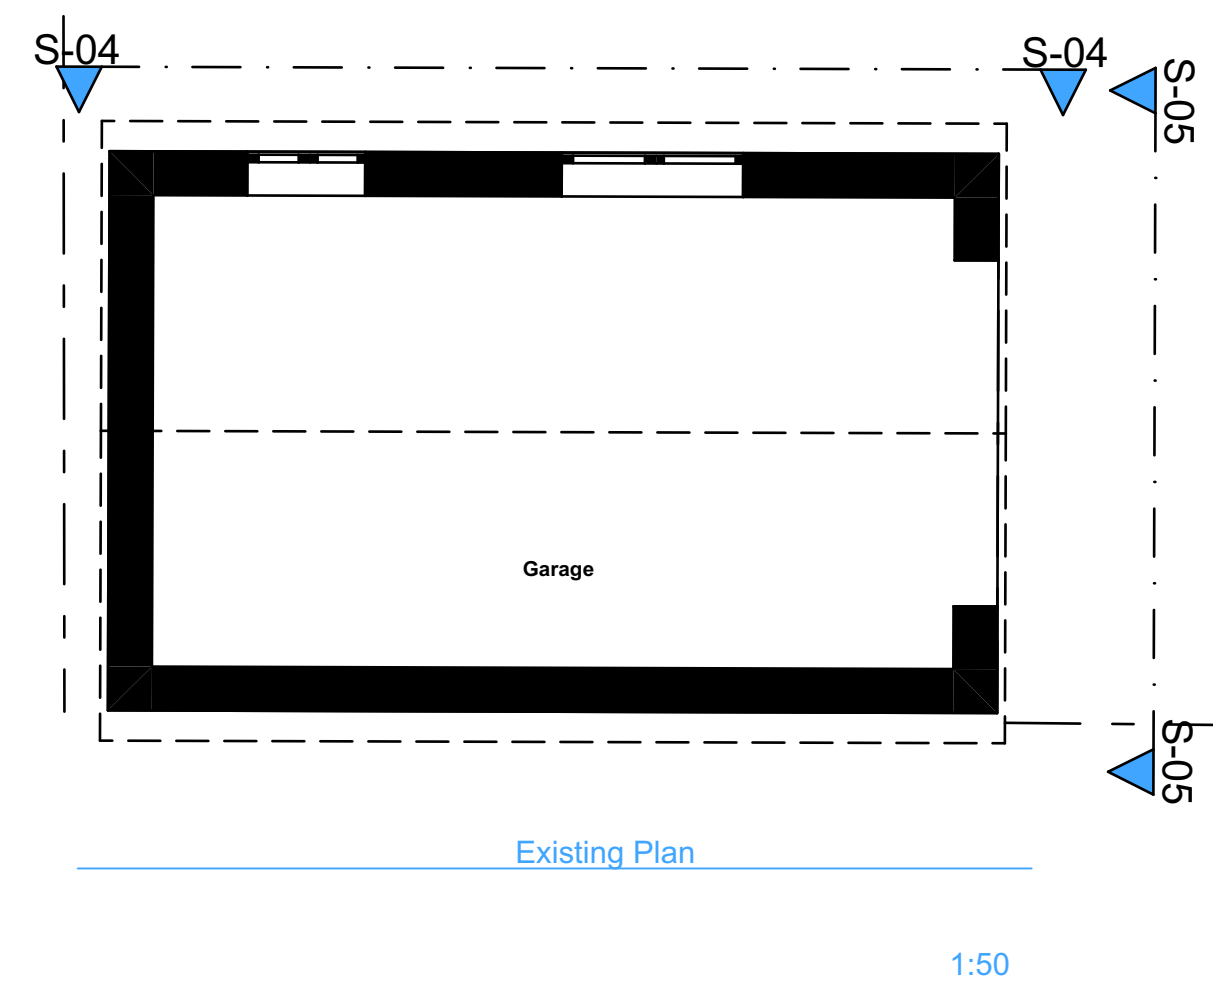

Revision History		
RevID	Change Name	Change ID
P1	Proposed	P1

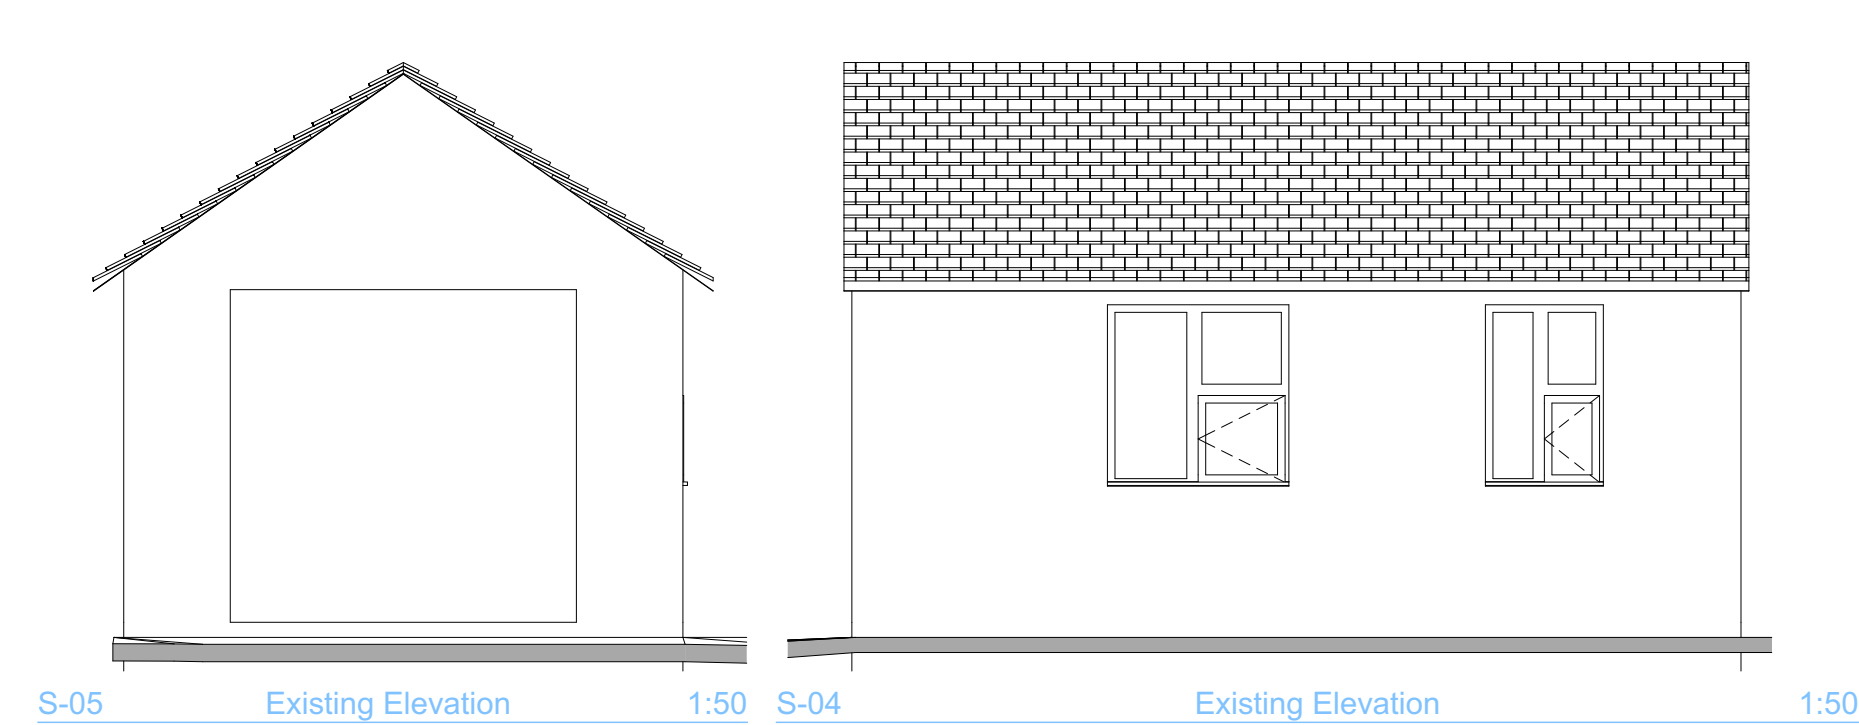

RLS Construction and Design
info@rlscad.co.uk
www.rlscad.co.uk

Maran Cottage

Maran Cottage
145 Codicote High Street
Codicote
SG4 8UB

Drawing Name
Garage Change of Use

Modified by
Date
20/11/2024

Drawing Scale
1:50, 1:200 @ A2

Layout ID
RLS-05.1

Revision
P1