
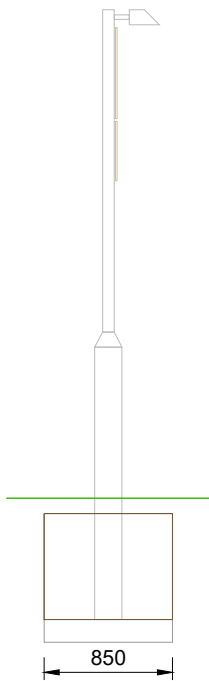


Signing Project	Therfield S278 Works					
Sign Reference	RS01	Width (mm)	600	Background	White	
x Height	62.4	Height (mm)	600	Border	Red	
Material	Class RA2	Area (m ²)	0.28	Legend	Black	

Signing Project	Therfield S278 Works					
Sign Reference	RS01	Width (mm)	665	Background	White	
x Height	50.0	Height (mm)	390	Border	Black	
Material	Class RA2	Area (m ²)	0.26	Legend	Black	

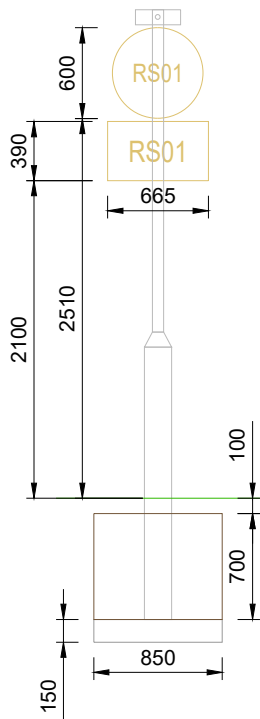

Structural Calculation Details

Signs:

Reference: RS01
Width: 665mm, Height: 390mm
Shape: Rectangle
Orientation: Facing front
Mounted on posts: 1
Mounting height: 2100mm, at post

Reference: RS01
Width: 600mm, Height: 600mm
Shape: Roundel
Orientation: Facing front
Mounted on posts: 1
Mounting height: 2510mm, at post

Posts:

Quantity: 1
Type: 76.1 x 3.2 CHS (S355)
Spacing: N/A
Post 1 (WBP) Length: 4030mm

Base:

Type: Combined
Width: 850mm
Length: 850mm
Depth: 700mm
Volume: 0.51cu.m
Earth cover: 100mm
Blinding layer: 150mm

Illumination:

Orientation: Facing front
Light on posts: 1

PROJECT:
The Causeway, Therfield, Royston, SG8 9PN

CLIENT:
HANSON SERVICES LTD.

TITLE:
**Sign Schedule - The Causeway S278 Works
Priority Sign to TSRGD Diag no. 615 (S3-2-9)**

Bristol
Cambridge
London
Welwyn Garden City

tpa
Transport Planning Associates

NOTES:					
Reproduced from Ordnance Survey Superplan Data with the permission of The Controller of Her Majesty's Stationery Office. Crown Copyright - Licence No. AL100034021					
Rev	Date	Details	Drawn by	Checked by	Approved by
-	-	-	-	-	-

STATUS: FOR APPROVAL					
SCALE: NTS	DATE: 25.07.25	DRAWN: RC	CHECKED: RC	APPROVED: RC	
JOB NO: 2502-040		DRAWING NO: RS01		REVISION: -	

No. 9 Journey Campus
Castle Park
Cambridge
CB3 0AX
01223 455 385
www.tpa.uk.com