


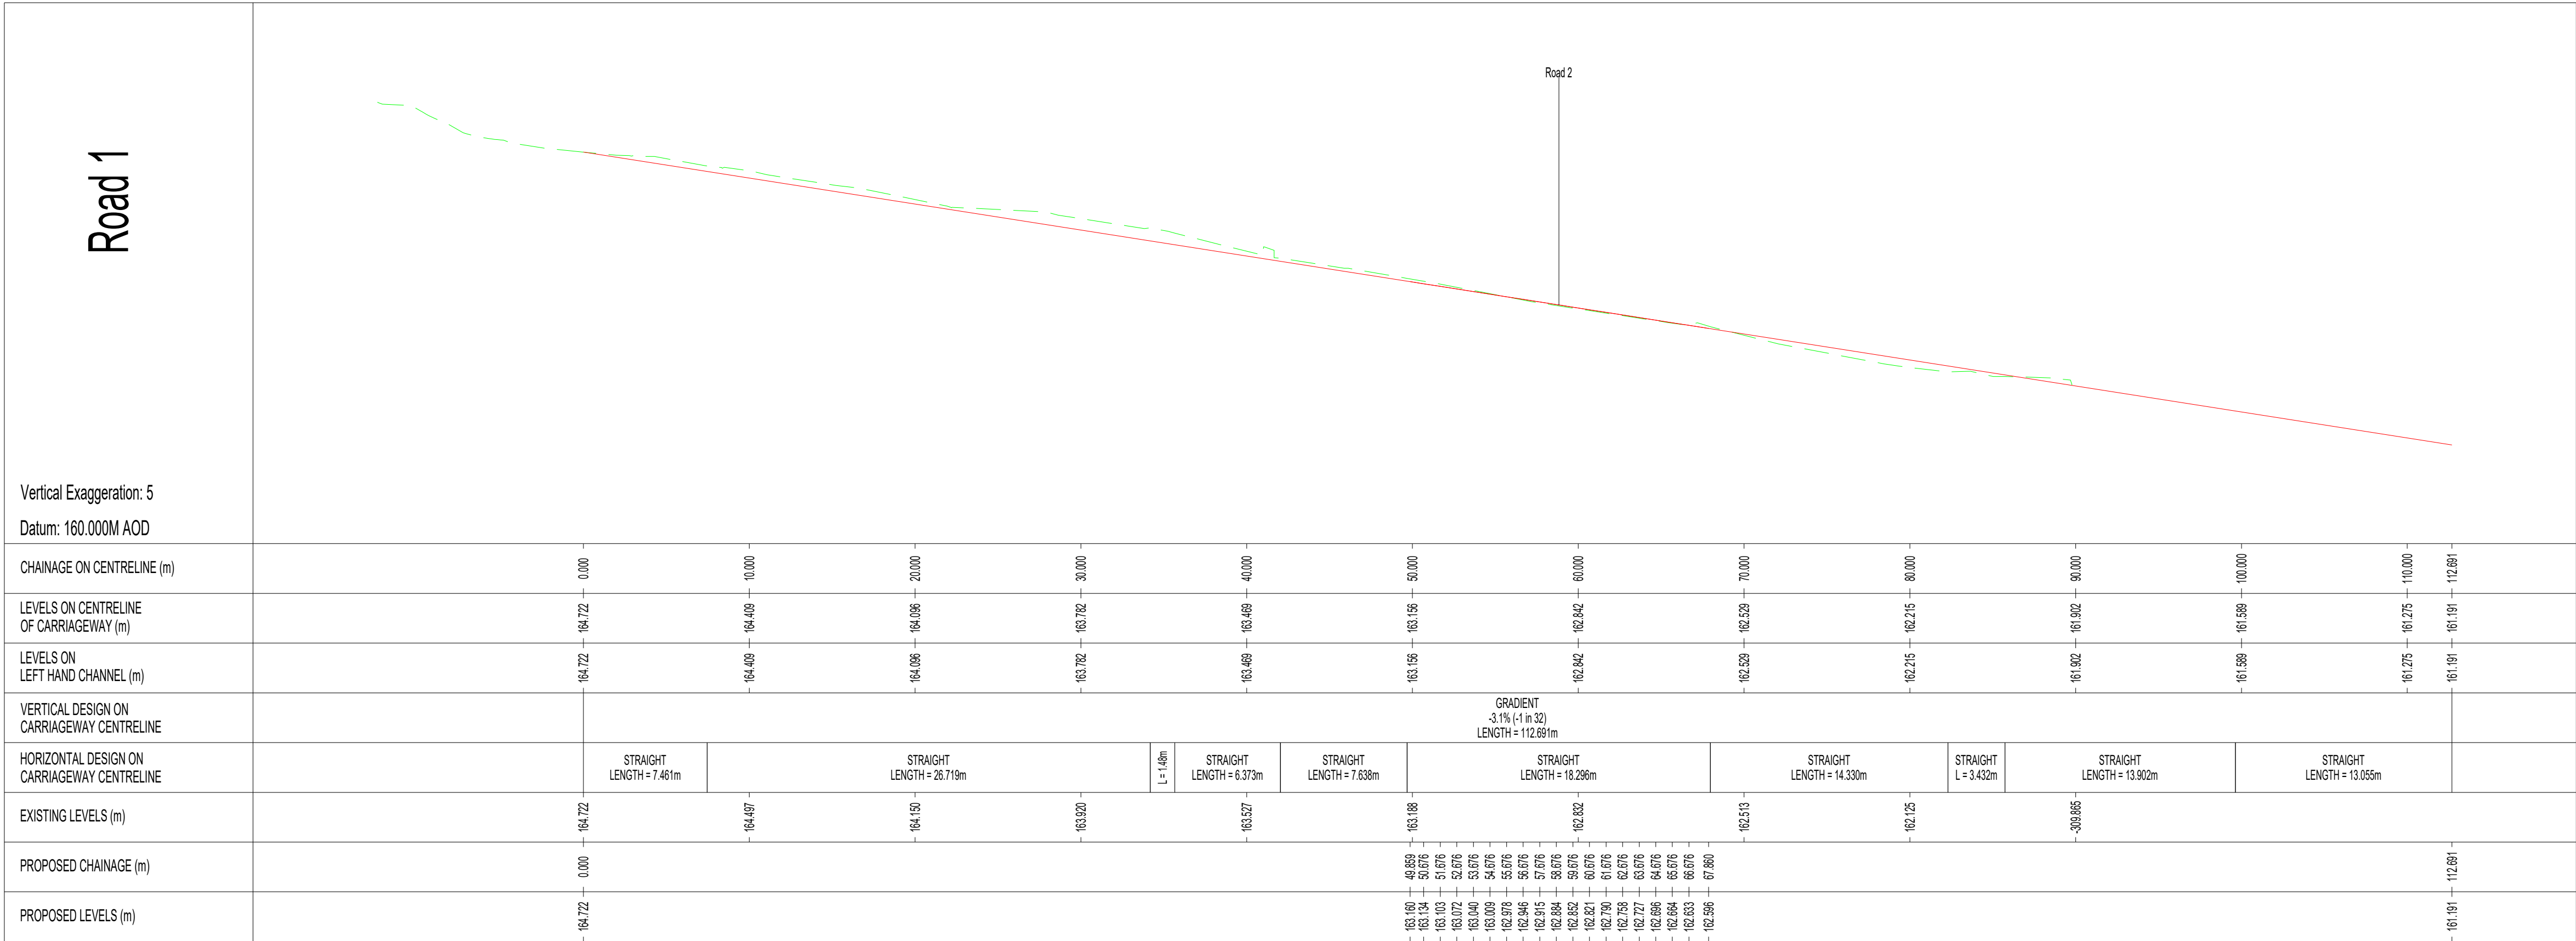


Notes:

- This drawing has been prepared by Transport Planning Associates for the benefit of the Client and the Client should be held responsible for its use without liability to Transport Planning Associates. If any unauthorised third party makes use of this drawing and the design of the drawing is not as shown, the Client shall be held responsible for its use.
- This drawing should only be used for its intended purpose and as specified by the drawing notes.
- Any information provided by third parties and referred to on the drawing has not been checked or verified by Transport Planning Associates, unless otherwise stated.
- Any files are provided FOR INFORMATION only because the information is not a contract and can be modified by other parties without notice.
- If the drawing is altered or added to in any way, all references to the drawing shall be void and the Client shall be held responsible for the changes shown and the Client shall be held responsible for the information shown.

Notes:

- Reproduced from Ordnance Survey Supermap Data with the permission of the Controller of the Highway (Crown Copyright) Crown Copyright - Licence No. AL10054651.
- Based on Transport Planning Associates No. 162.196.1
- Highway Boundary interpreted from information supplied by Hertfordshire County Council.

Key:

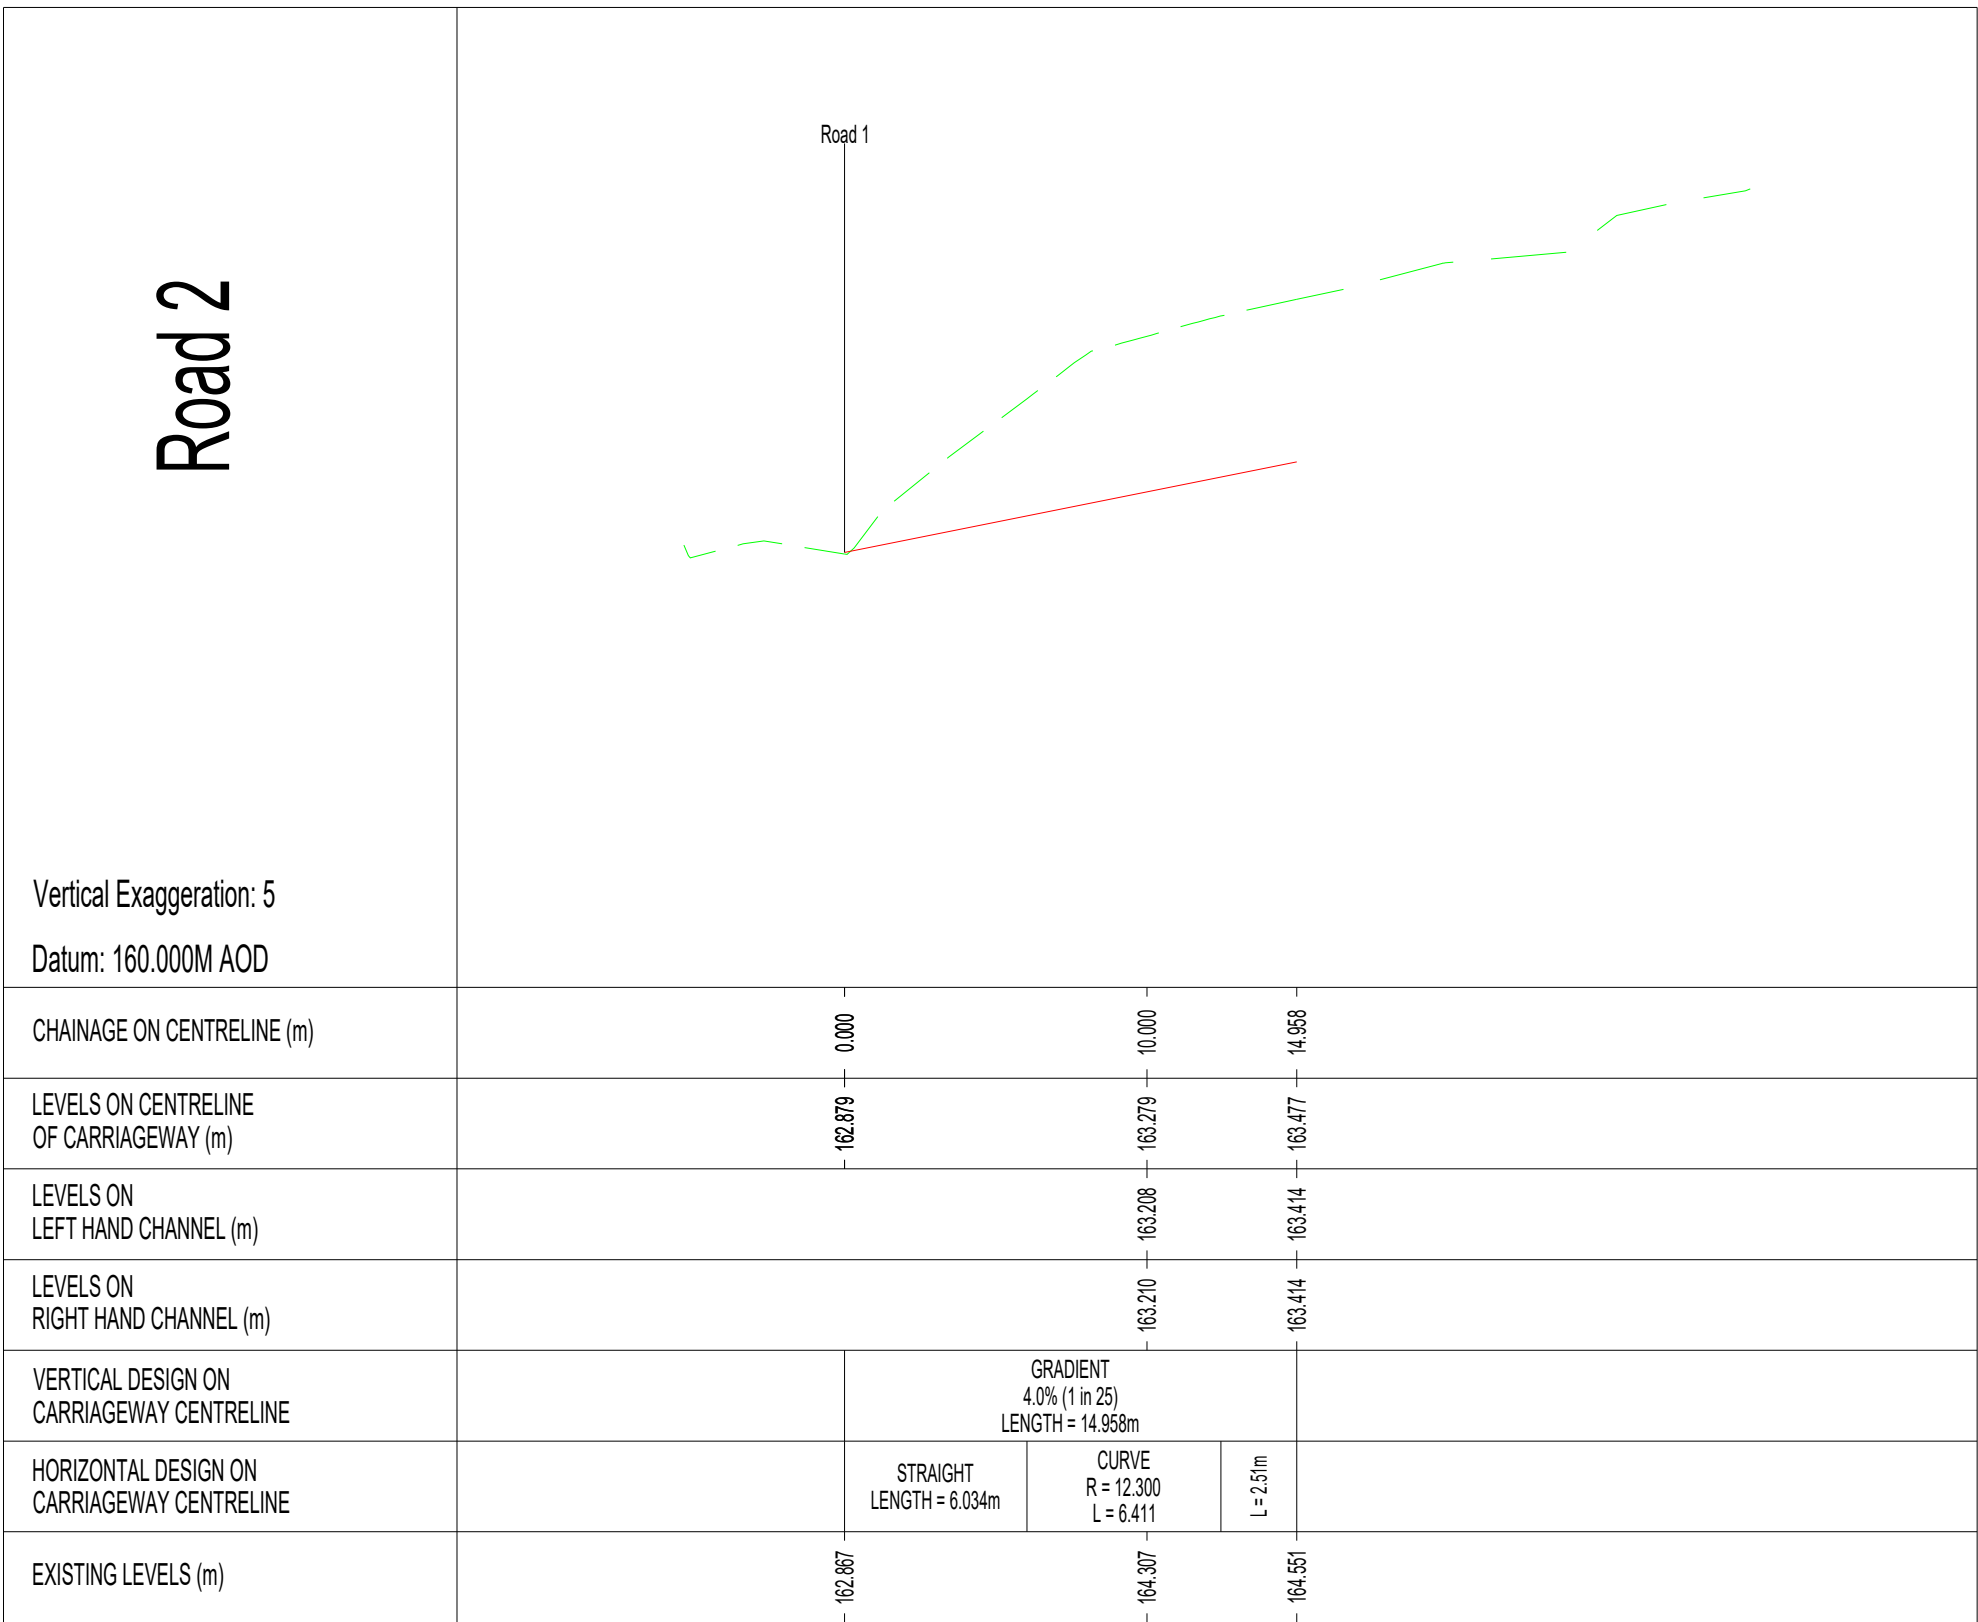

No.	Rev.	Date	By	Check	Appr.

Drawn:
Checked:
Reviewed:
Transport Planning Associates

No. 10 Junction Campus
Crowthorne
RG40 3EY
01235 443 333
www.tpa.co.uk

CLIENT:
HANSON SERVICES LTD.

PROJECT:
**The Causeway
Therfield
Royston, SG8 9PN**

TITLE:
**S278 Setting Out Details
Longitudinal Sections**

STATUS:
FOR APPROVAL

SCALE: 1:500 V: 1:500	DATE: 17.07.25	DRAWN: RC	CHECKED: RC	APPROVED: NH
PROJECT NO: 2502-040		DRAWING NO: 301		REVISION: -